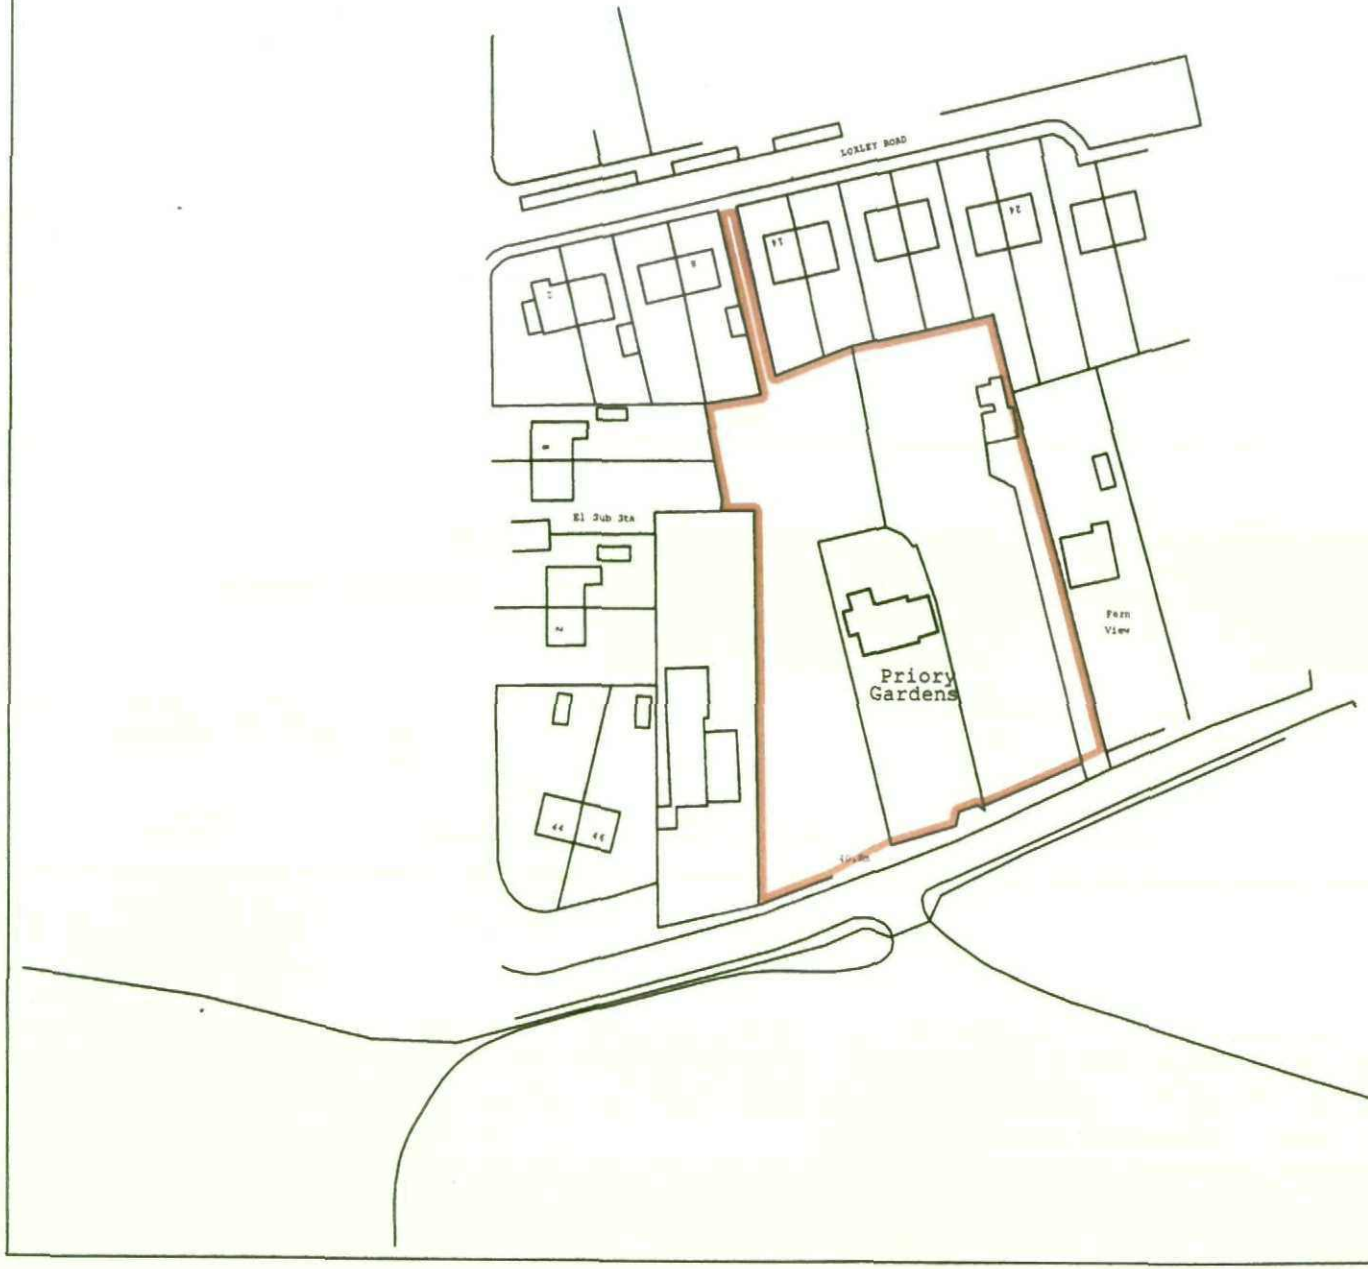


REVISIONS

Date	Description	By

Legend:

N

FGB Fennell, Green & Bates

FENNELL GREEN & BATES
25 Smyth Street
Wakefield
West Yorkshire
WF1 1ED

Tel - 01924 372197
Fax - 01924 366559

e-mail - fgb@fgb-surveyors.co.uk

Client
Mr M Thornhill
c/o Stanthope Properties

Job Title
Priory Gardens, Lundwood

Project Title
Proposed Development

Scale	Date	Drawn by	Checked
1:1250	24.02.09	PR	SW

Dwg. title
Planning Application

DWG No. PG/PD/200209 | Job. no. 02 | Rev. 00

PLOT SIZE: A4. PLOT SCALE: 1: 1250