



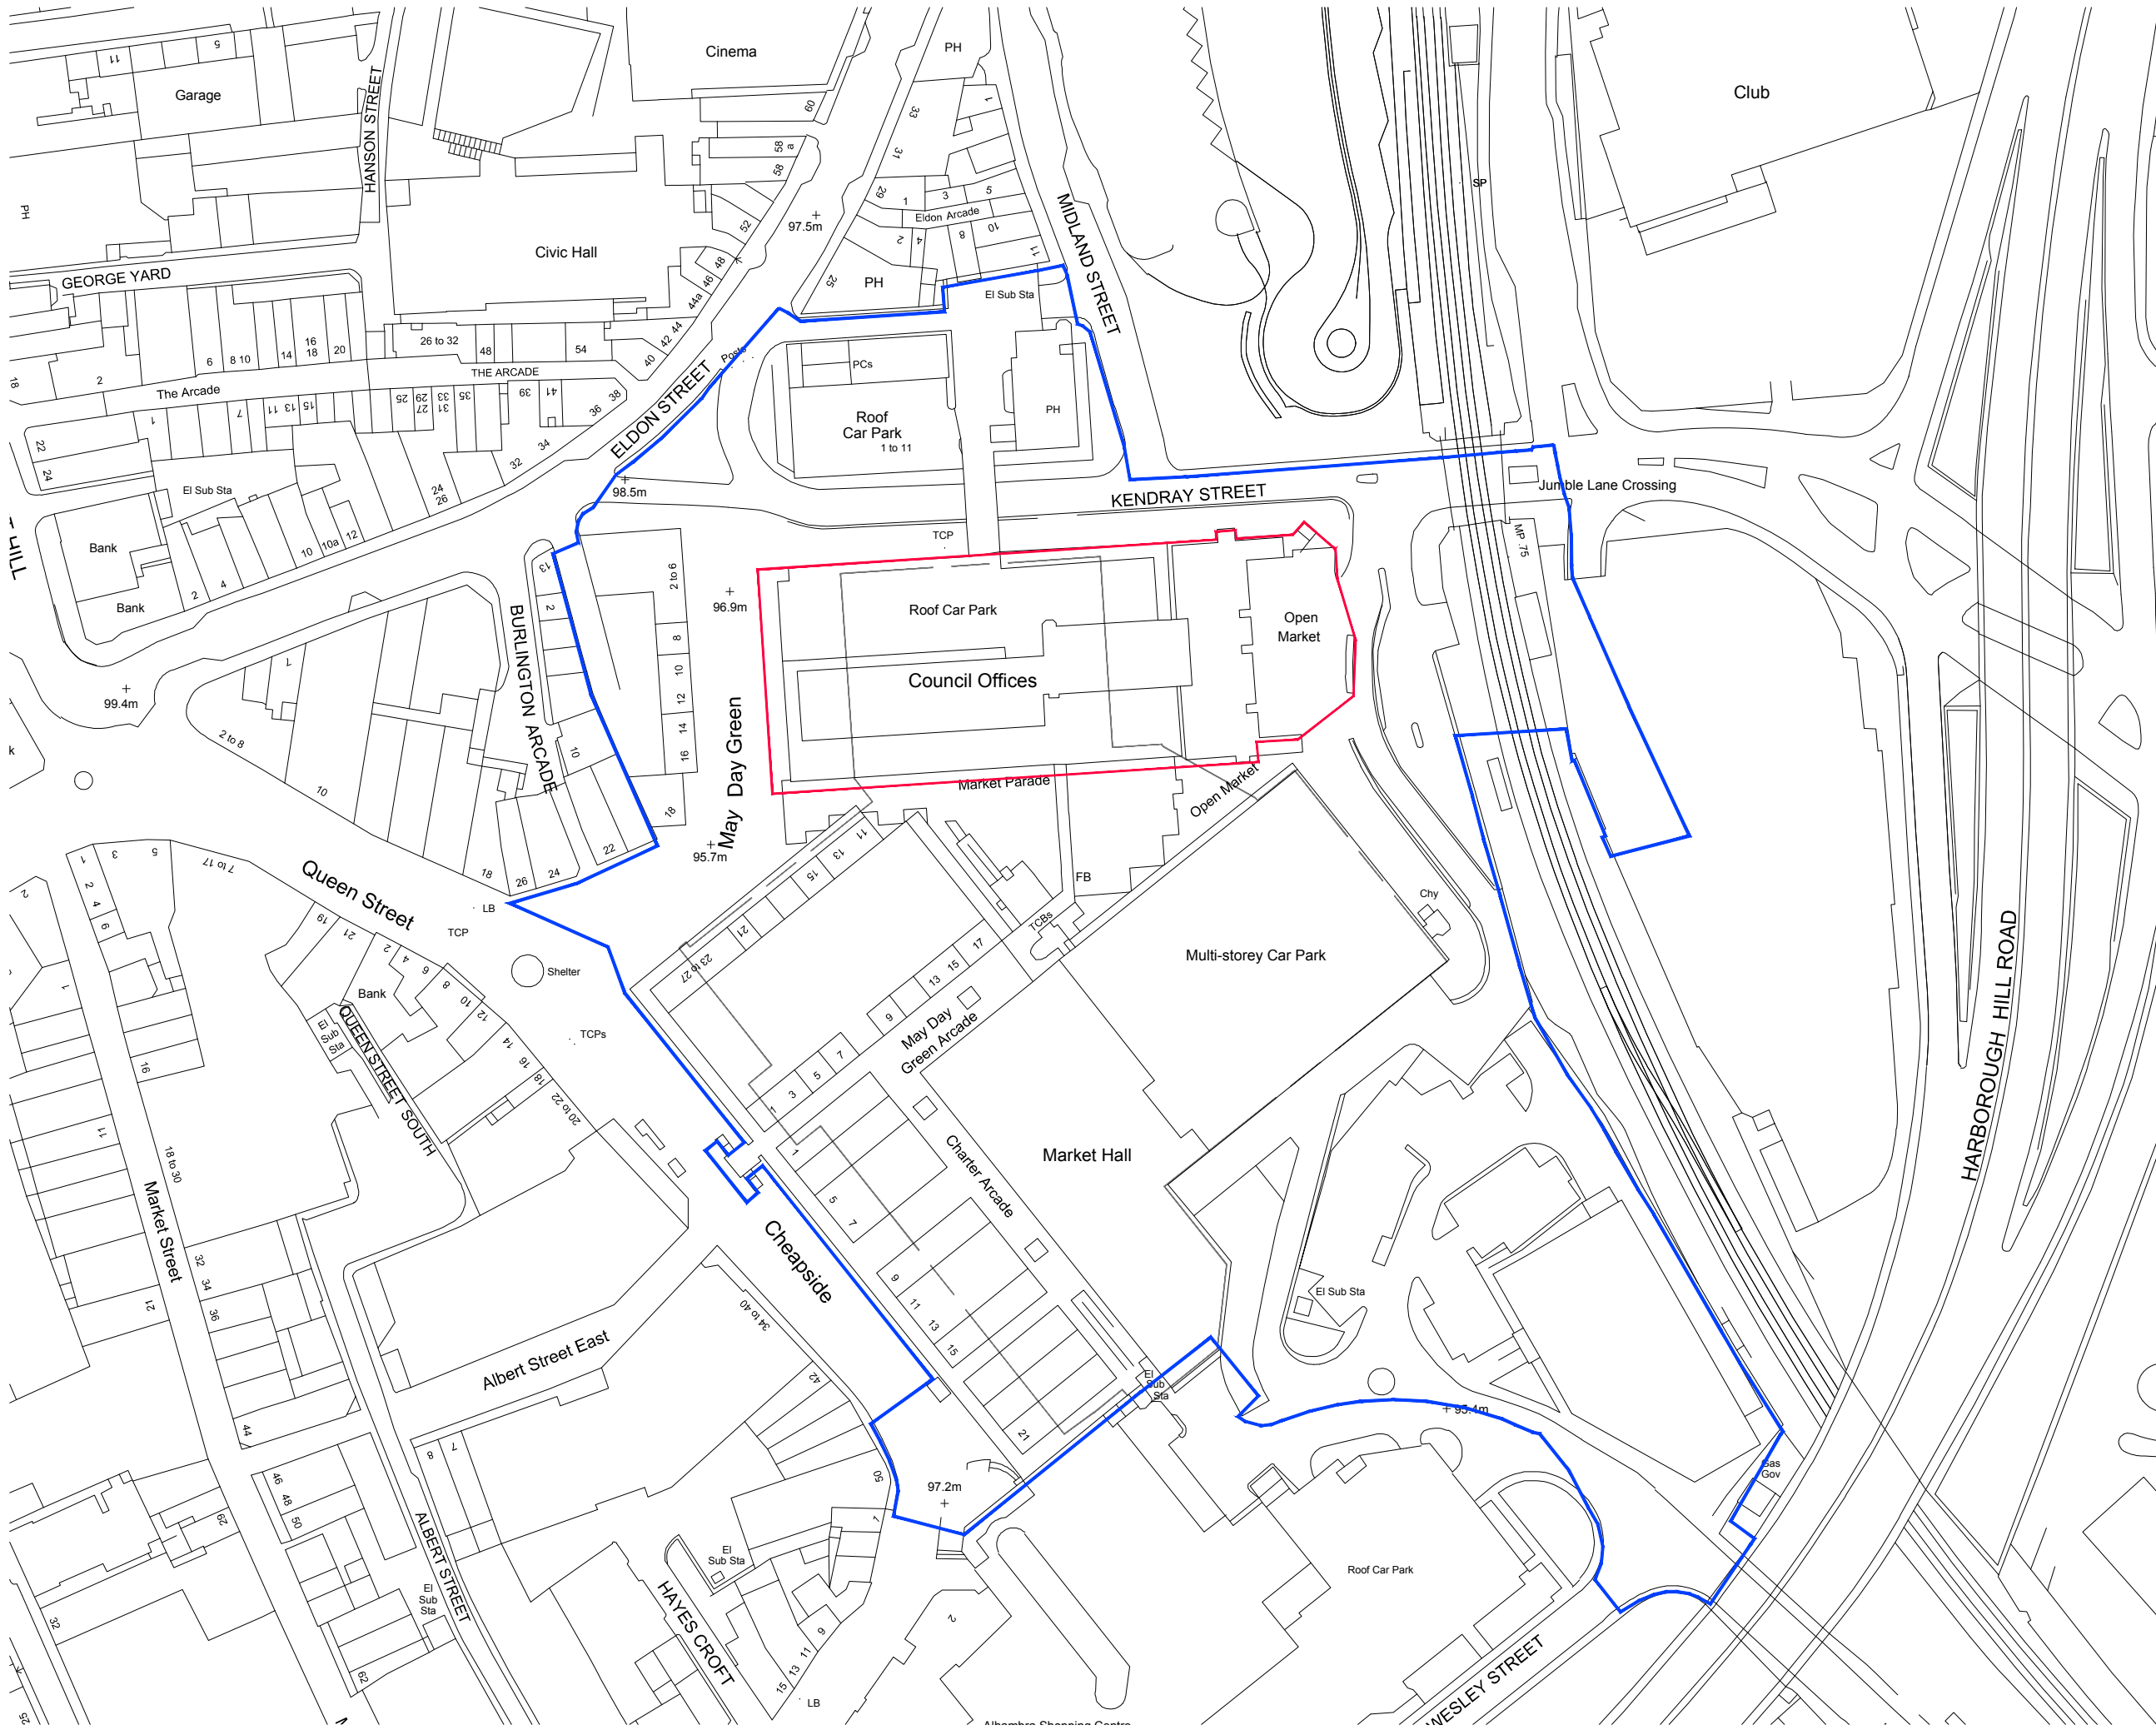

Notes:

- This drawing is copyright.
- Do not scale dimensions from this drawing.
- This drawing is to be read in conjunction with all other relevant drawings.
- All discrepancies on this drawing are to be reported to the architect.
- Do not modify any element of this drawing.
- Use drawing only for purpose(s) issued.

North Sign / Key Plan

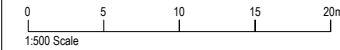

The following external model files are included within this drawing:

Application boundary
Ownership / Outline application boundary

0mm 60mm

1	22/07/15	Stage 2 / Planning Issue	AG	SL
Rev	Date	Revision Notes	Dn	Rv

Client / Contractor
Barnsley MBC



**Intelligence
Buildings
Infrastructure**

www.ibigroup.com

Project
Better Barnsley Town Centre
Covered market relocation

Drawing Title
Existing Site Location

Job Number 6743	Drawing Originated Date 10/07/15	PAS 1192 Status Code -
Scale@A3 1:1250	Purpose PLANNING	

Drawing Number BBTC_IBI_TM_A_F100_PL_00_001	Revision 1
--	---------------