
PROPOSED SIDE ELEVATION
SCALE 1:100



Profiled roof tiles to match existing on dwelling

Facing brick to match existing on dwelling

PROPOSED SIDE ELEVATION
SCALE 1:100

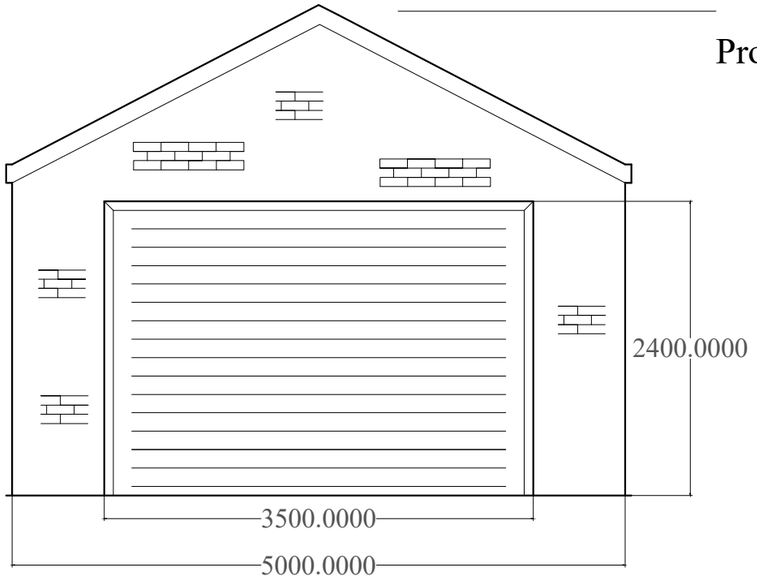


ELECTRICAL SAFETY

All domestic an other relevant electrical work required to meet the provisions of the BuiLding Regulations Part P {Electrical Safety} to be designed and installed and inspected by a competent electrician who is registered with an ODPM recognised competent persons self certification scheme. Upon completion of the works the council will be provided with a copy of an appropriate BS 7651 Electrical Installation certificate issued by someone competent to do so.

RAINWATER DRAINAGE.

It is unclear from the site survey where the current rainwater drainage is located. Hopefully this will become evident when the excavations are in progress.

PROPOSED GROUND FLOOR
SCALE 1:100

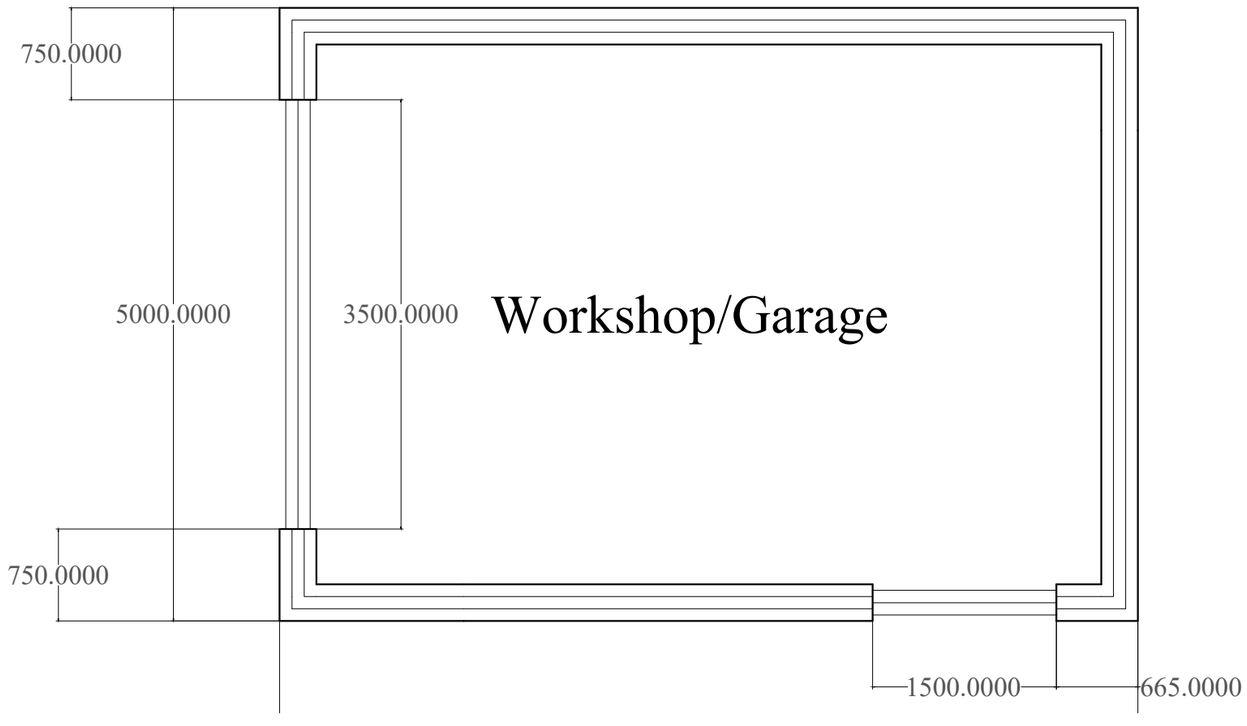

Scale @A3	Issue Date
1:50	Febuary 2024

Project

36 Underwood Avenue
Barnsley, South Yorkshire
S70 4AZ

Drawing No.	Revision
01	-

Description

Detached workshop/garage - Proposed Side Elevations