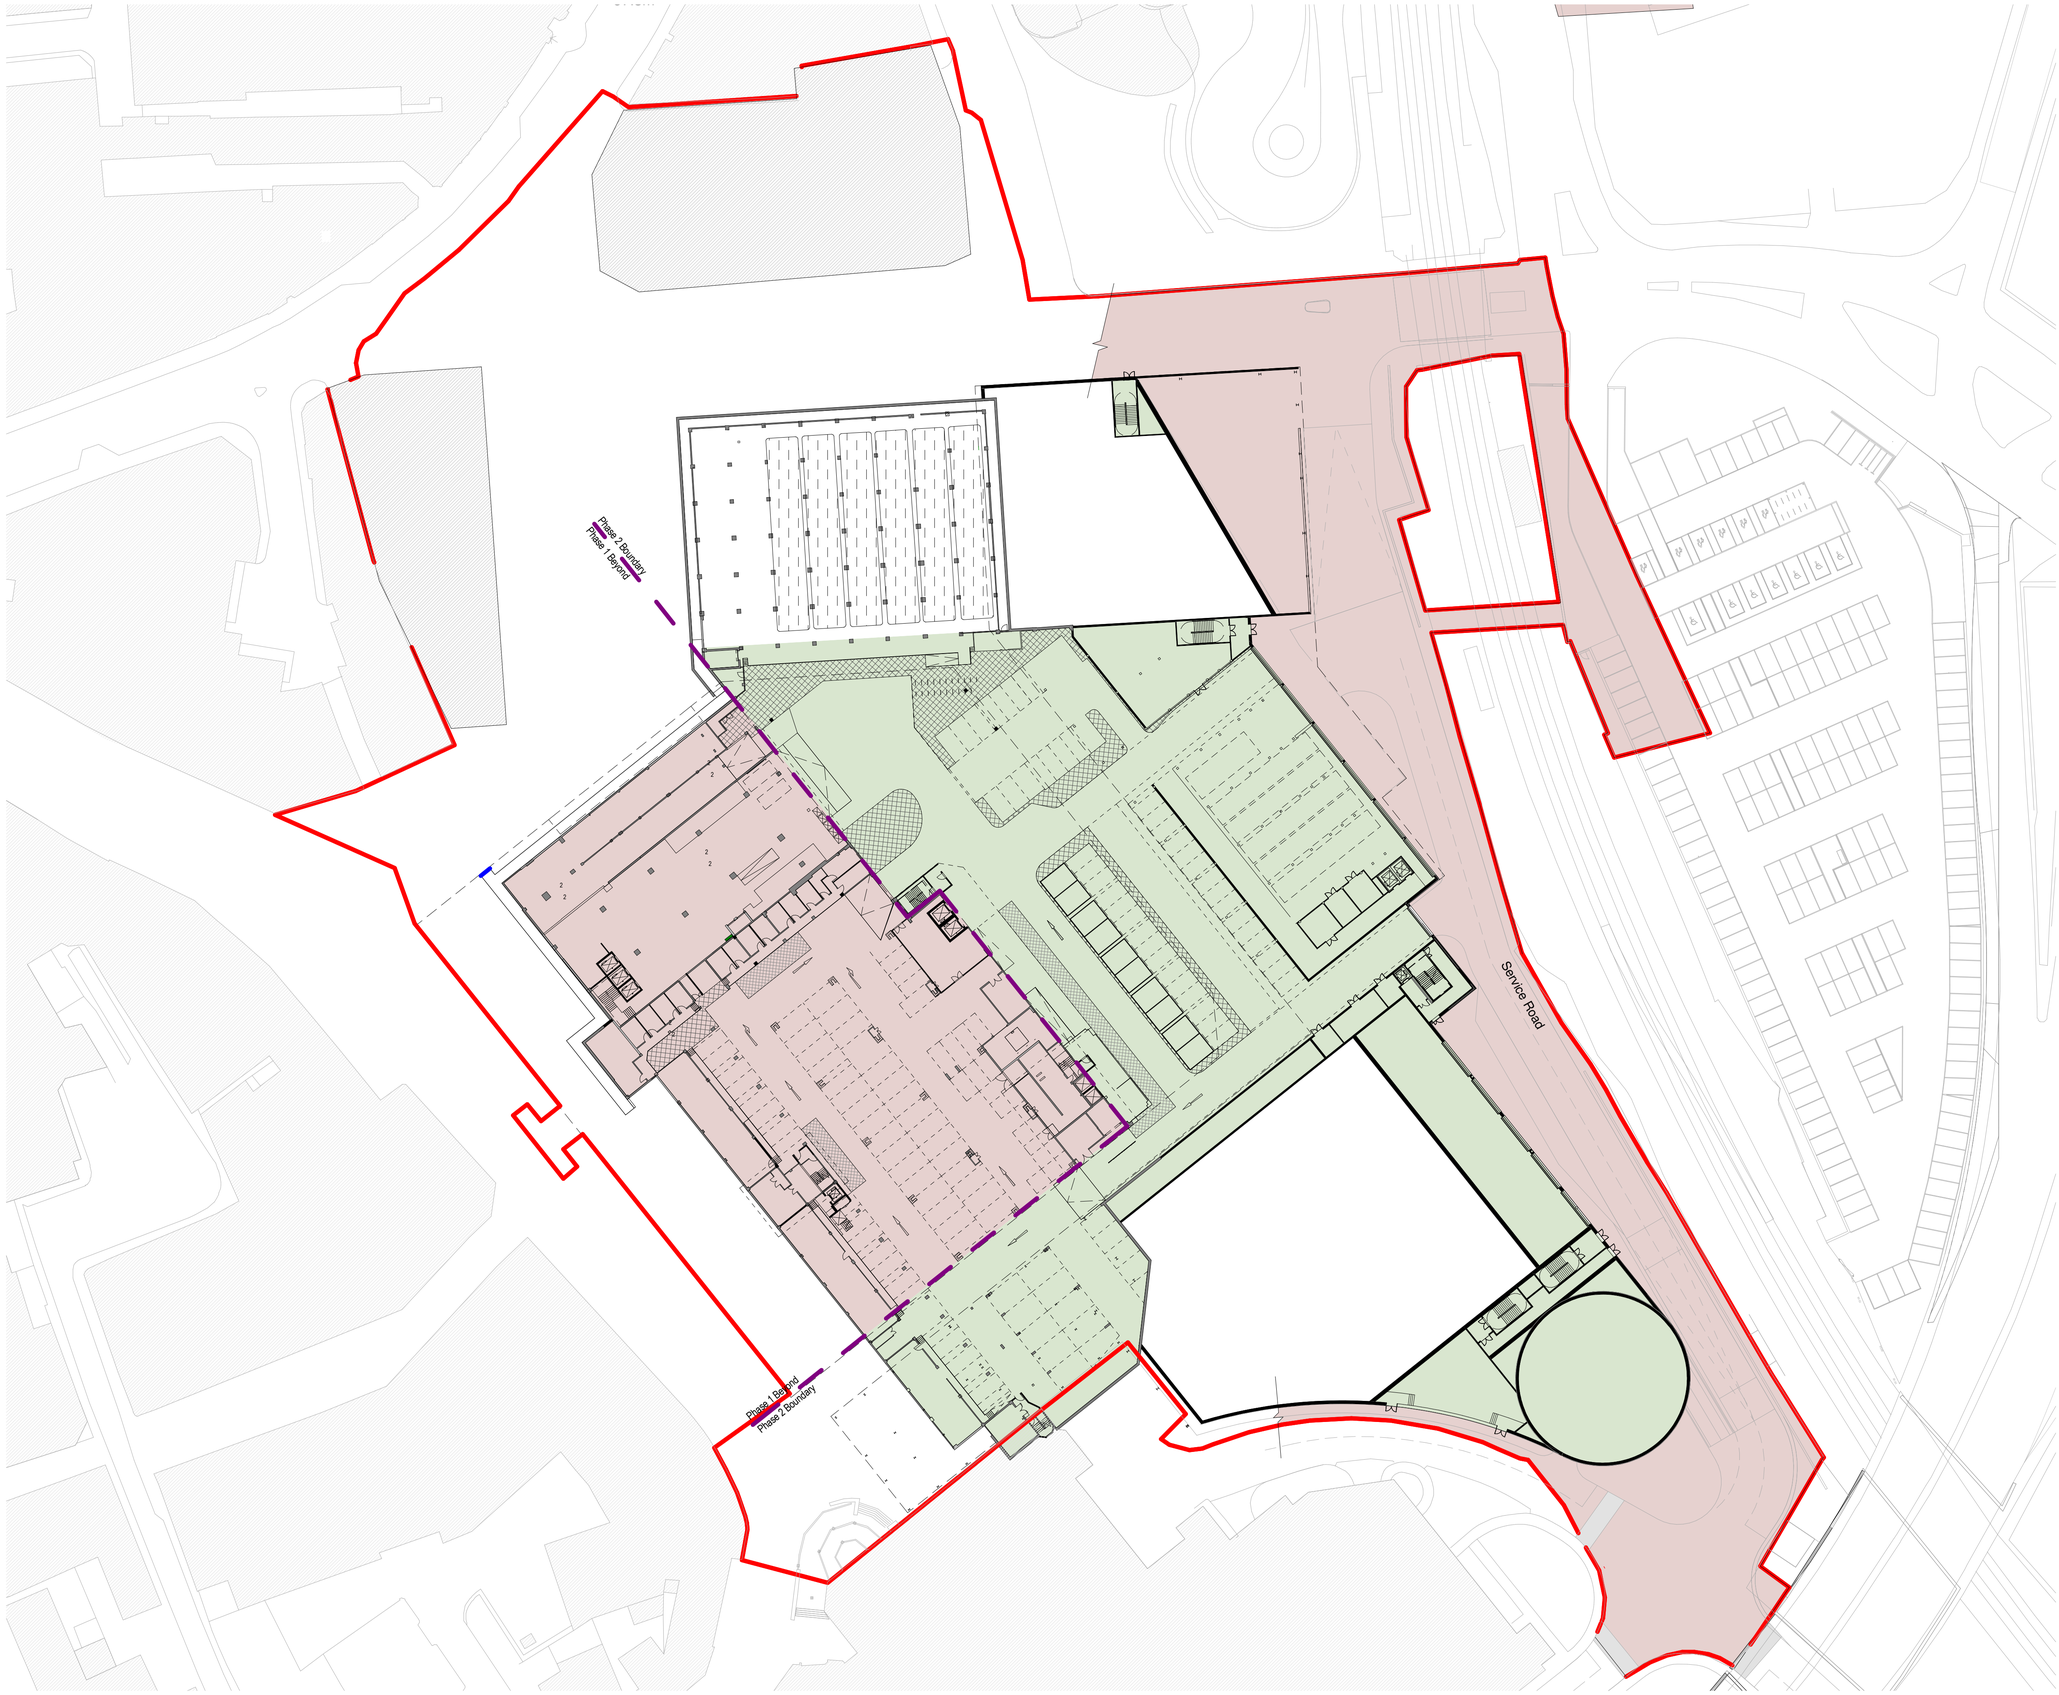


Notes:
- This drawing is copyright.
- Do not scale dimensions from this drawing.
- This drawing is to be read in conjunction with all other relevant drawings.
- All discrepancies on this drawing are to be reported to the architect.
- Contractor to verify all dimensions on site before the commencement of any element of this drawing.
- Use drawing only for purpose(s) issued.

The following external model files are included within this drawing:

Key

- Phase 1 Developments
- Phase 2 Developments
- Outline Application Boundary
- Development Boundary

Rev	Date	Revision Notes	Dn	Rv
P01	07/08/17	First Issue	EA	SL

Client
Turner & Townsend

IBI Intelligence Buildings Infrastructure
www.ibigroup.com

Project
Better Barnsley Town Centre

Drawing Title
Phasing Plan - Basement Level

Job Number	Drawing Originated Date	PAS 1192 Status Code
50727	07/08/2017	D2
Scale@A1	Purpose	
1 : 500	Tender	

Drawing Number	Revision
BGW2_IBI_XX_BA_SP_A_G700_0007	1