
(1)

'PLAN' OF EXISTING'

SCALE 1:50

'LINKED' GARAGE LAYOUT

FOR NO 8 & 6 WHITE CROSS LANE
WORSBOROUGH DALE
S70 4RW

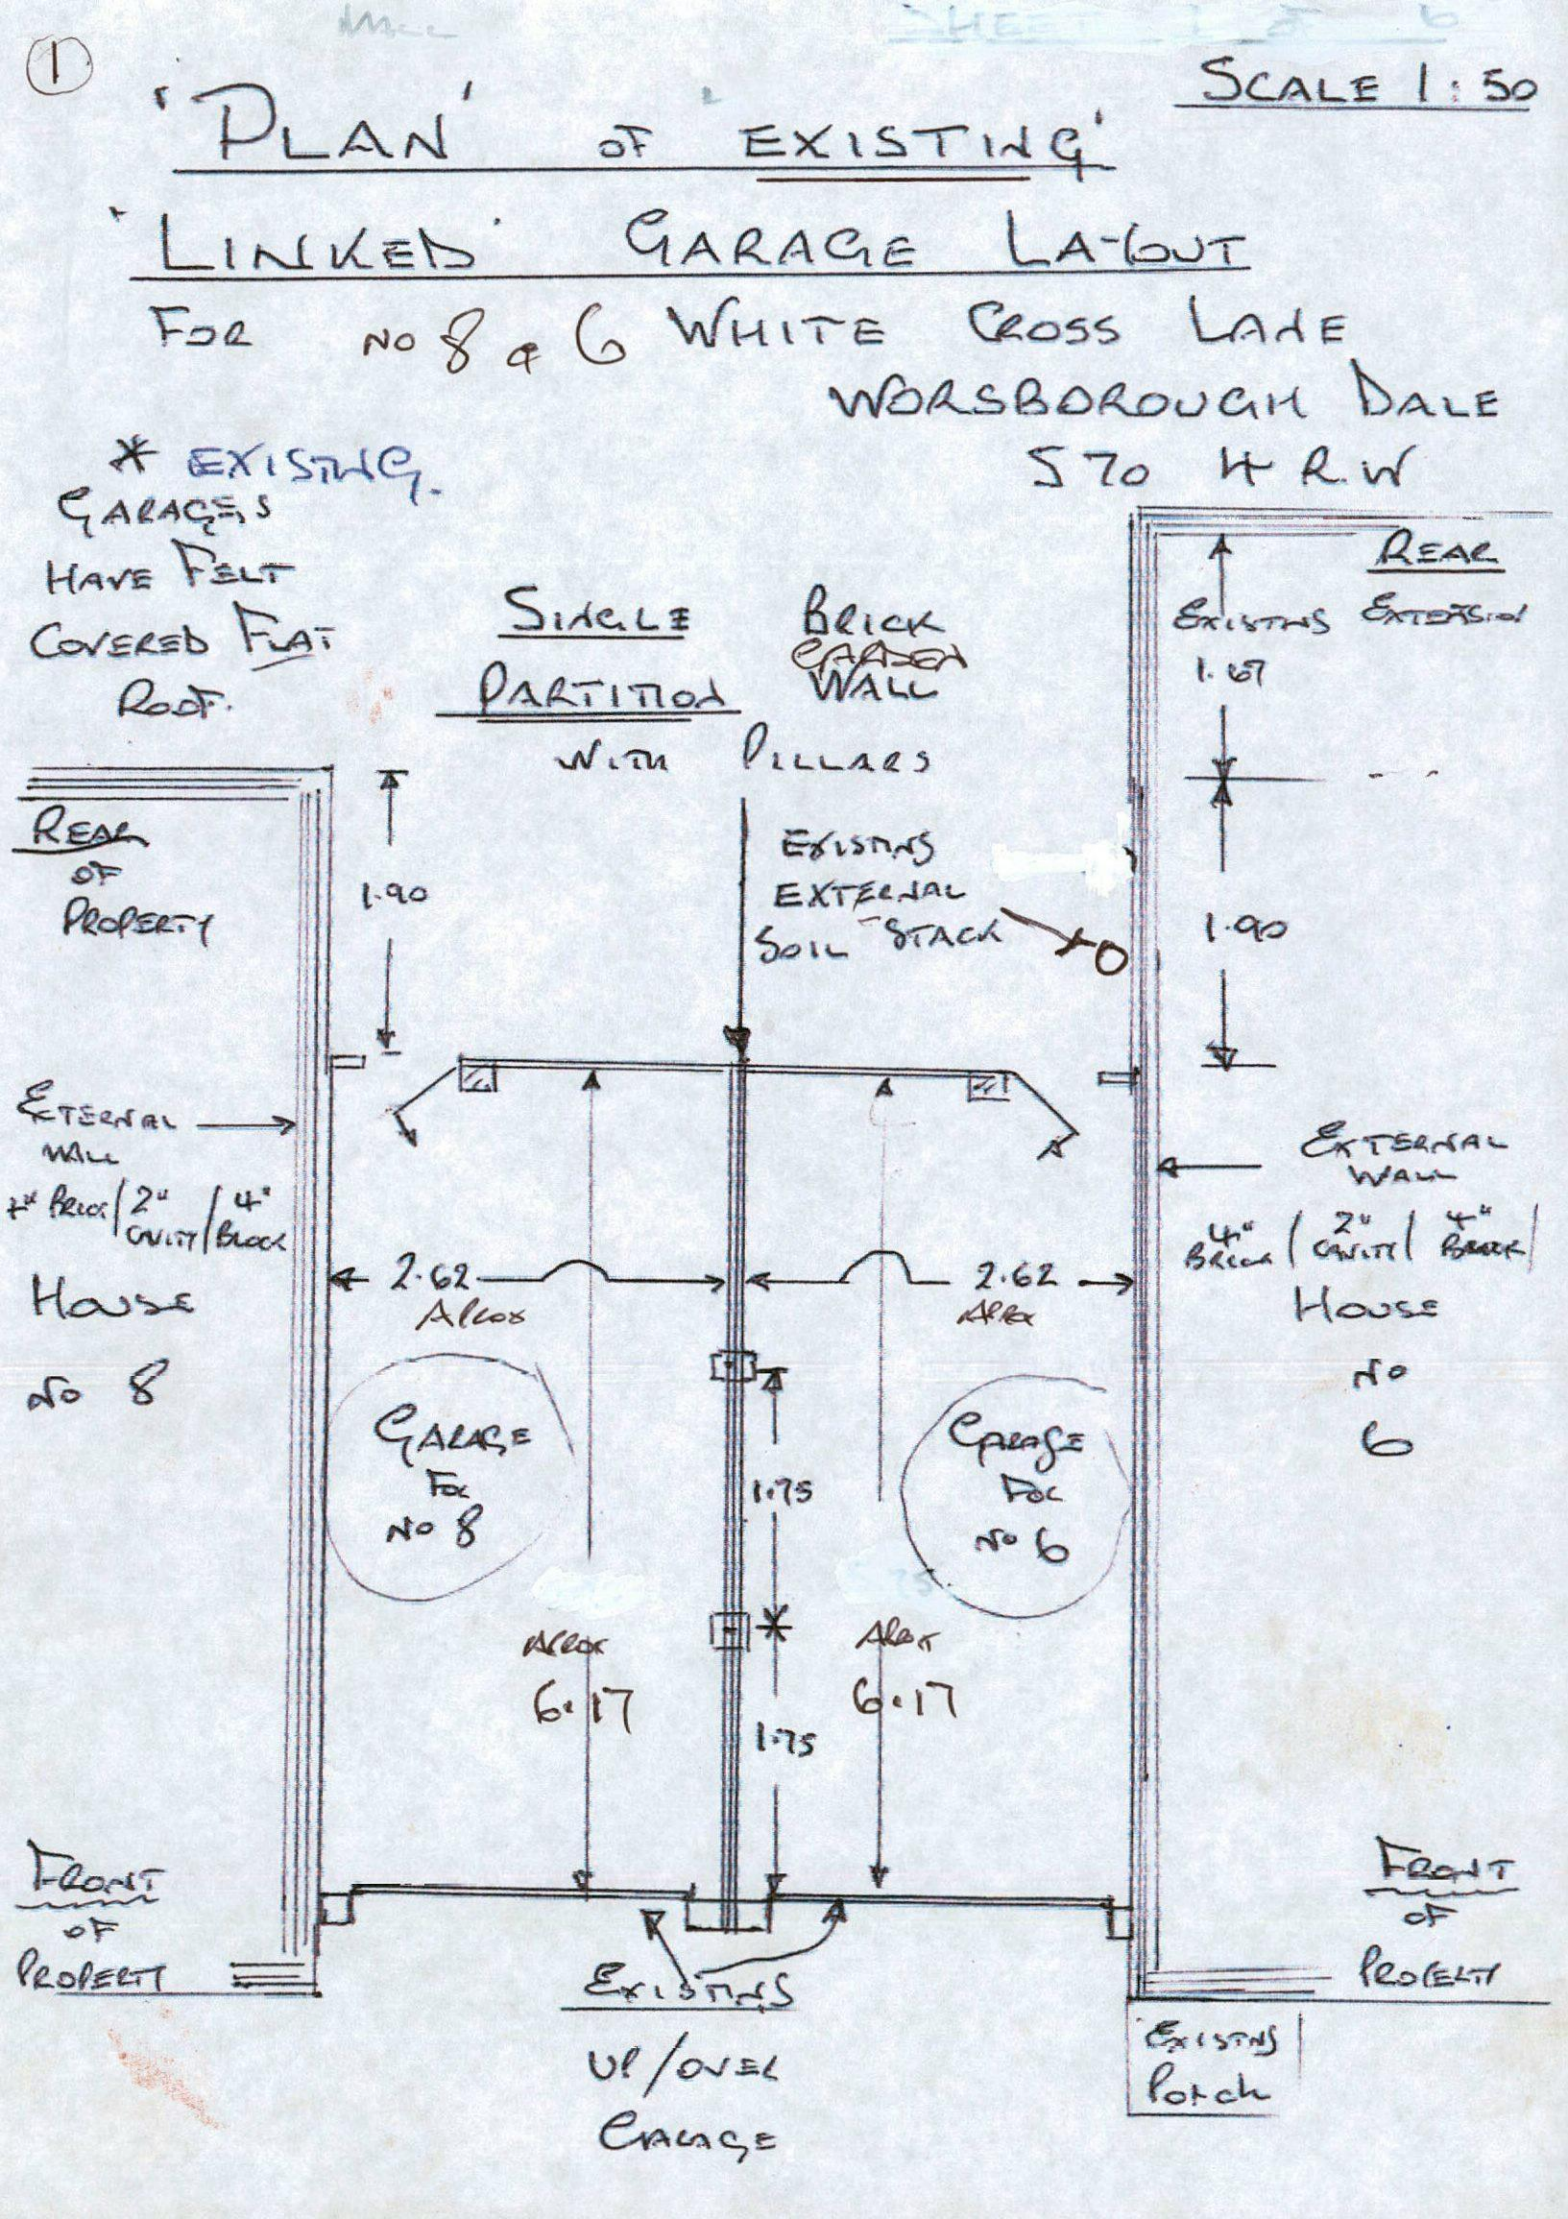


(2)

'PLAN' OF PROPOSED 'LINKED' GARAGE LAYOUT

SCALE 1:50 Approx

FOR No 8 & 6 WHITE CROSS LANE
WORSBOROUGH DALE
S70 4RW

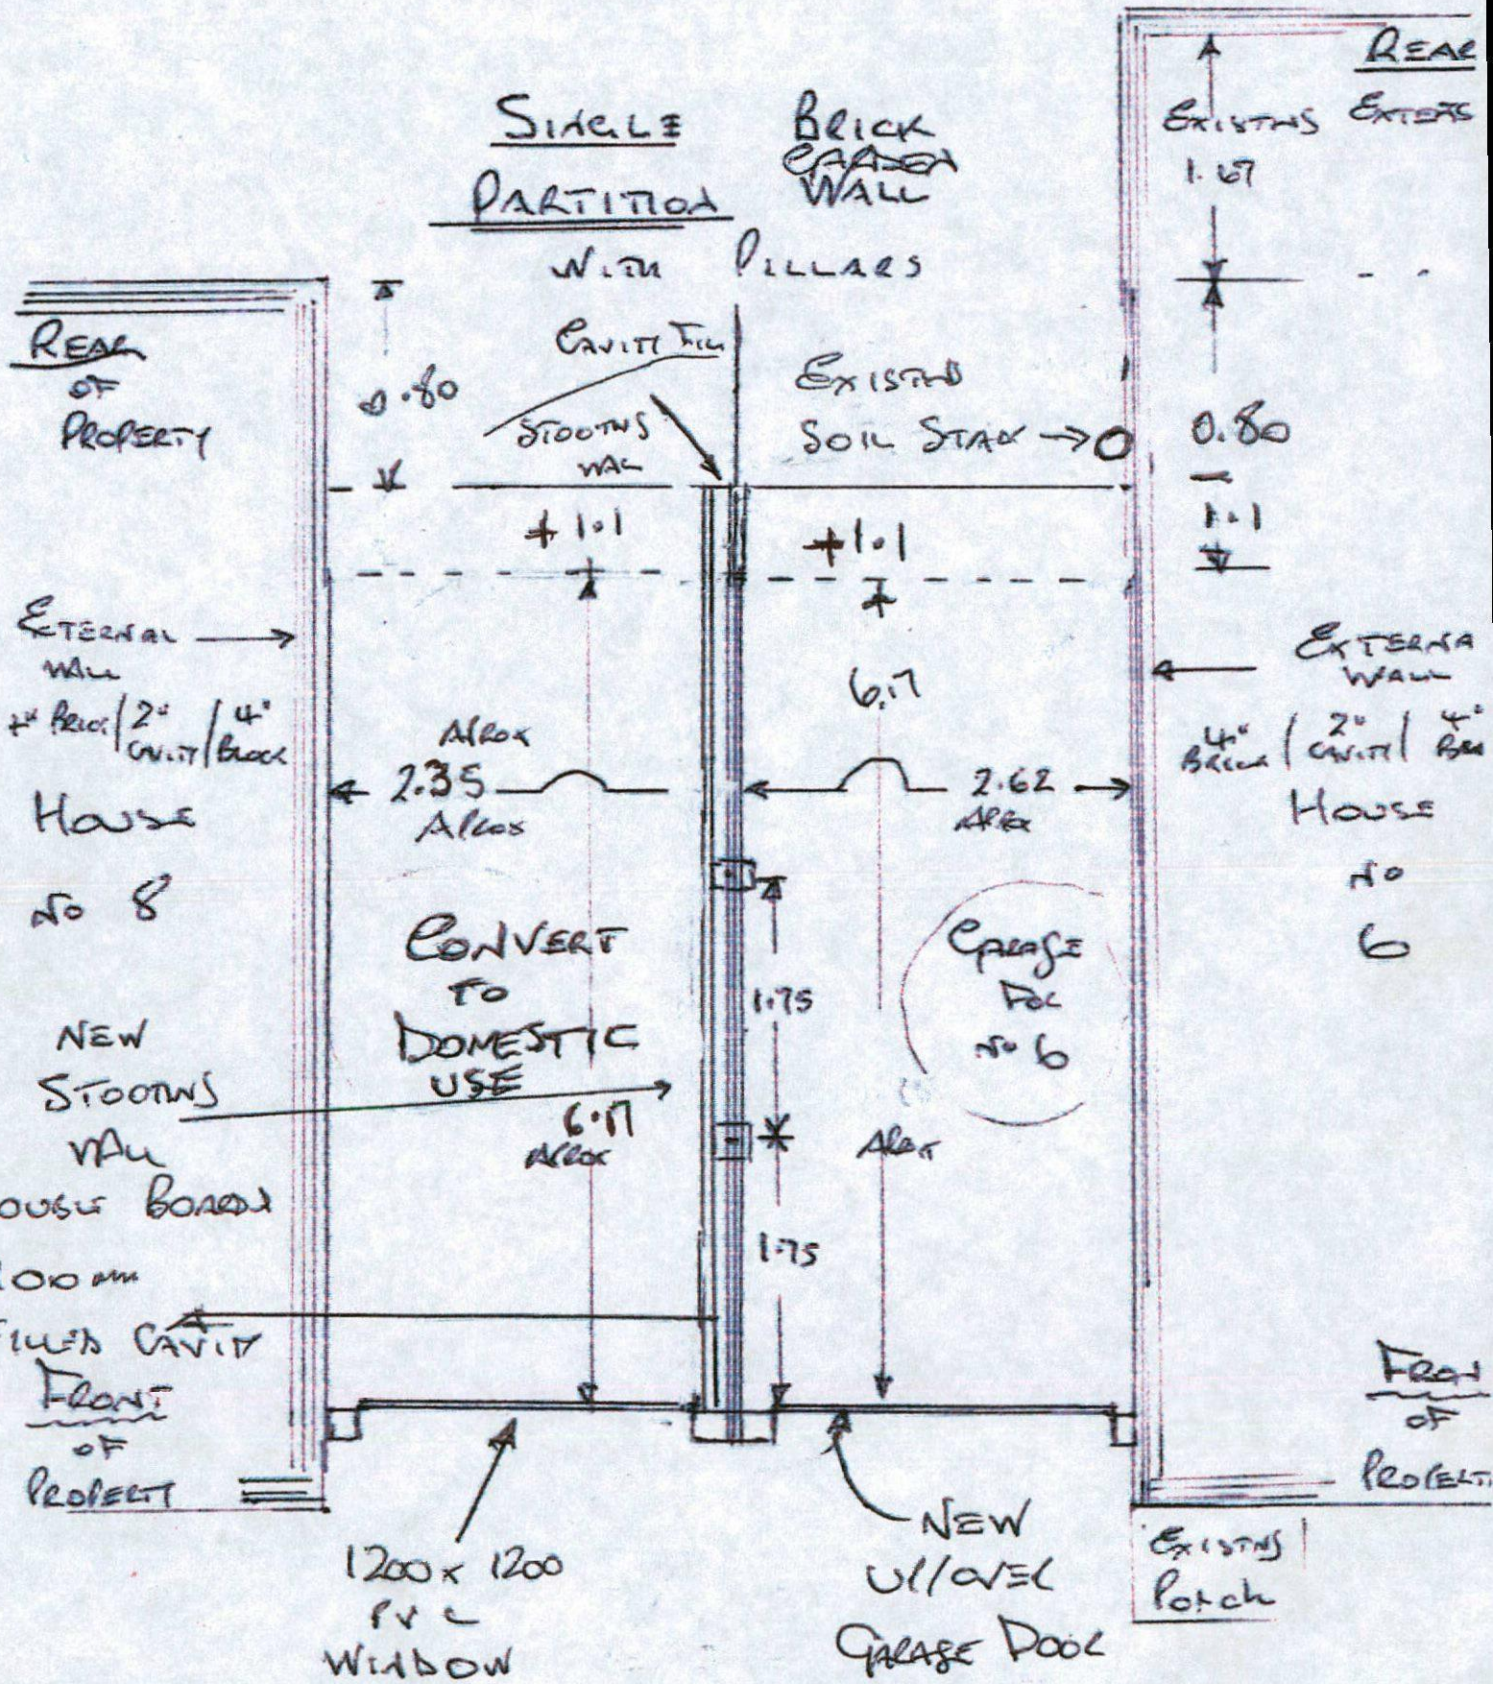


3.

EXISTING REAR ELEVATION

TO LINKED GARAGES SCALE 1:50 APROX


NO 6 & NO 8 WHITE CROSS LANE
WORSBOROUGH DALE
S70 4RW

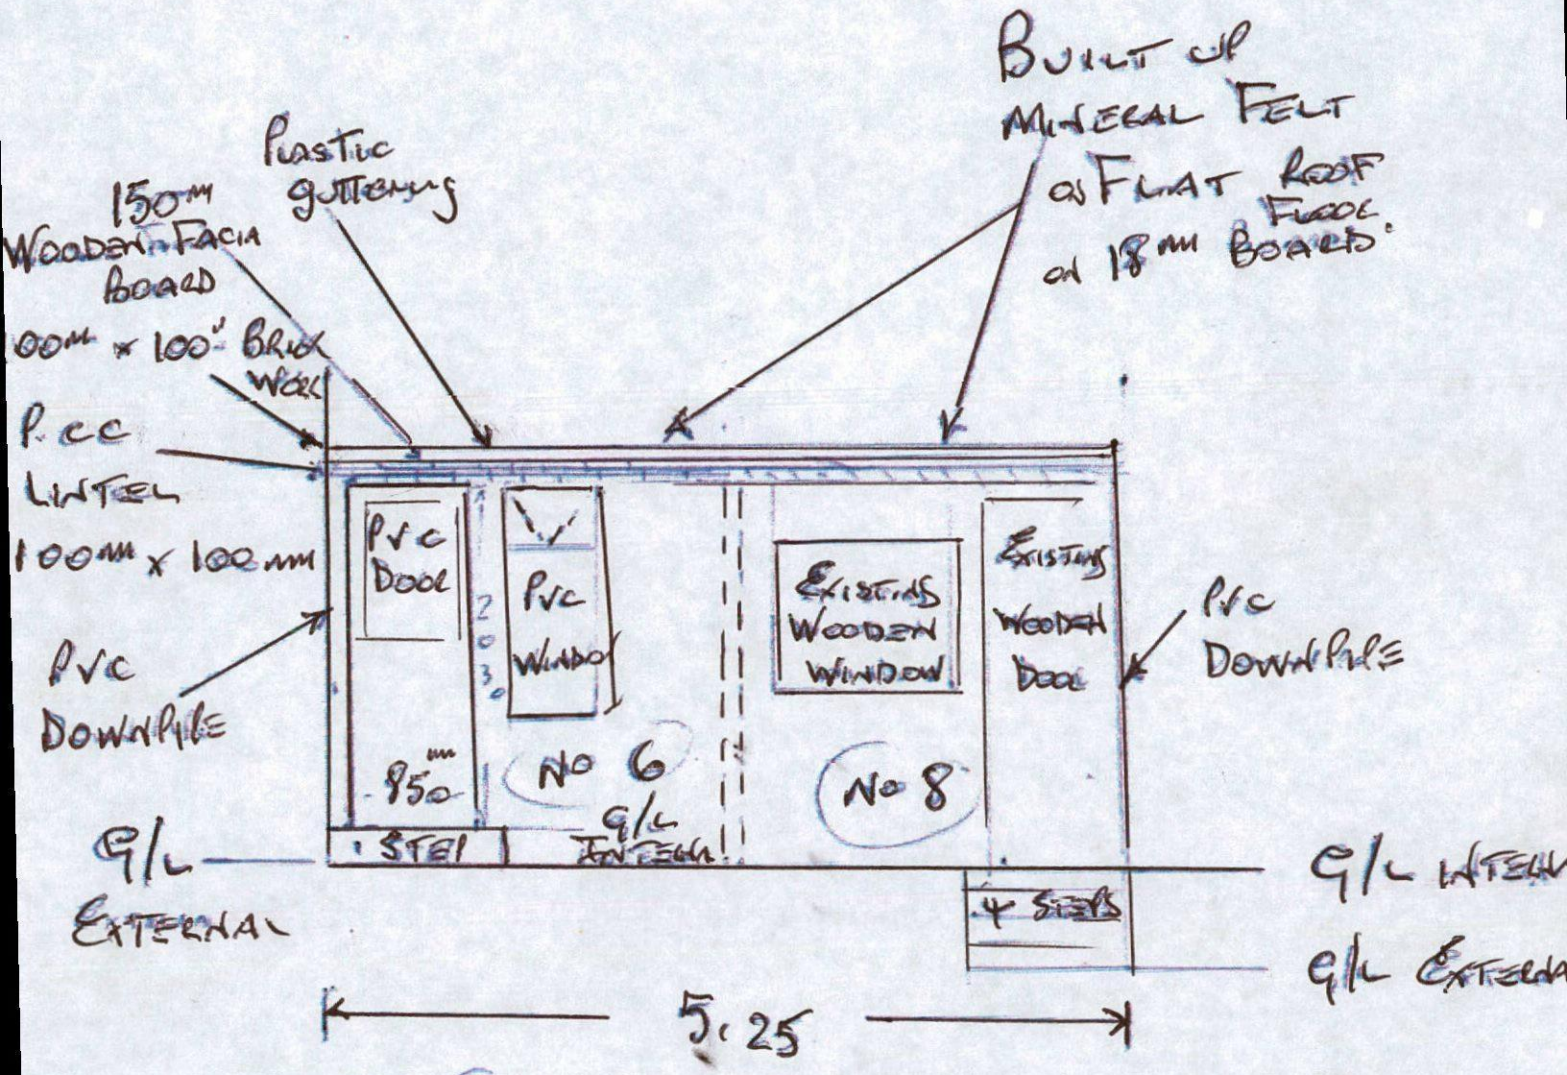

PROPOSED REAR ELEVATION TO LINKED CAGES

4

SCALE 1:2

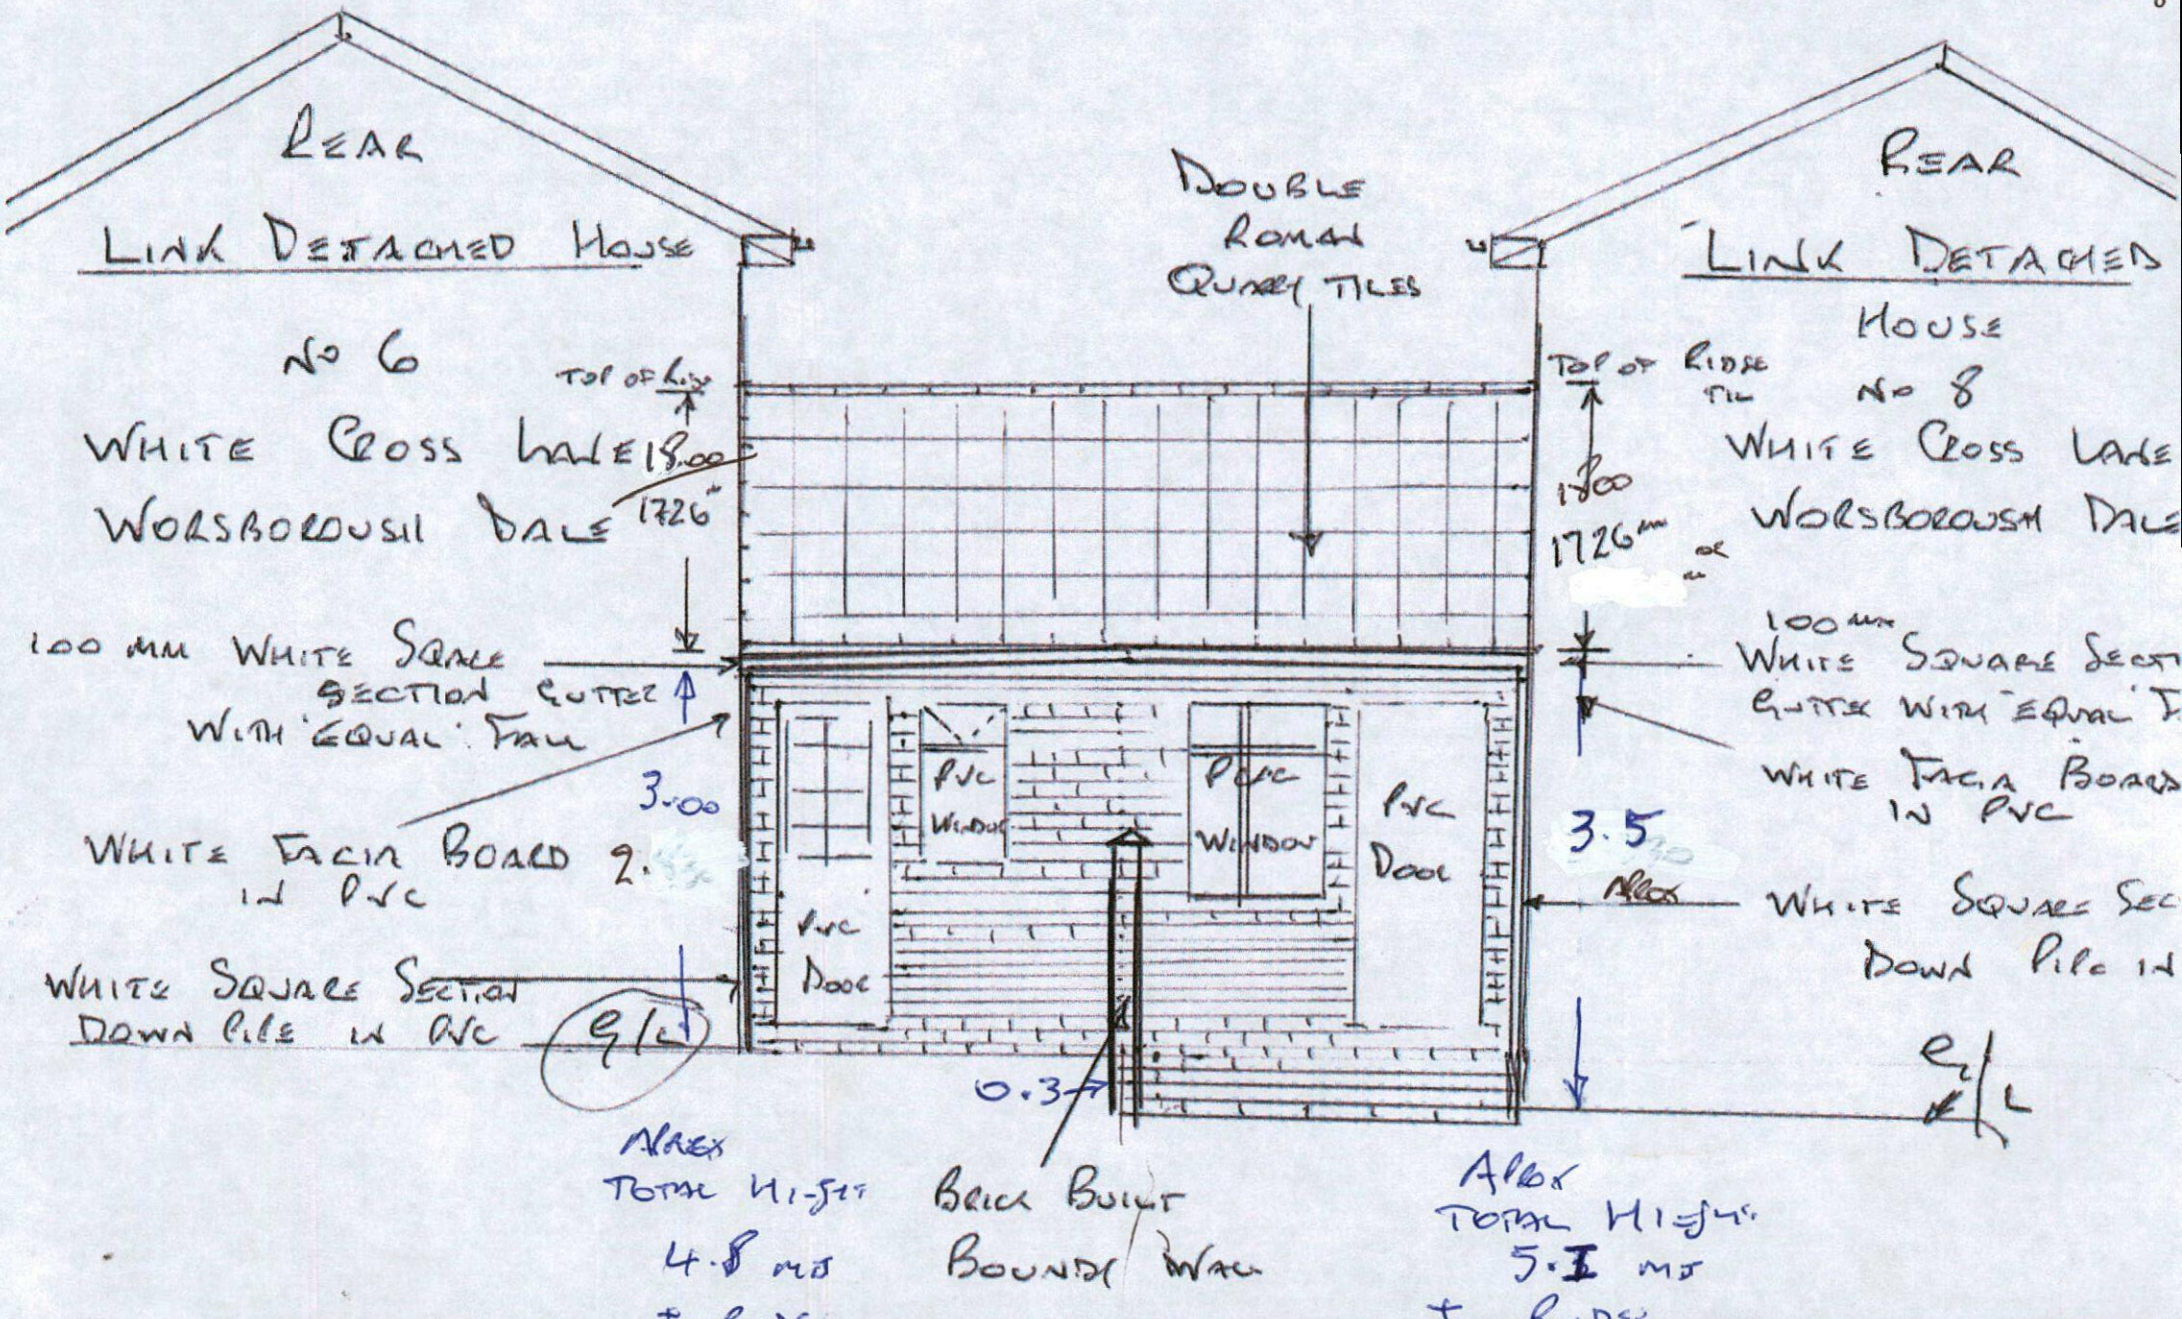


(5).

SCALE 1:50


ALROX

"EXISTING" FRONT ELEVATION TO LINKED GARAGES

NO 8 & #6 WHITE CROSS LANE
WORSBOROUGH DALE
S70 4RW

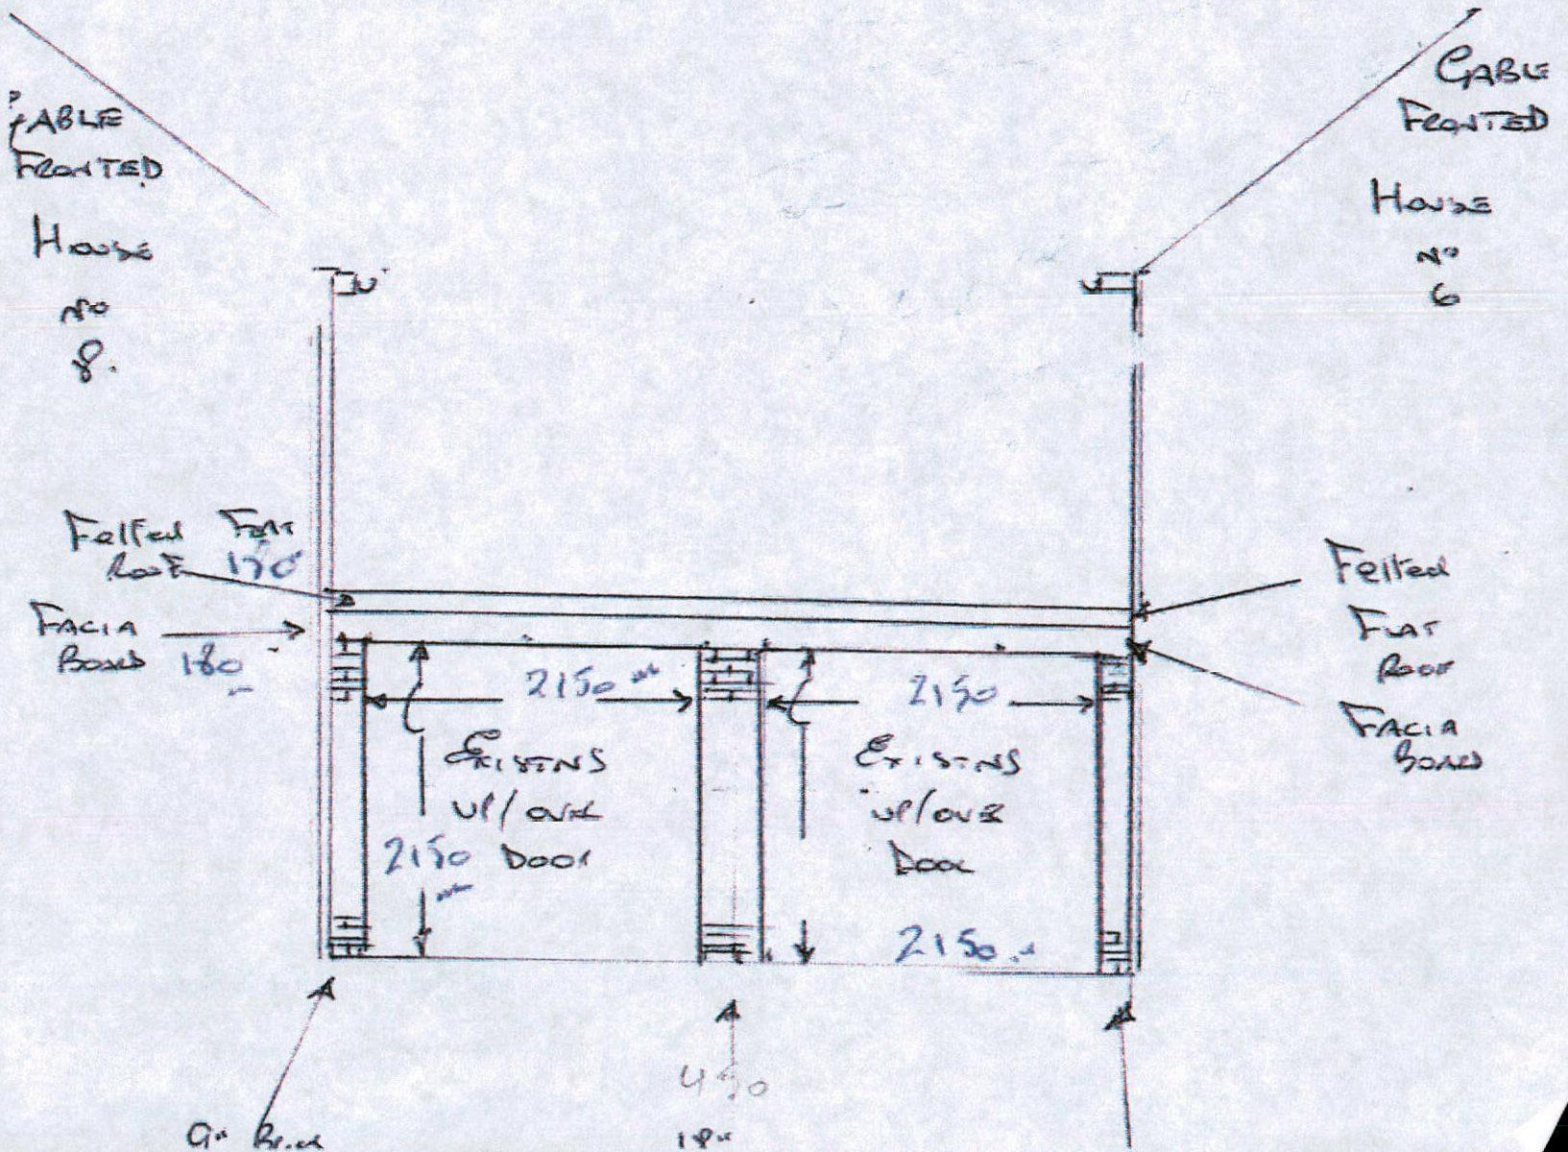


PROPOSED FRONT ELEVATION TO LINKED GARAGES SINGLE STOREY SCALE 1:50

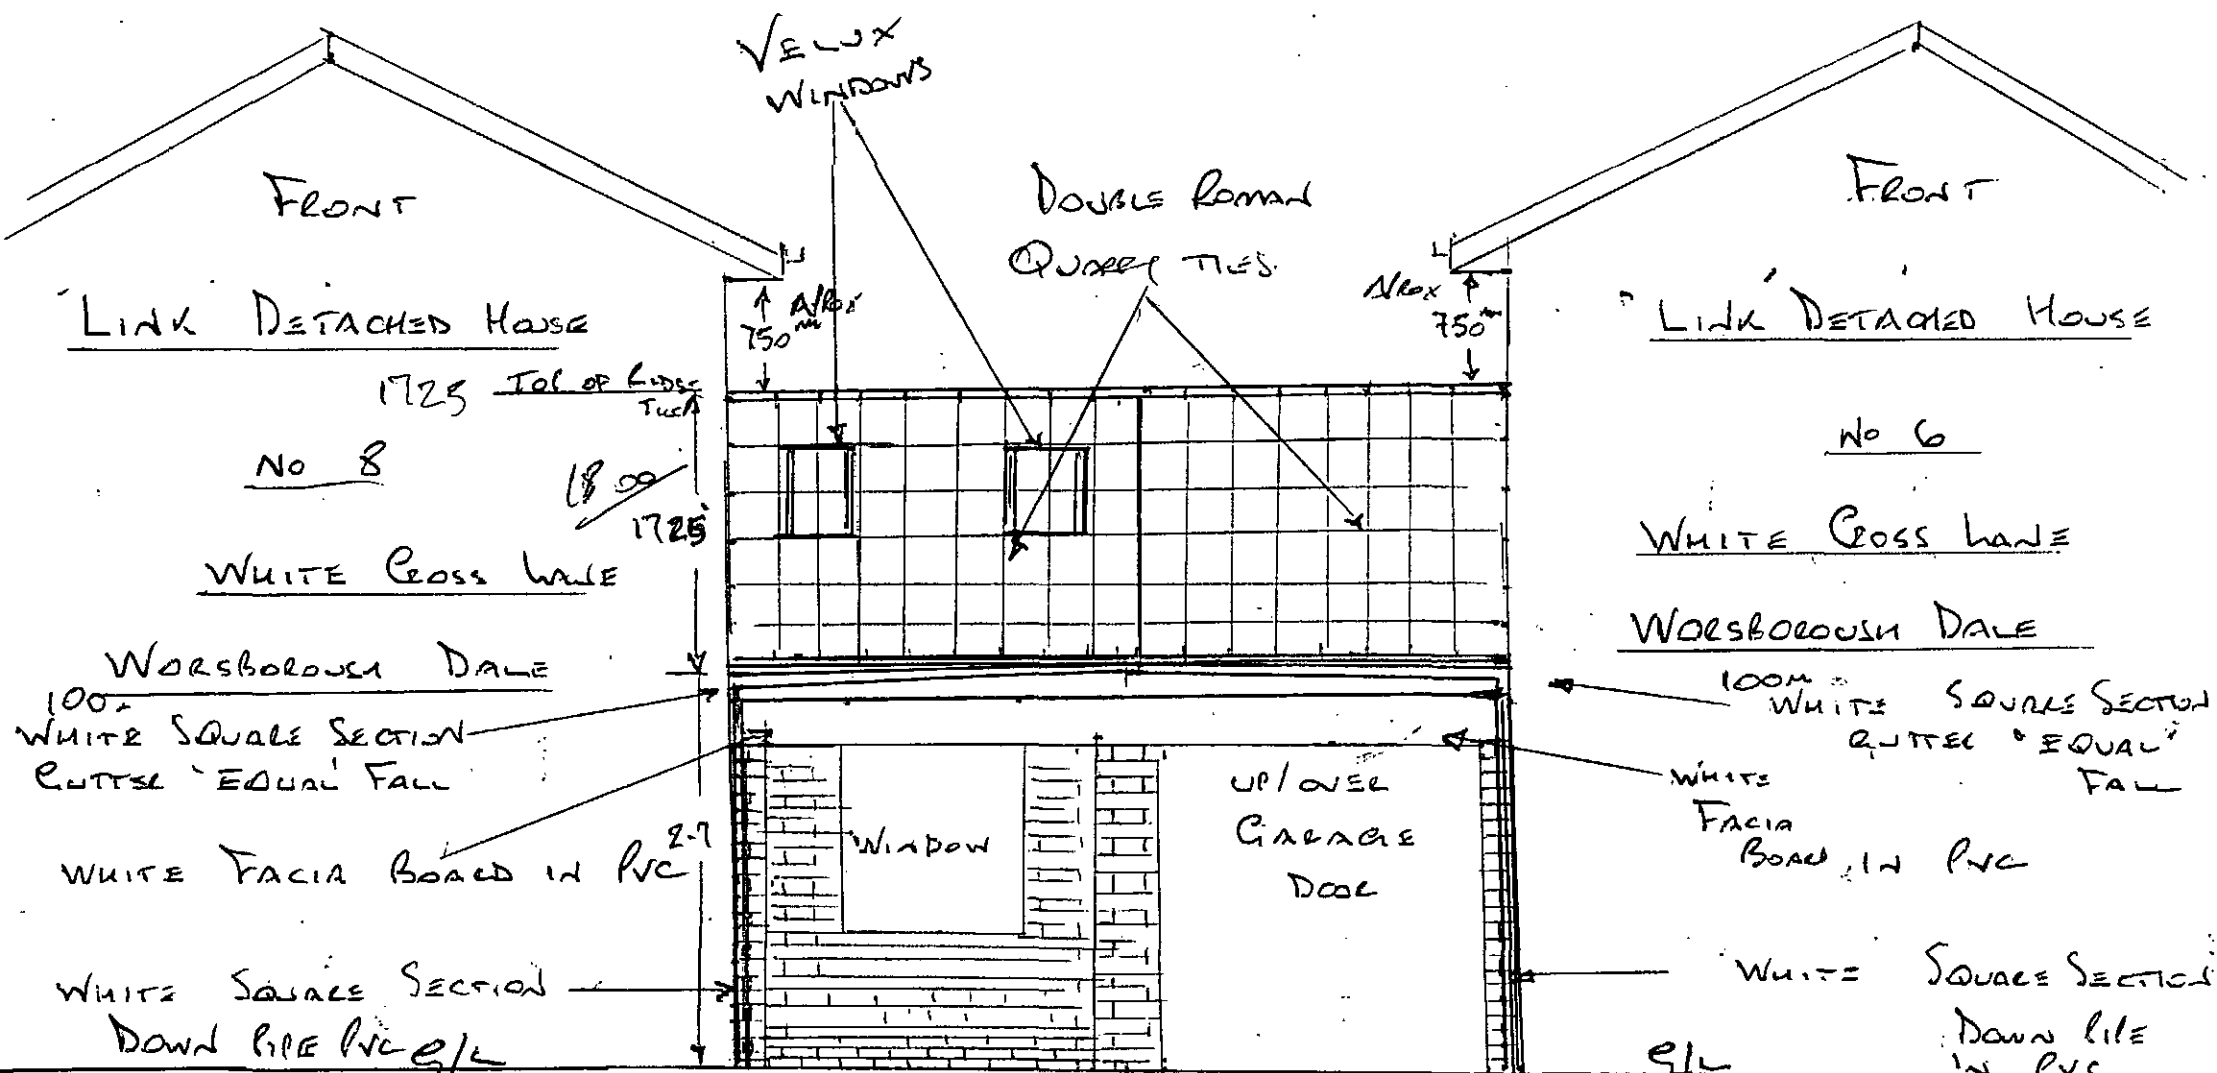

Max TOTAL HEIGHT

4426mm + RIDGE TILE HEIGHT

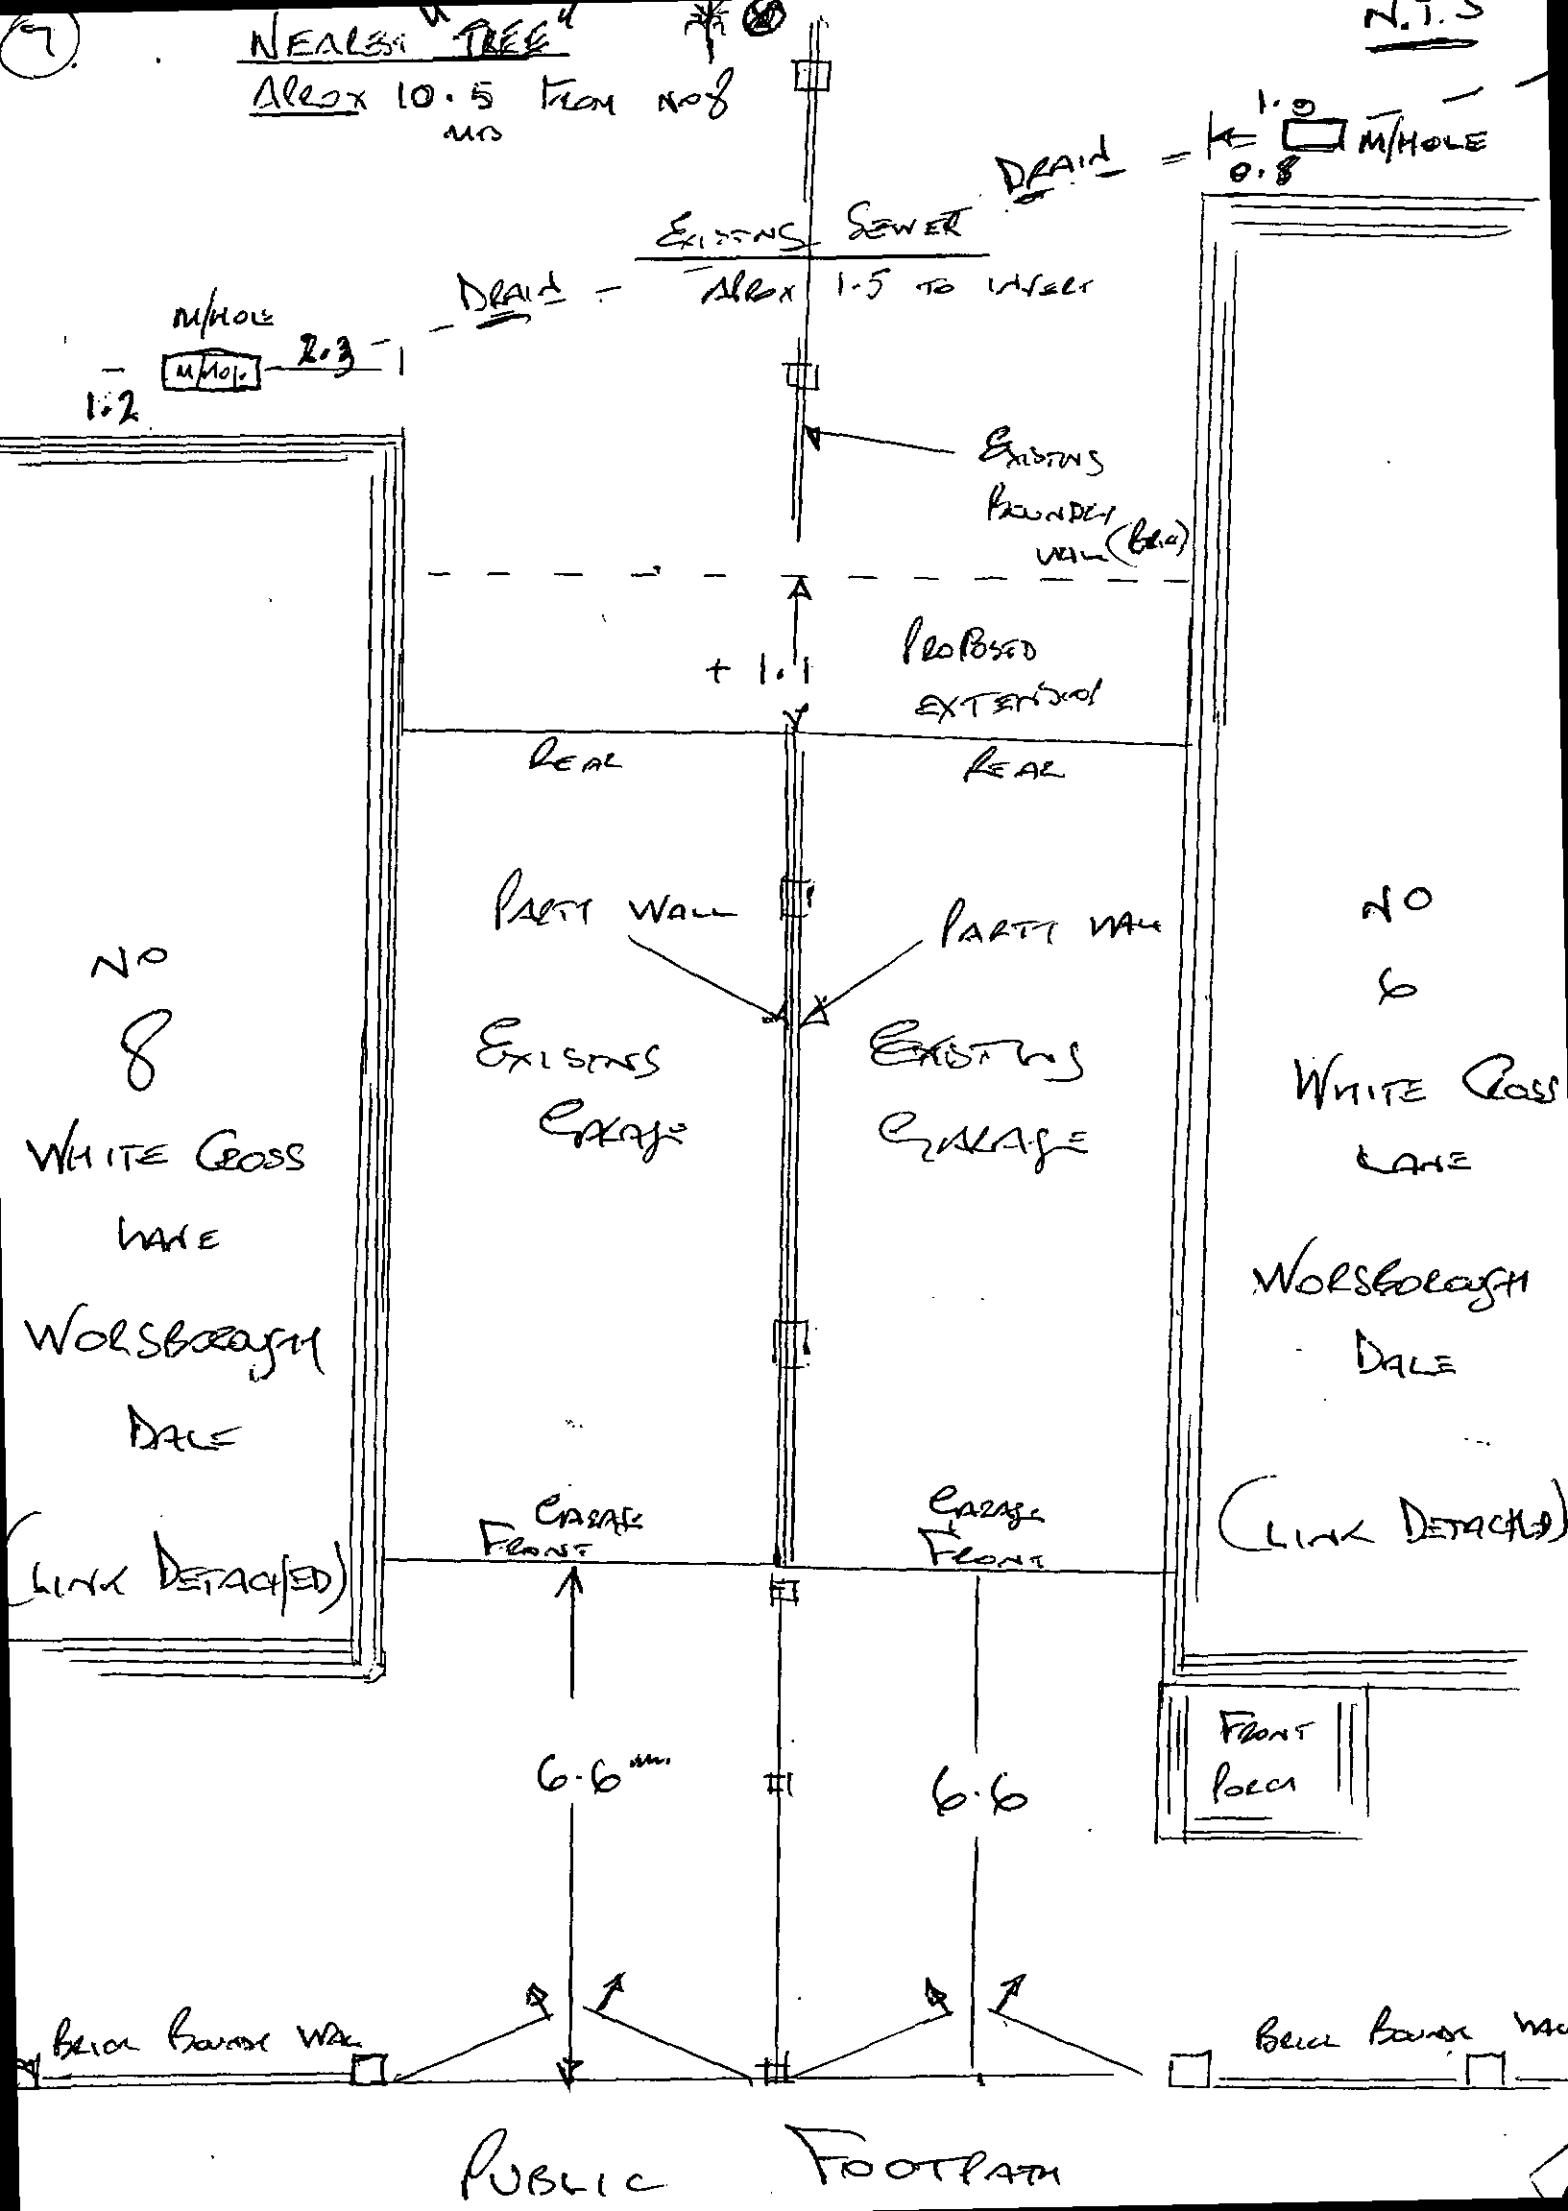
NEAREST "TREE"
APROX 10.5 FROM No 8
N.T.S
DRAIN
1.0
M/HOLE
0.8
EXISTING SEWER
DRAIN
APROX 1.5 TO INVERT
M/HOLE
M/HOLE
2.3
1.2
EXISTING BOUNDARY WALL (BRICK)
+ 1.1
PROPOSED EXTENSION
REAR
REAR
PARTY WALL
PARTY WALL
EXISTING GARAGE
EXISTING GARAGE
No 8
WHITE CROSS LANE
WORSBOROUGH DALE
(LINK DETACHED)
No 6
WHITE CROSS LANE
WORSBOROUGH DALE
(LINK DETACHED)
GARAGE FRONT
GARAGE FRONT
6.6 mm
6.6
FRONT PORCH
BRICK BOUNDARY WALL
BRICK BOUNDARY WALL
PUBLIC FOOTPATH