



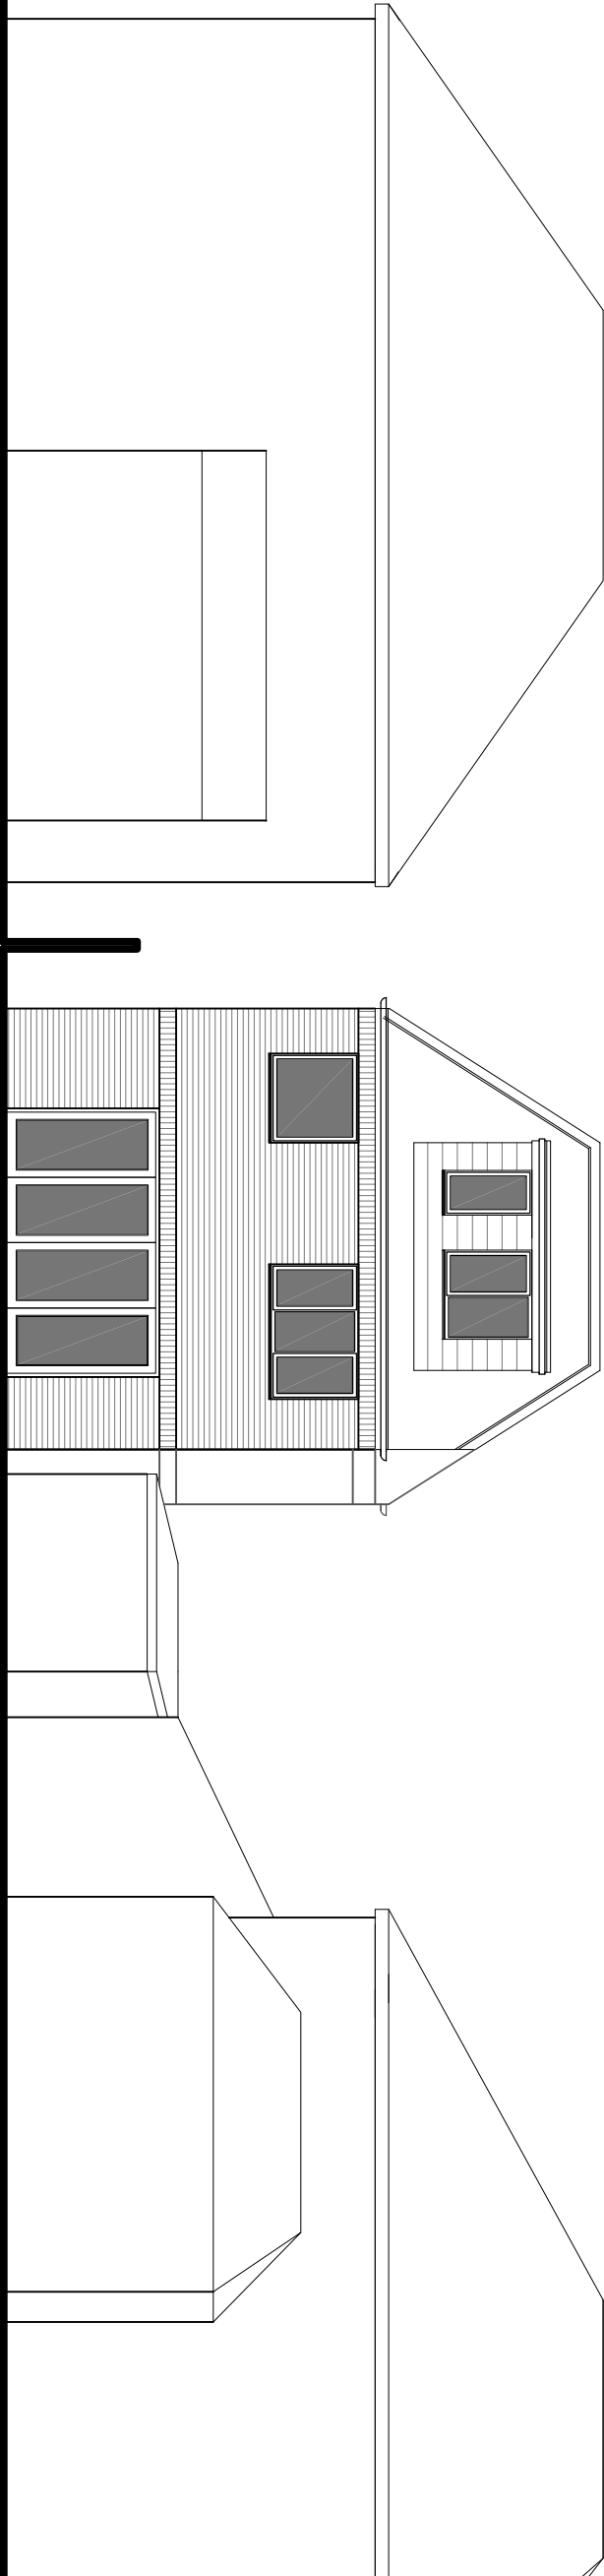

North Facing Elevation As Proposed

Scale 1:100@A3

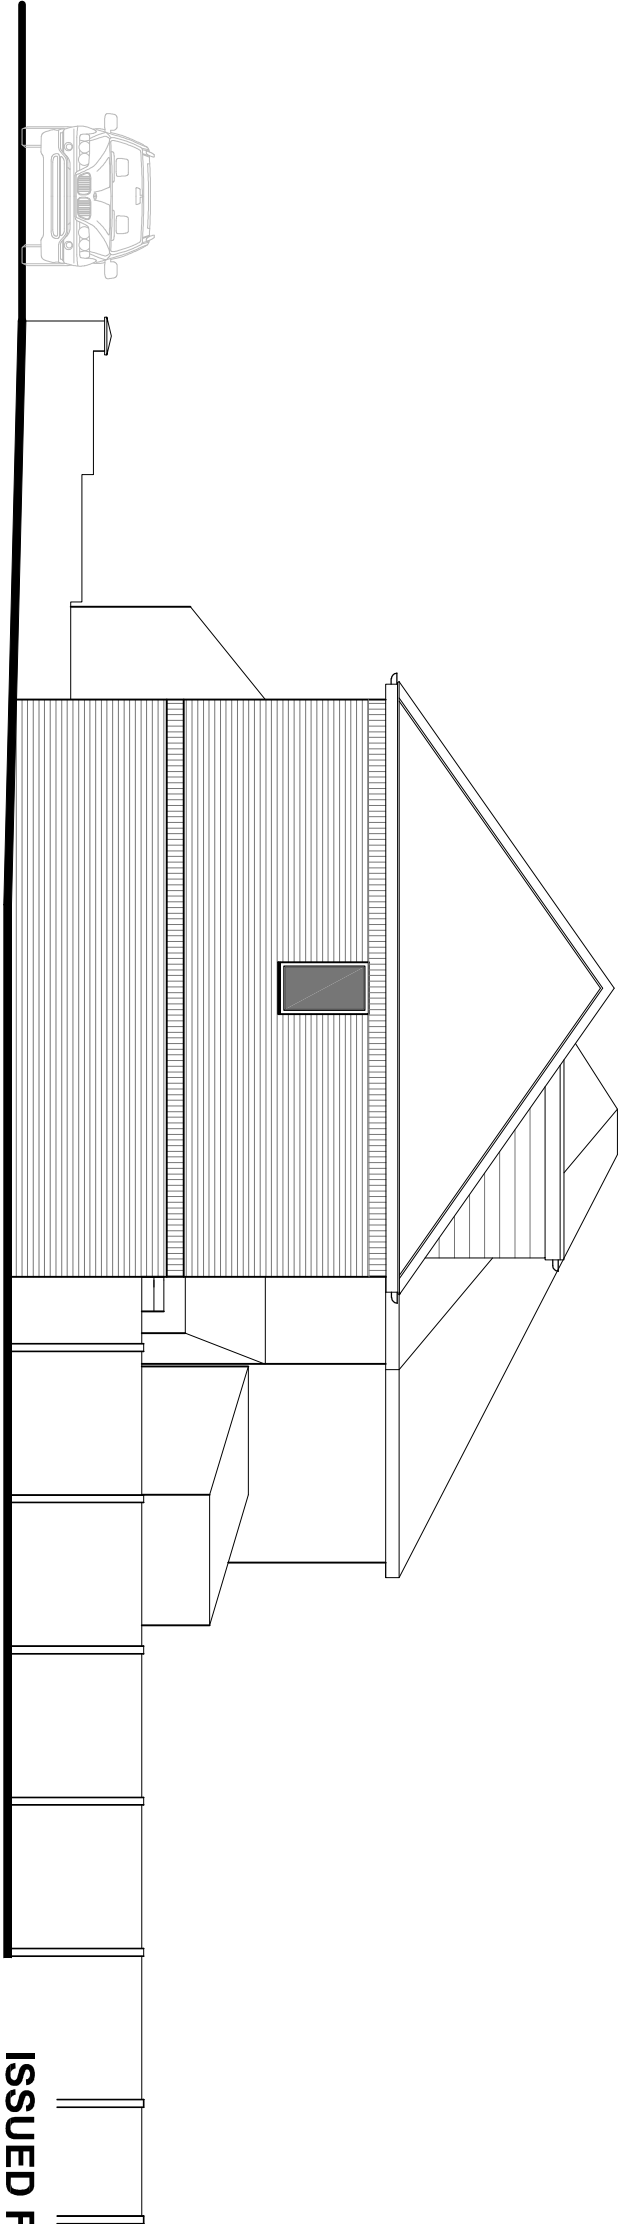

East Facing Elevation As Proposed

Scale 1:100@A3

ISSUED FOR BUILDING REGS

A		ML		Footprint, roof and internal block amended	
REVISION	DATE	DRAWN	CHECKED	DESCRIPTION	DATE
CLIENT	MR HENRY PETERWICK				
PROJECT	LAND ADJACENT TO 4 MOUNT CRESCENT, HOVLAND				
DRAWING TITLE	ELEVATIONS SHEET 2 OF 2				
AS PROPOSED	1927 207				

TIMEARCHITECTS

Creative Conservation - Inspiring Design, Time Architects 226-228 Holme Lane, Sheffield, S64JZ
Registered Company Number in England and Wales: 8033383, Director: Michael Leigh
W: www.timearchitects.co.uk E: info@timearchitects.co.uk T: 0114 430 0114
© all rights reserved, report all discrepancies, do not scale from drawing, check dimensions on site