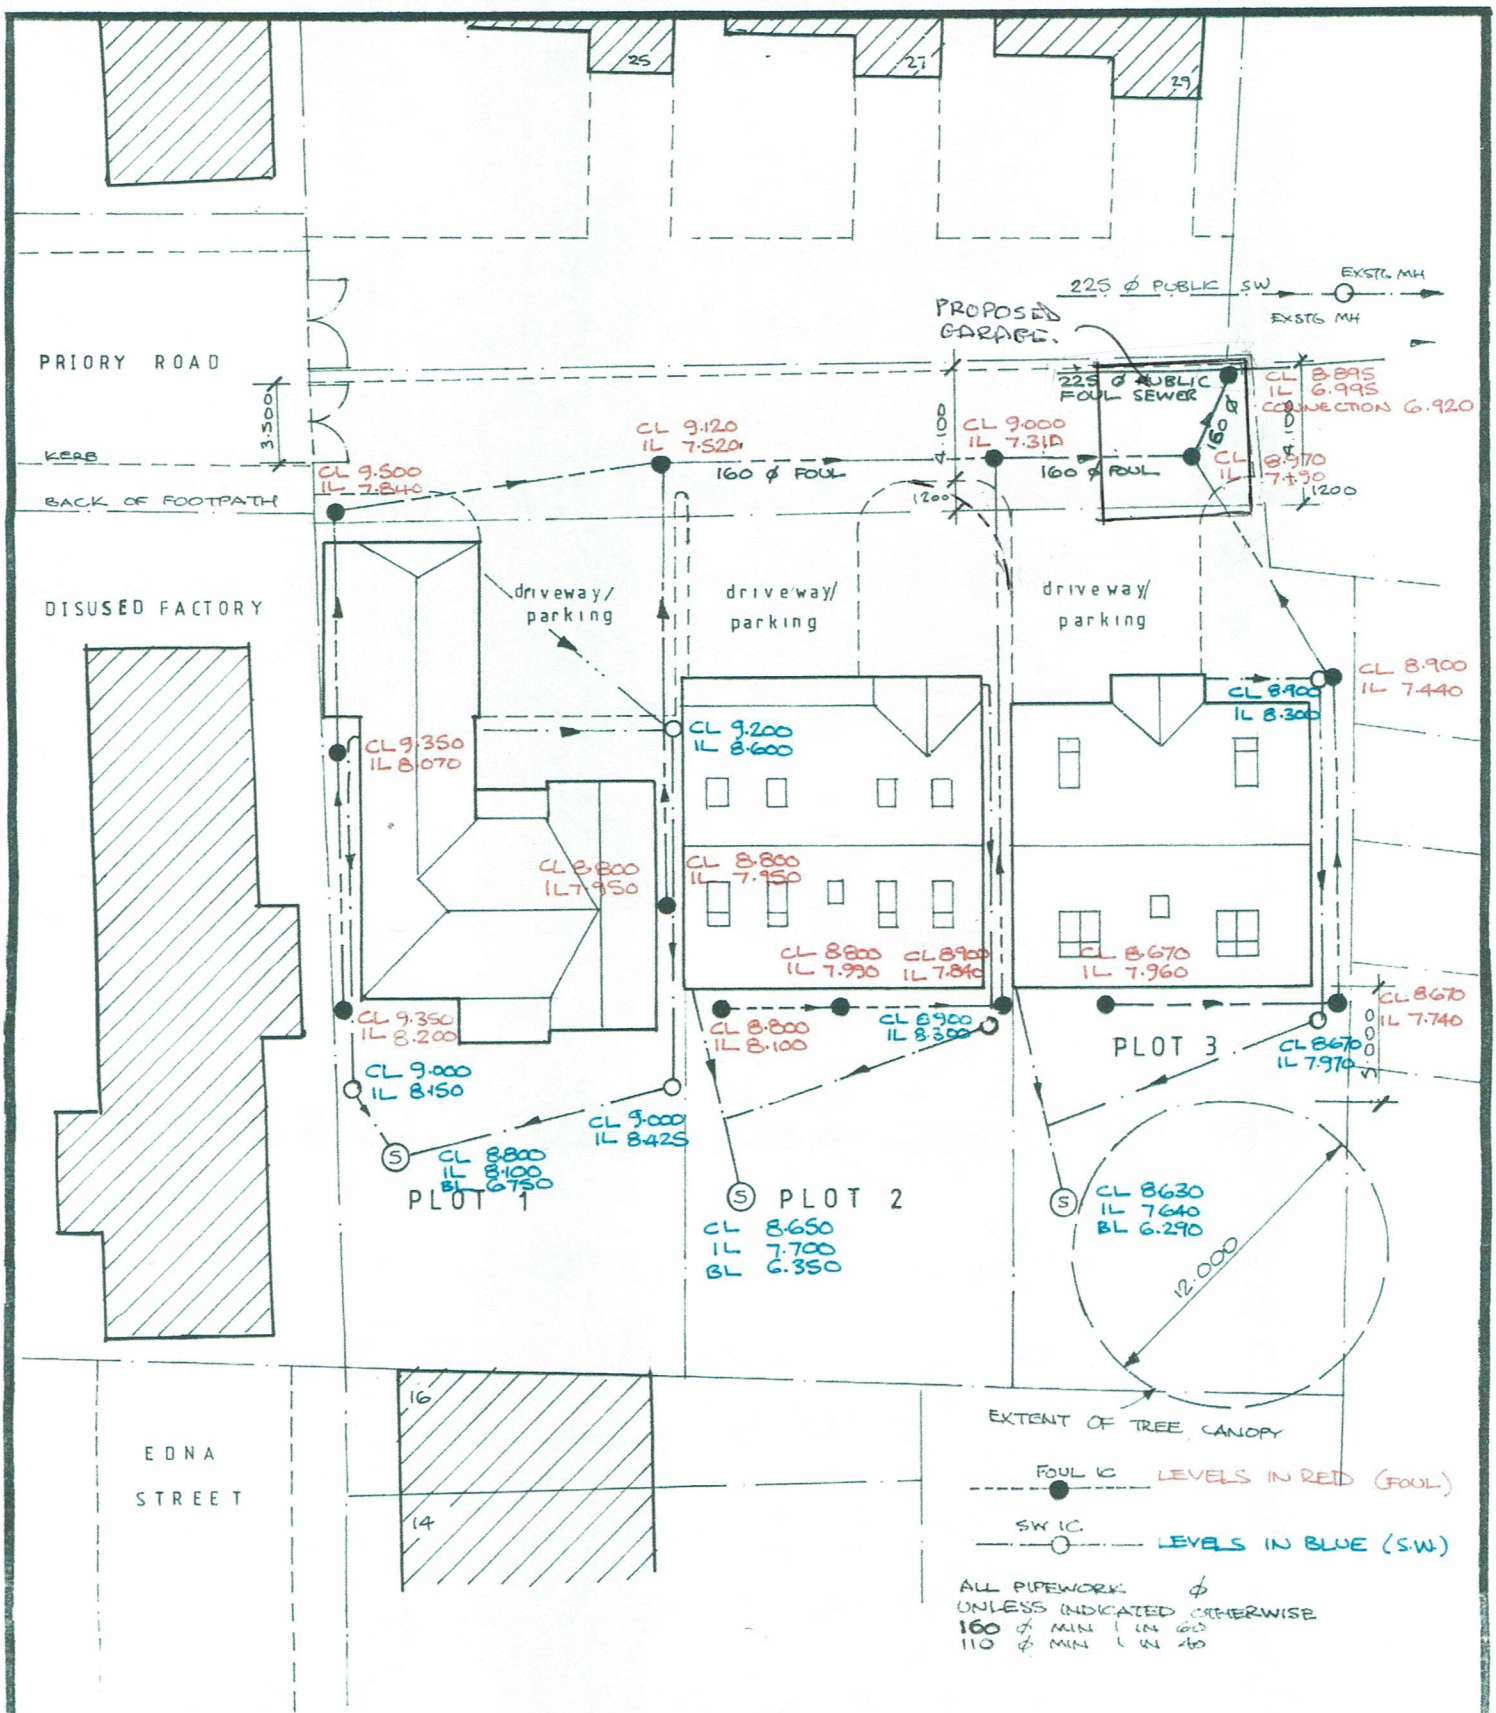


Planning Application No. 2016/0705 Mr. Keiron Dunn

PROPOSED 3 No. LUXURY DETACHED HOUSES on LAND at PRIORY ROAD, BOLTON upon DEARNE, ROTHERHAM

DRAINAGE DETAILS

DRAWING No. 6A

SCALE 1/200th DO NOT SCALE