

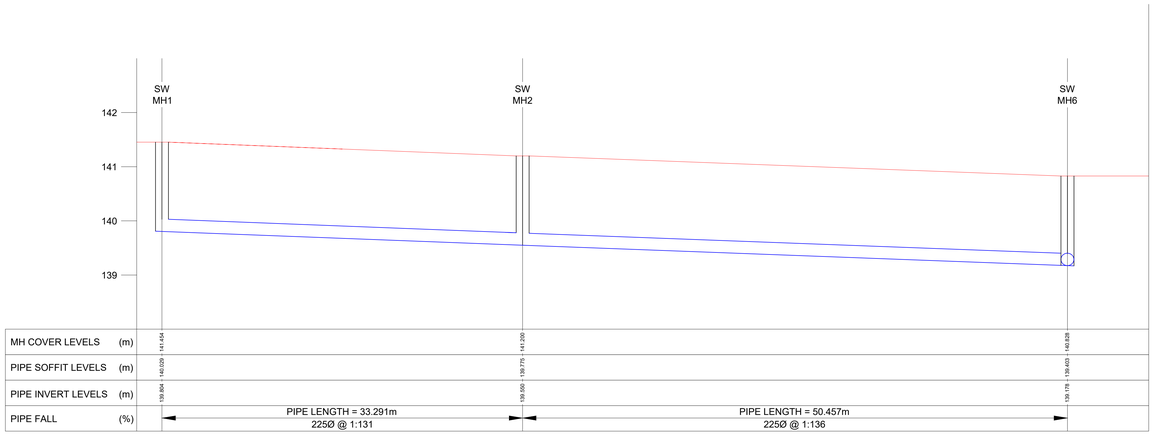



DRAINAGE LONG SECTION SW MH1 TO MH6
SCALE: V= 1:1 H= 1:5

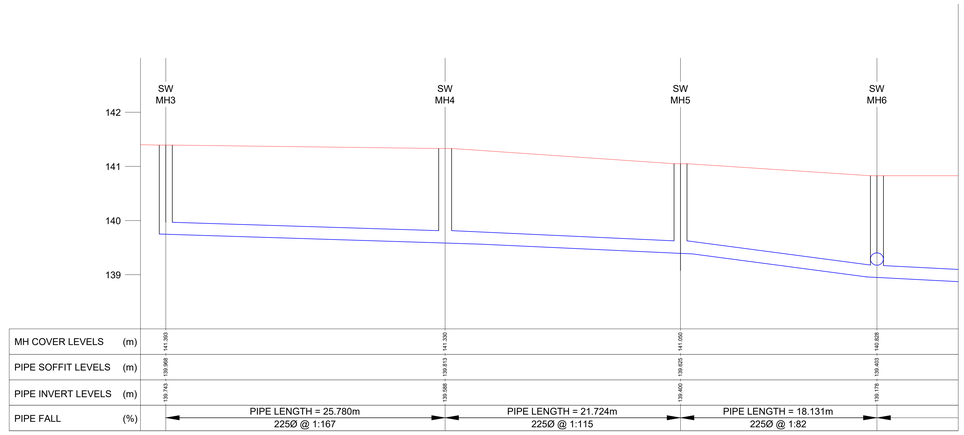

DRAINAGE LONG SECTION SW MH3 TO MH6
SCALE: V= 1:1 H= 1:5

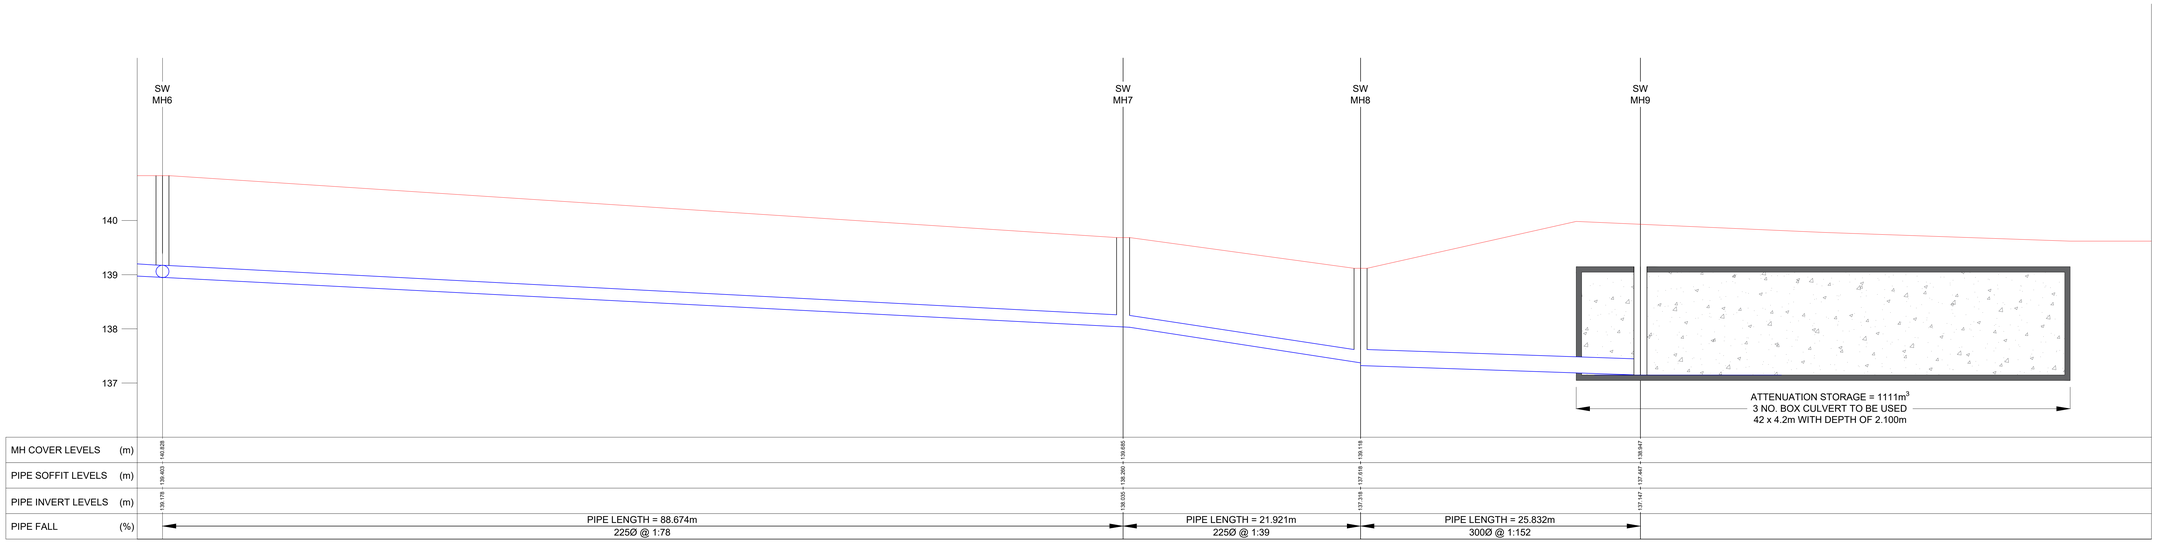

DRAINAGE LONG SECTION SW MH6 TO MH9
SCALE: V= 1:1 H= 1:5

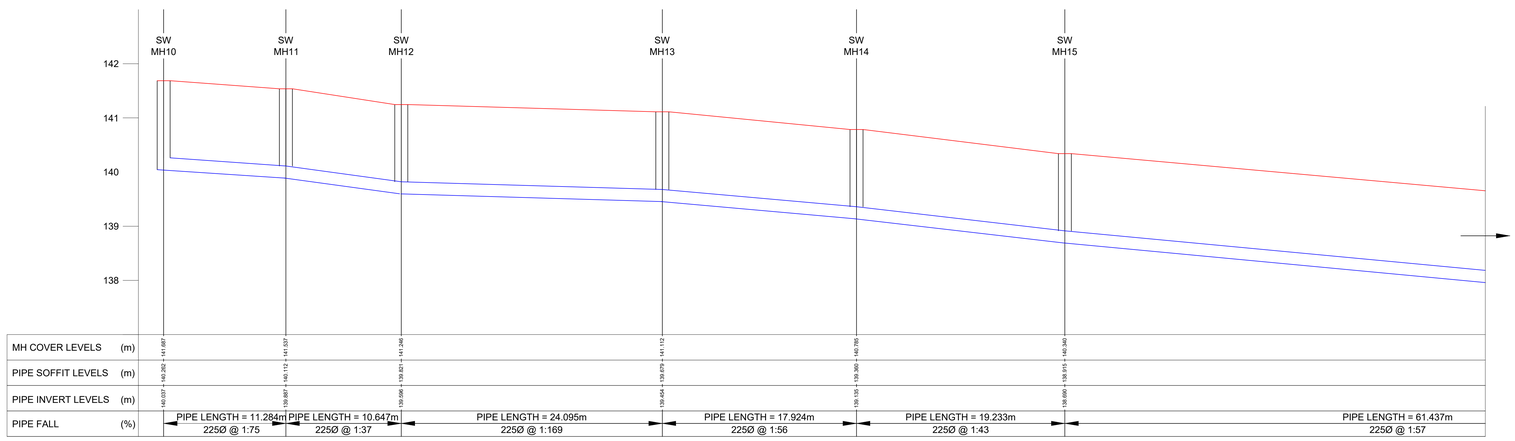

DRAINAGE LONG SECTION SW MH10 TO MH23 (CONTINUED)
SCALE: V= 1:1 H= 1:5

This map is reproduced from Ordnance Survey material with the permission of Ordnance Survey on behalf of the Controller of Her Majesty's Stationery Office © Crown copyright. Unauthorised reproduction infringes Crown copyright and may lead to prosecution or civil proceedings. 100022264 (2009).

Rev.	By	Amendments	Date

BARNSLEY
Metropolitan Borough Council

Project
A628 DODWORTH RD/BROADWAY JUNCTION IMPROVEMENT

Drawing title
DRAINAGE LONG SECTION
SHEET 1 OF 2

Scale	Drawn	Checked	Date
1:25	ES		NOV 2018

Drawing No.	Revision	File
HD/7122127/C/500.2		

David Shepherd Service Director Place Directorate
Regeneration & Culture (Business Unit 4)
P.O. Box 609, Barnsley.
S70 9FH
Tel. (01226) 770770 Fax. (01226) 772222