


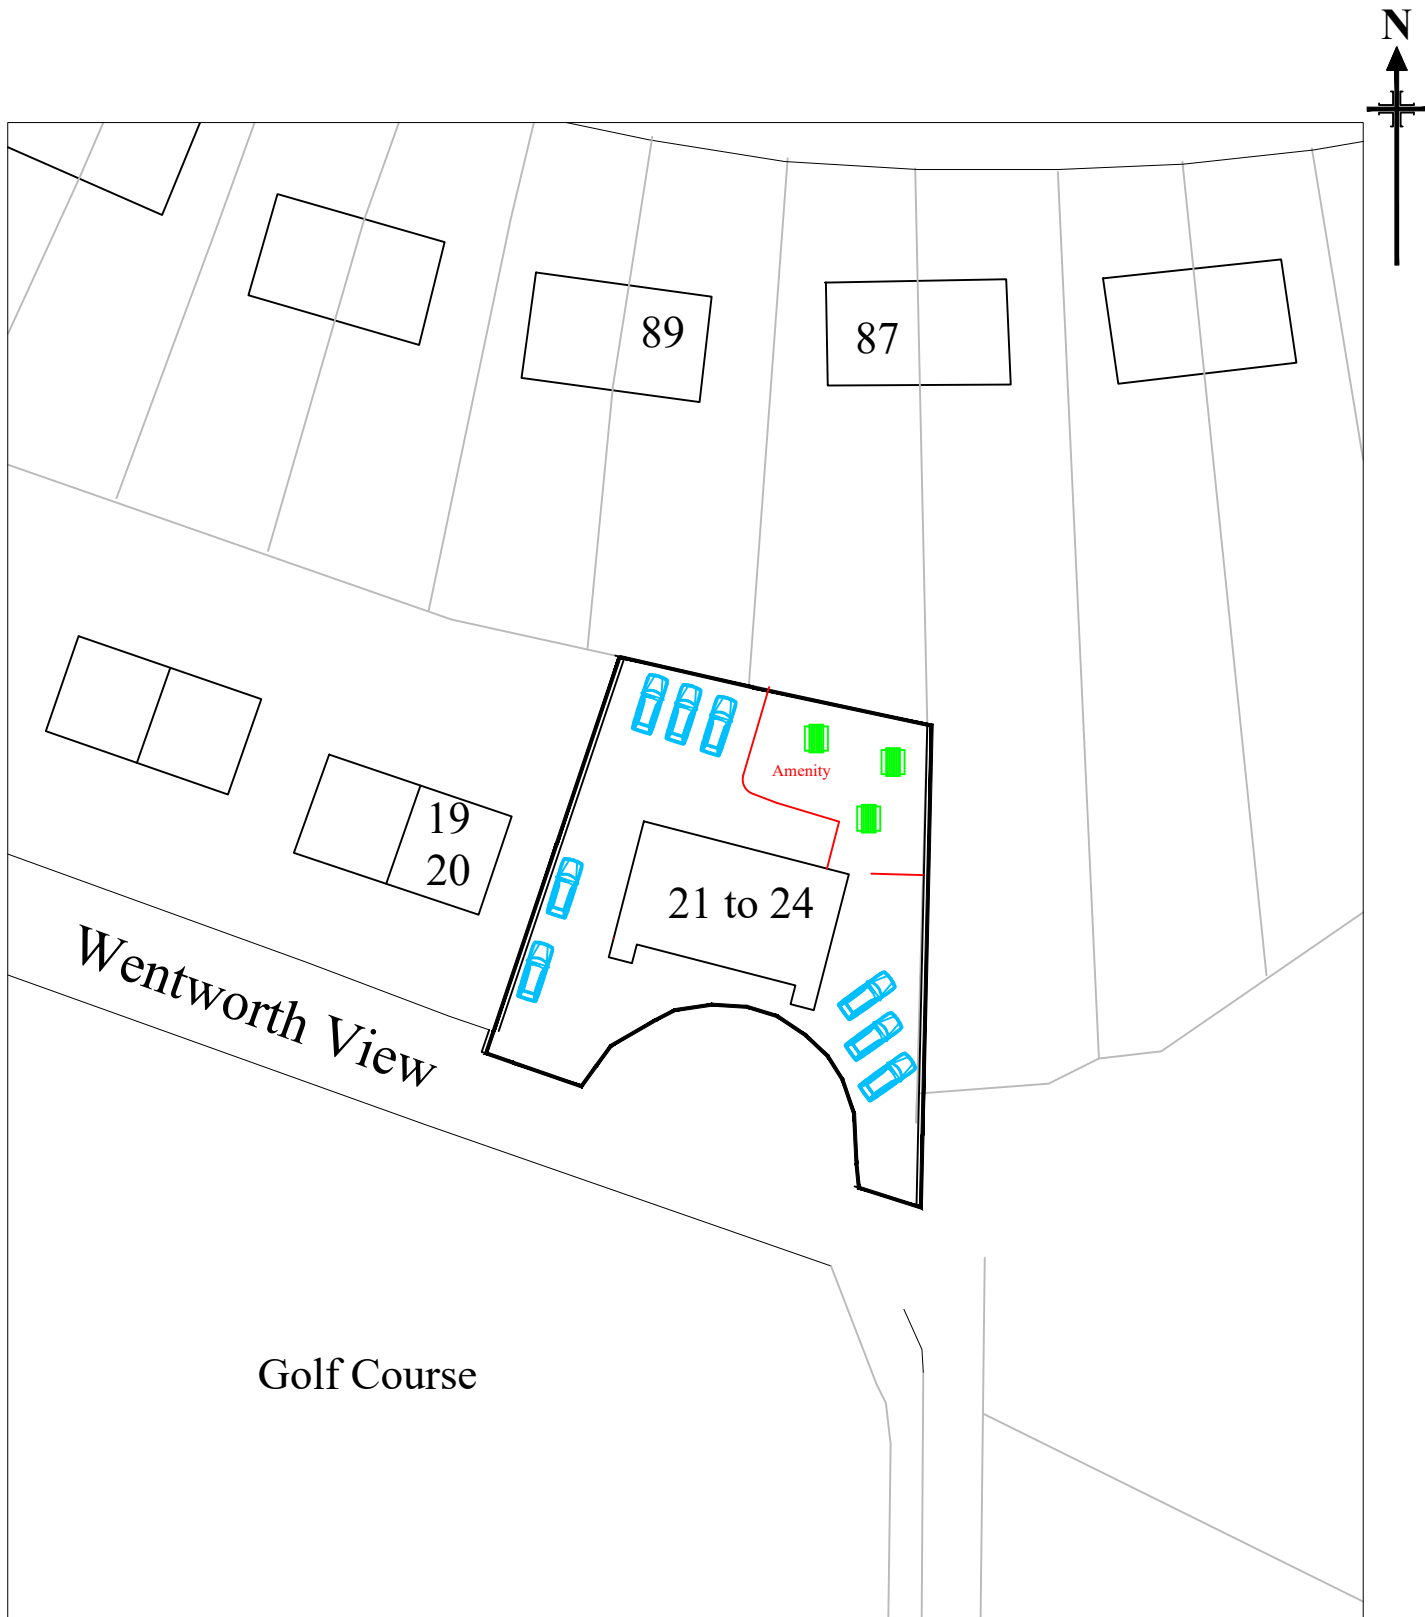

Graphic Scale in Metres 1/500



No critical measurements should be scaled from these drawings.
 The Builder or Contractor should take actual site measurements for verification.
 The ownership of the site as indicated by a red line has been provided by the client

Block Plan and car parking Land at 21/24 Wentworth View Wombwell, Barnsley, S73 0LA	Scale 1:500 When plotted A4	Plan Ref Smith-P-BL3 Date 28/02/2020
---	-----------------------------------	--