



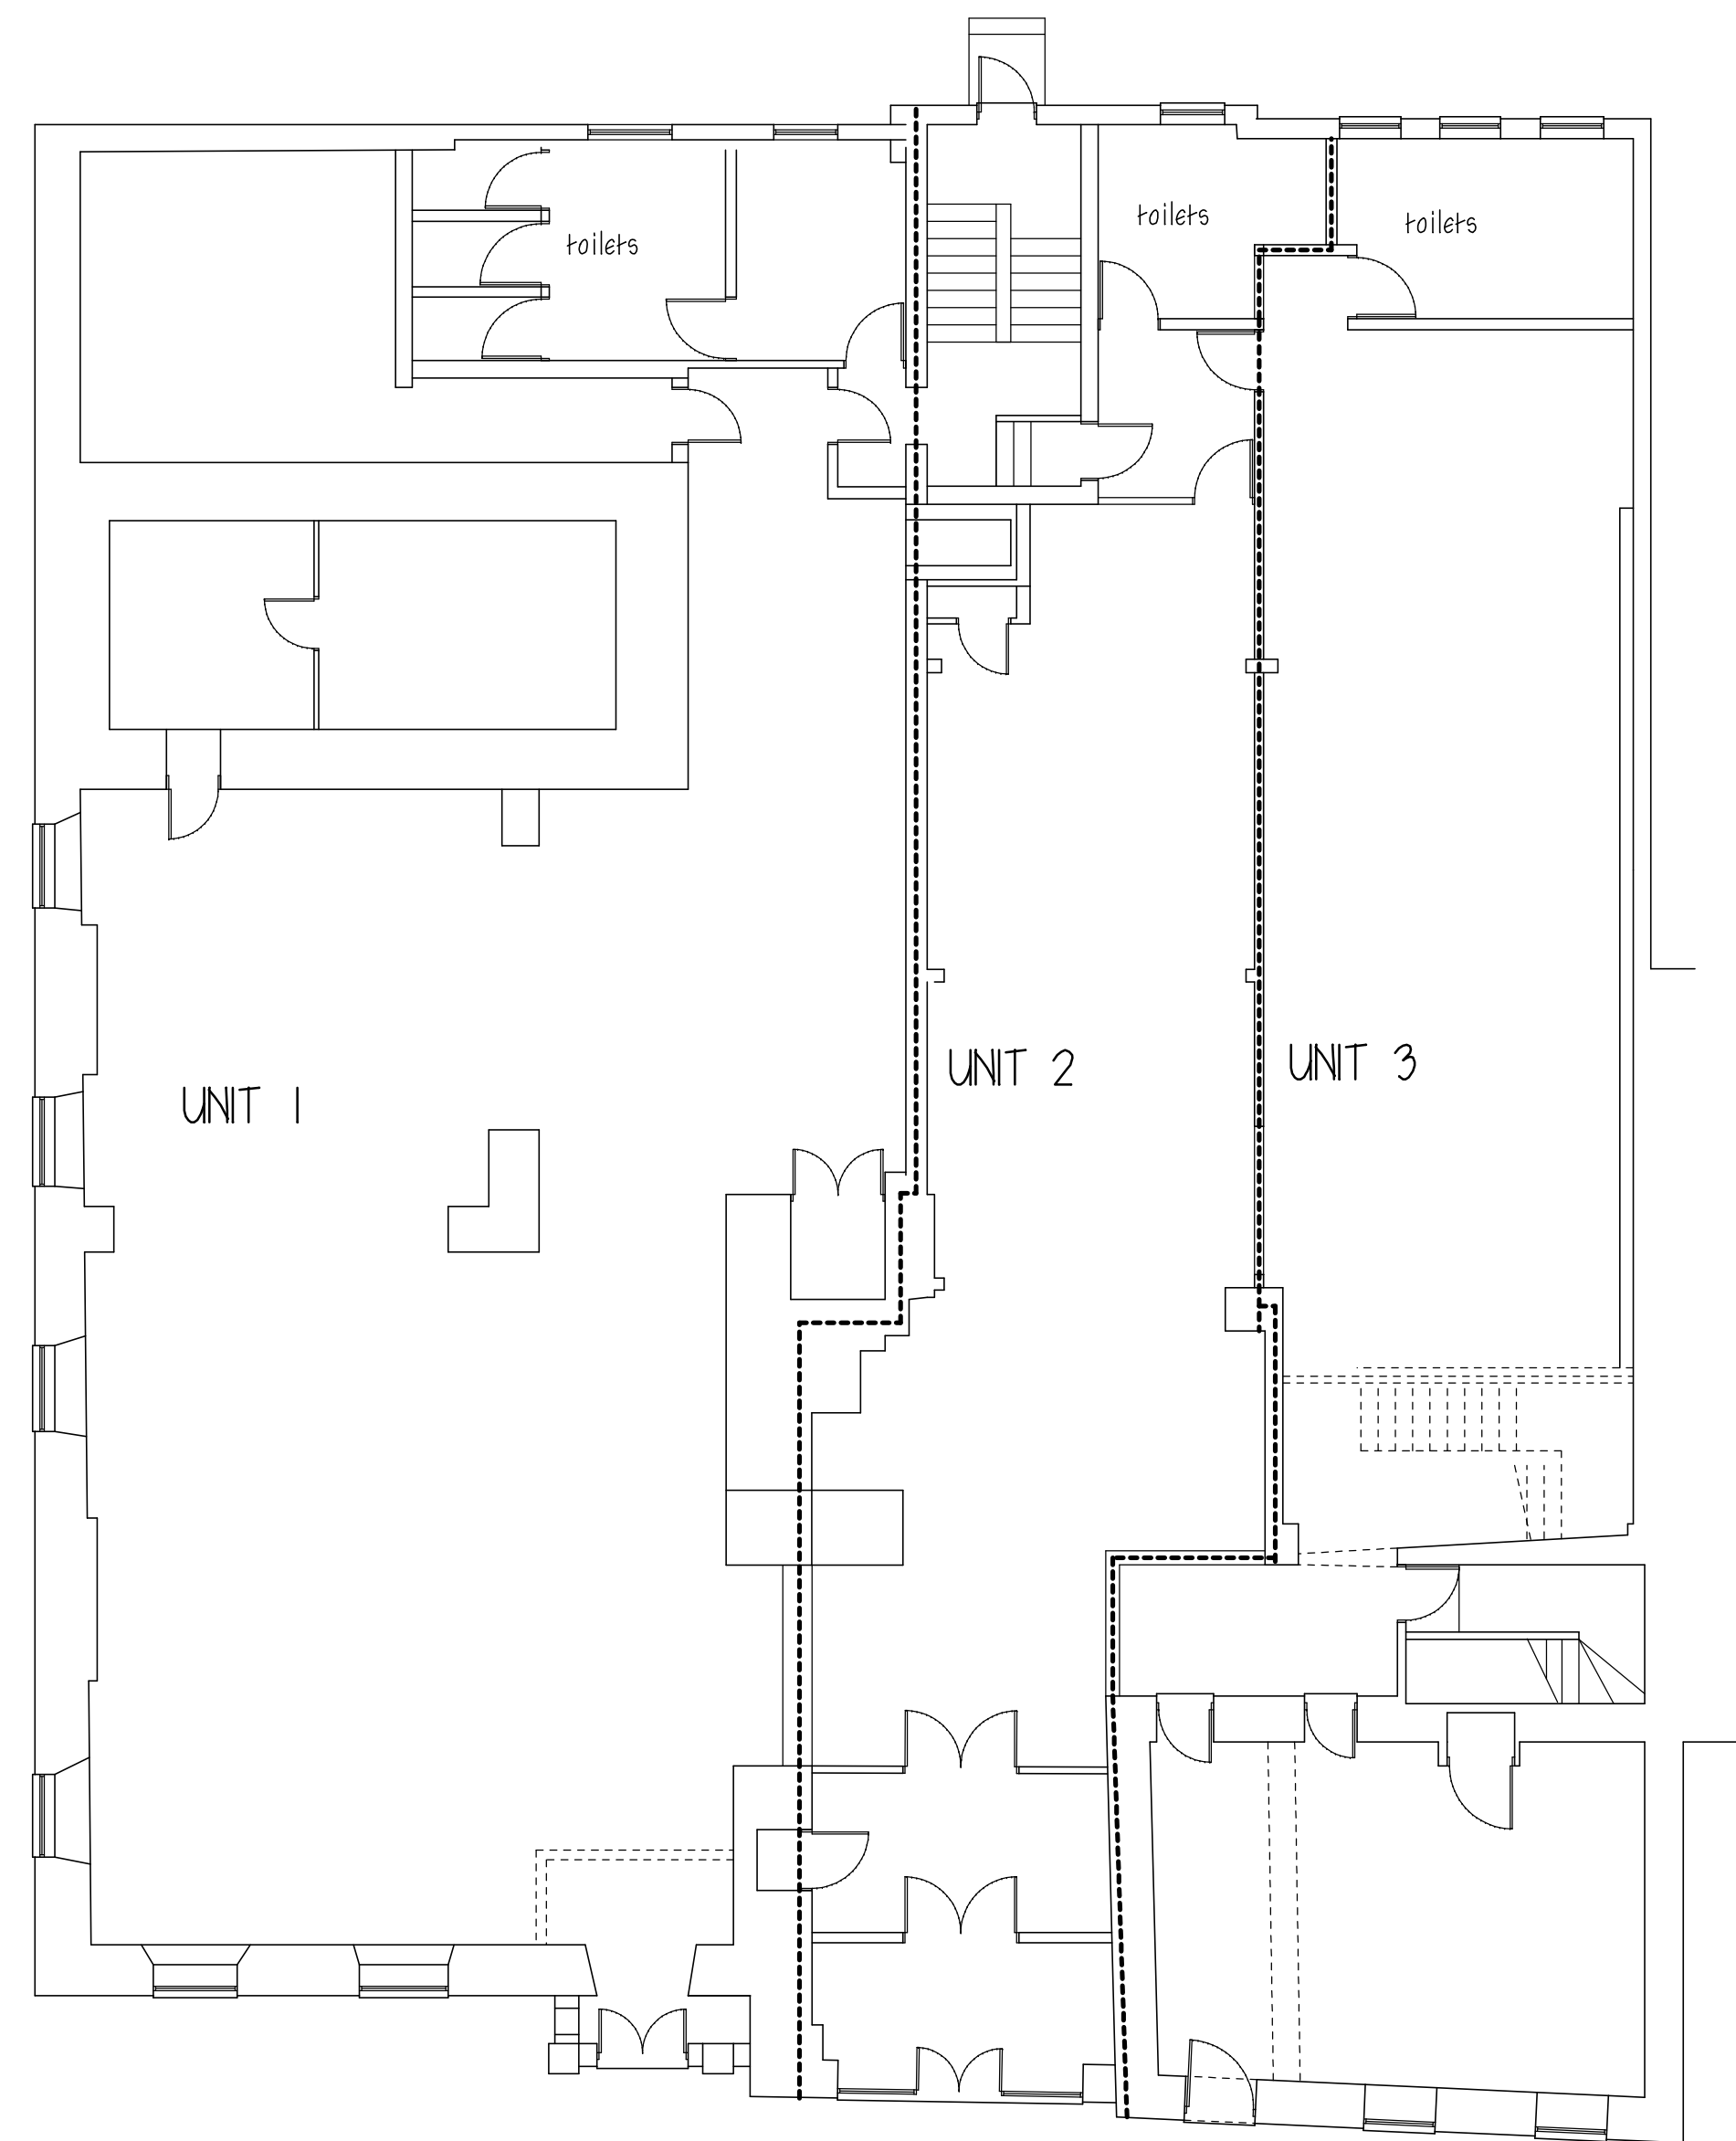

existing window removed
 & new door opening formed
 with art stone cill rendered &
 painted grey to match
 door to be timber painted white
 to match windows




North Facing

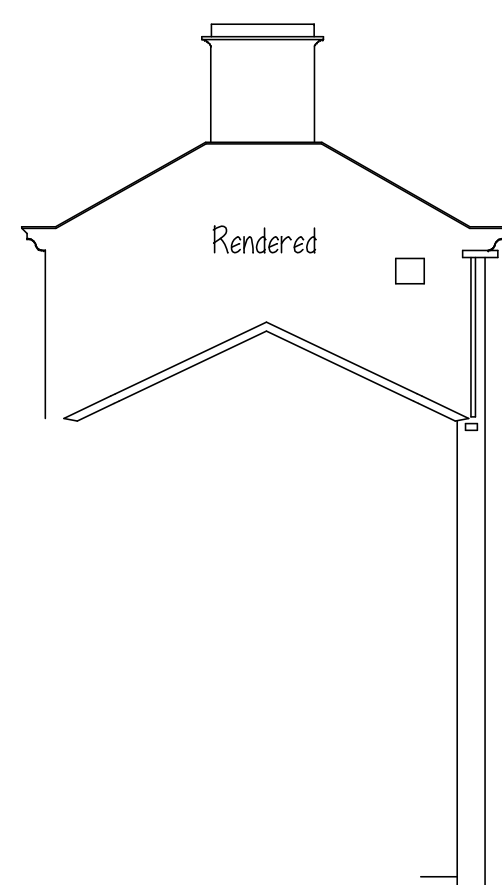

West Facing

PROPOSED ELEVATIONS

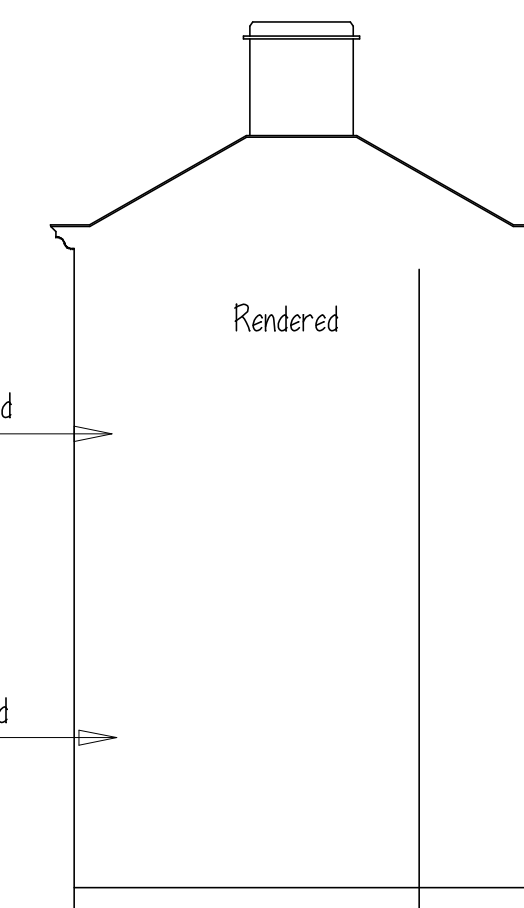

South Facing

ACCESS IDEA LTD

PROPOSED SHOP
 23 CHURCH ST
 BARNLEY

PROPOSED PLAN & ELEVATIONS

1:100@A1 MAY 23 Rev G

Peter Thompson

"Linwood"
 Barnsley Road
 Dodworth



Barnsley S75 3JR t&f. 01226 201391
 m. 07973251730
 e-mail peter-thompson@hotmail.co.uk