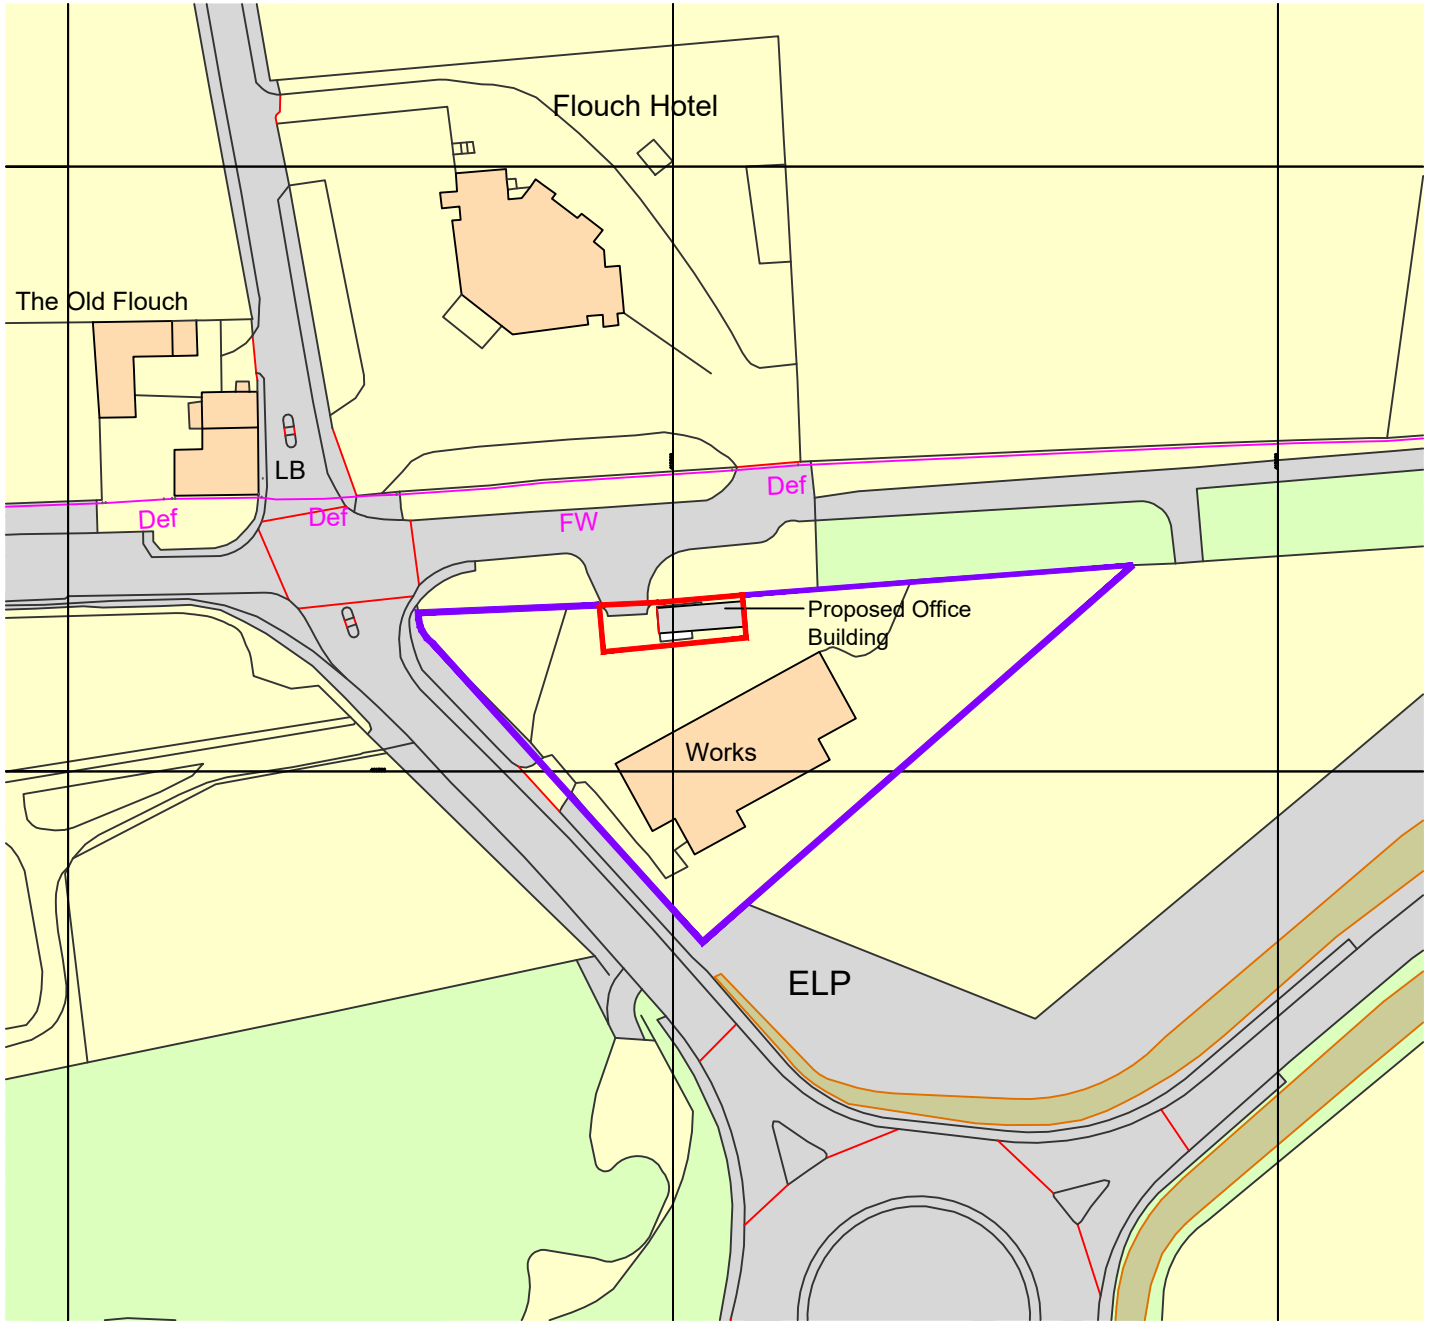


1:1250

50m 100m

Copyright exist on the designs and information shown on this drawing. No part of this drawing can be reproduced without written confirmation of Heppenstalls. This drawing should only be used for the purpose was issued for and should not be used for construction unless it is marked for construction. Heppenstalls must be notified should any discrepancies be found.

Revision

A	08-07-2015	Proposed office repositioned.
B	27-03-2018	Proposed office lengthened.

Planning Application

Client
Flouch Engineering Company Ltd
Whams Road, Barnsley. S36 4HH

Project
Proposed Single-Storey Replacement Office

Drawing
Location Plan

Number
4223-02-01B

Checked

Scale @ A4
1:1250

Date
06-2015

HEPPENSTALLS
Chartered Architects & Surveyors
Architecture
Surveying
Planning
Project Management
RIBA RICS
Allisons buildings, 135 Armitage Road Milnsbridge,
Huddersfield, HD3 4JY tel 01484 658411
projects@heppenstalls.net www.heppenstalls.net

Z:\James Hoyland\4223 Hoyland Flouch\4223-DWGS\4223-02 LOCATION PLAN.dwg, 27/03/2018 09:58:26, pdffactory land.pc3