

PROPOSED CONSERVATORY AT 90, COPE STREET, BARNSLEY
MS. M. McCUDDEN.

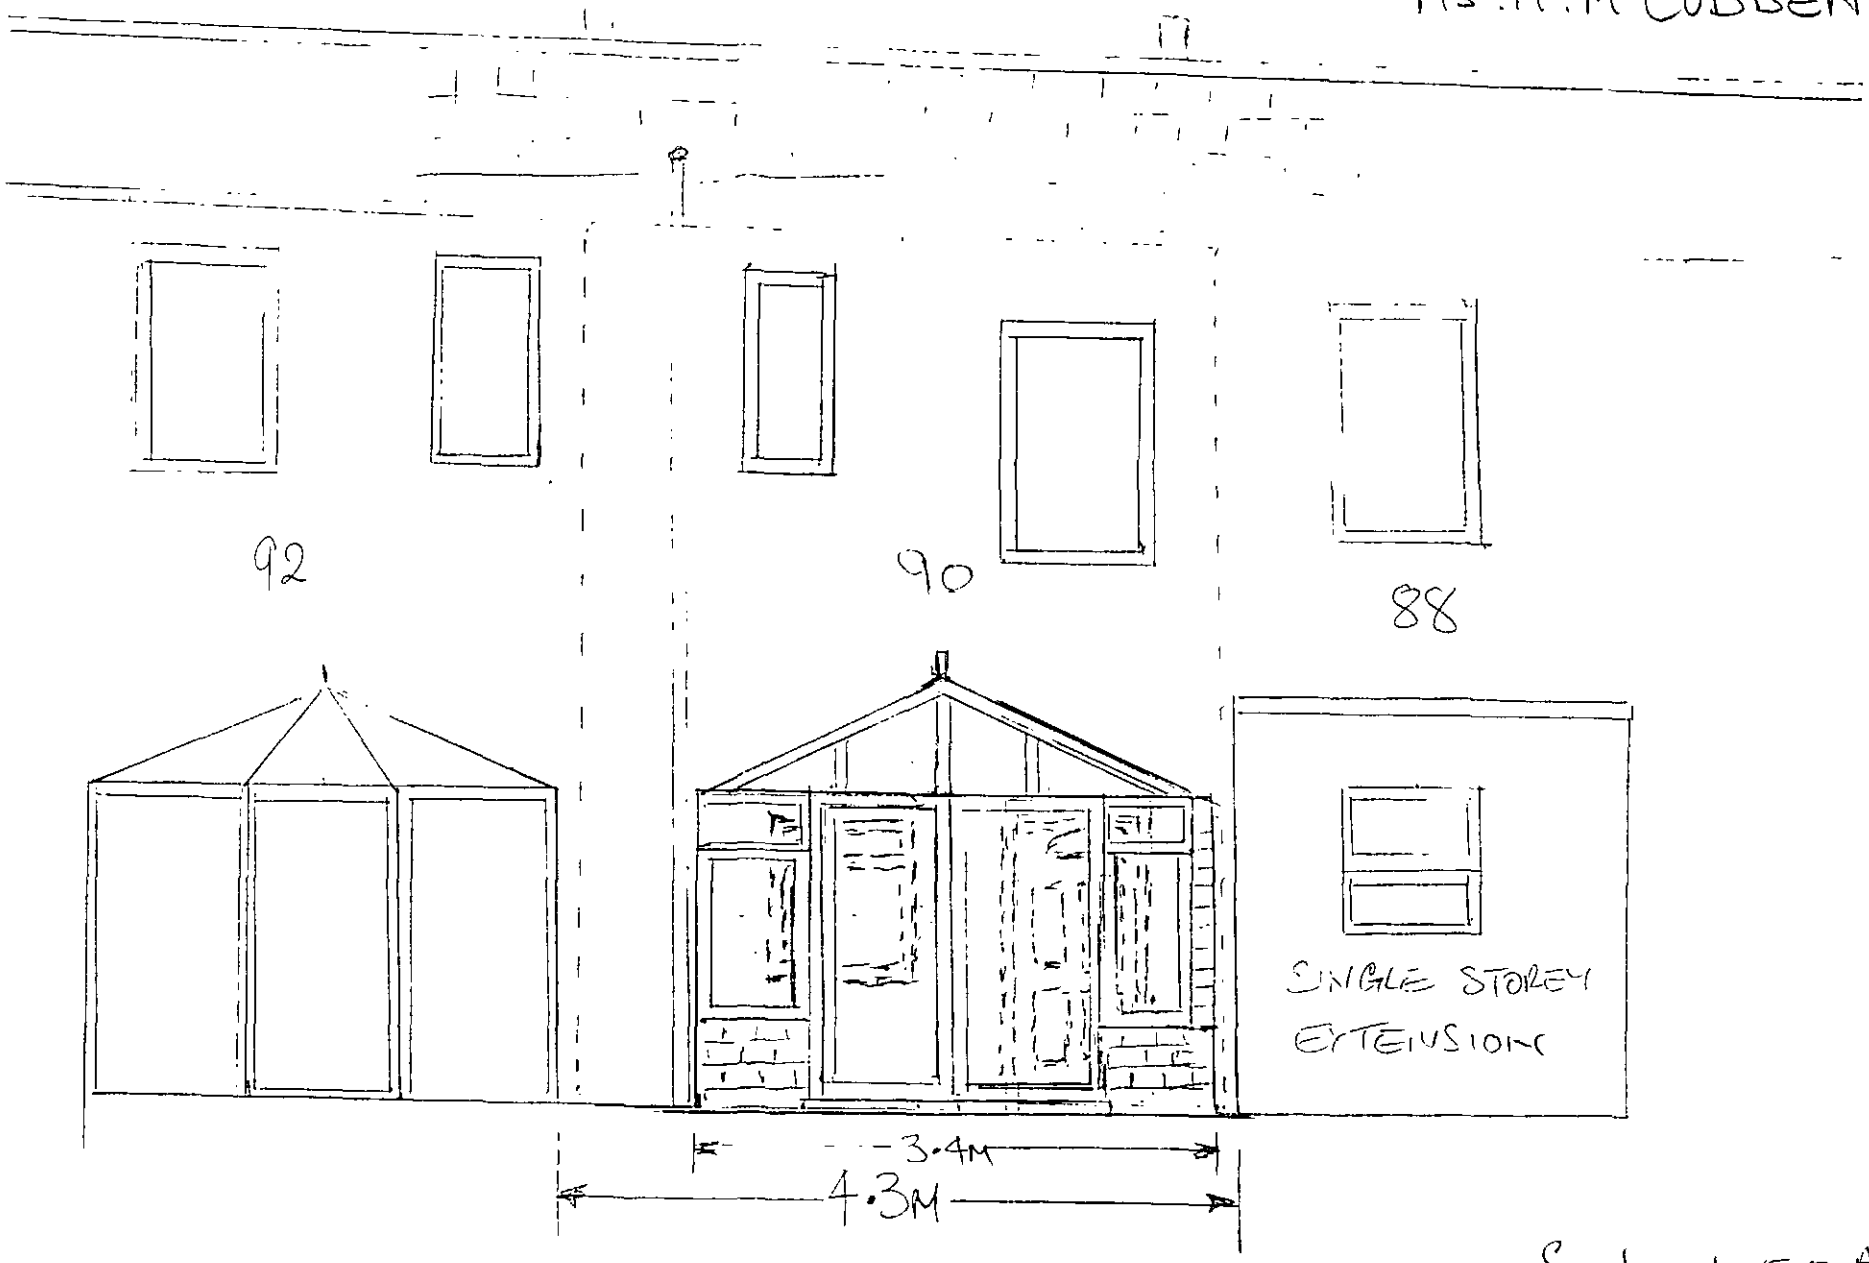

Scale 1-50 APPROX

PROPOSED CONSERVATORY AT 90. COPE STREET. BARNSLEY

Ms. M. McCUDDEN.

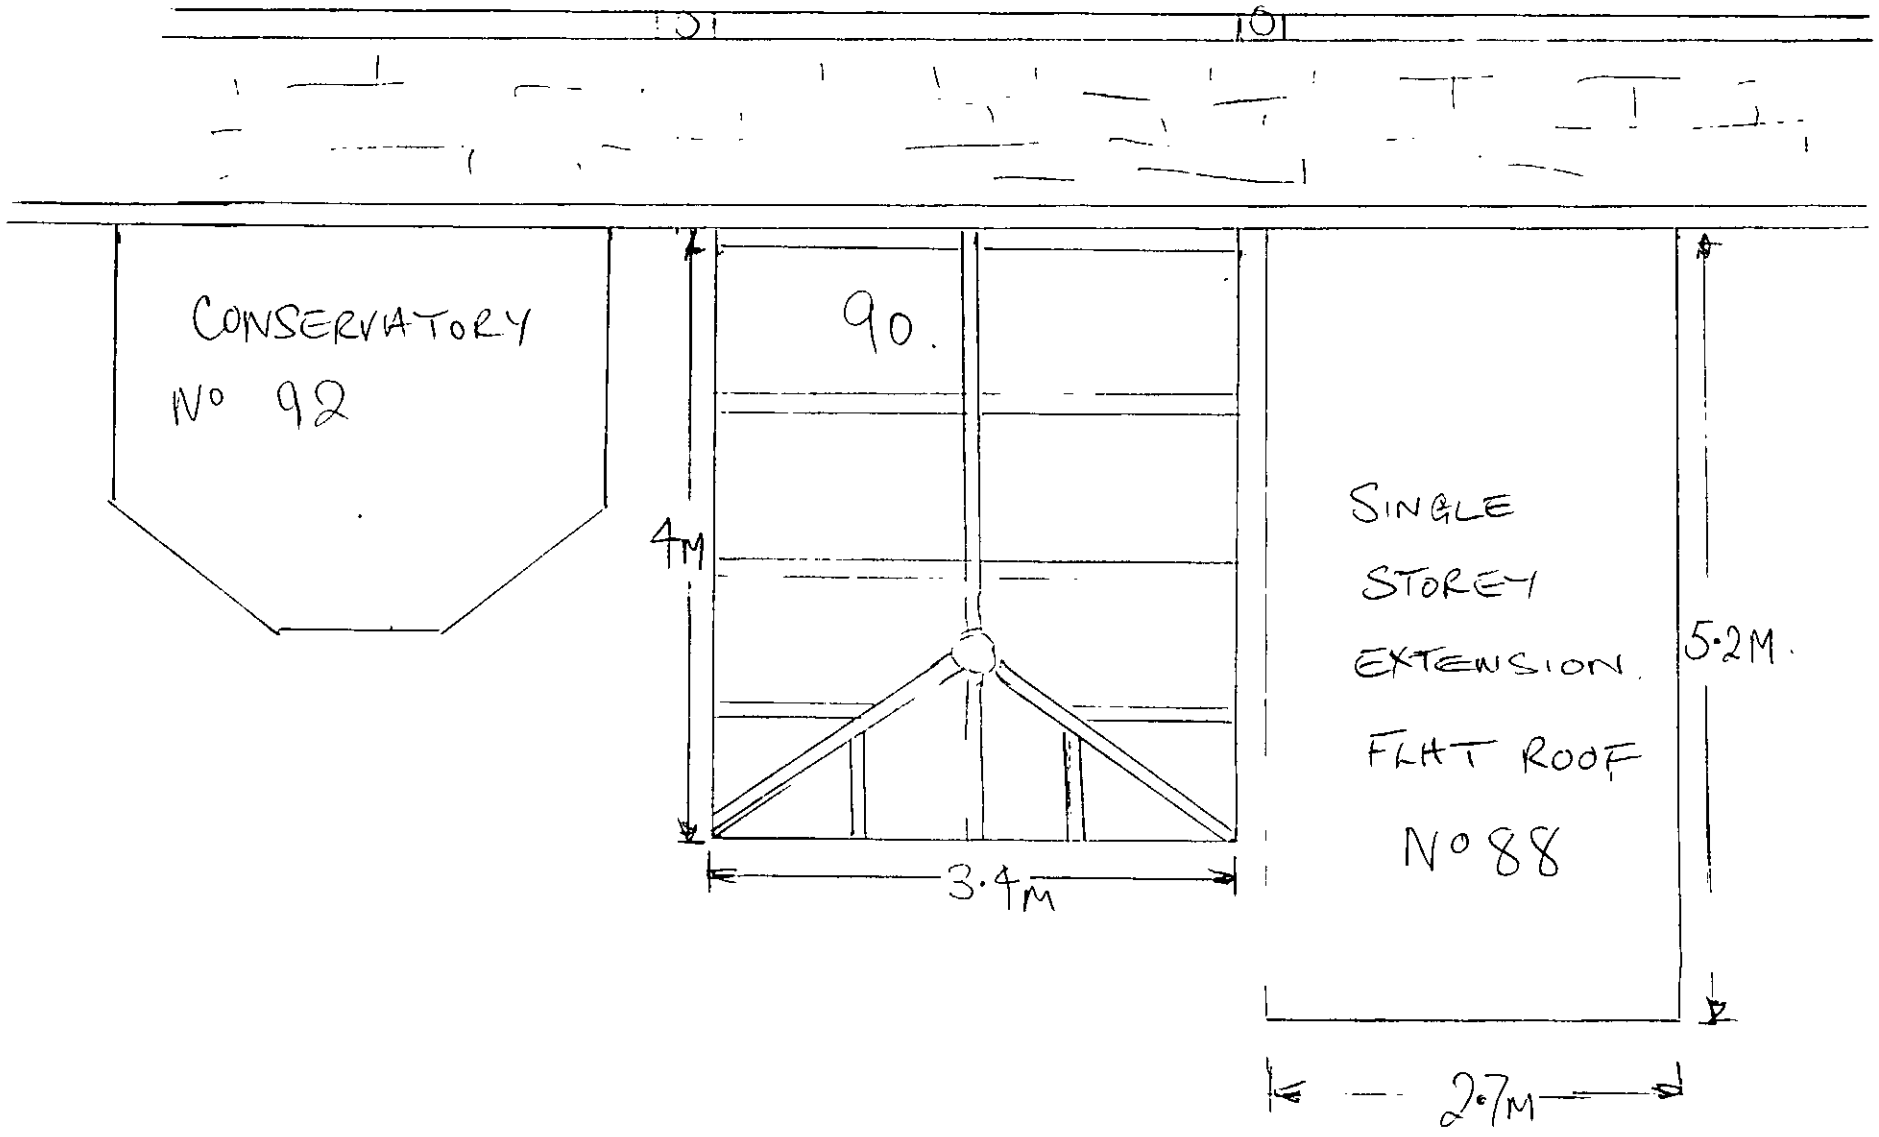


SCALE 1-50
APPROX.

PROPOSED CONSERVATORY AT 90 COPE STREET


BARNSLEY. MS. M. MCCUDDEN.

SIDE VIEW FROM NO 92.

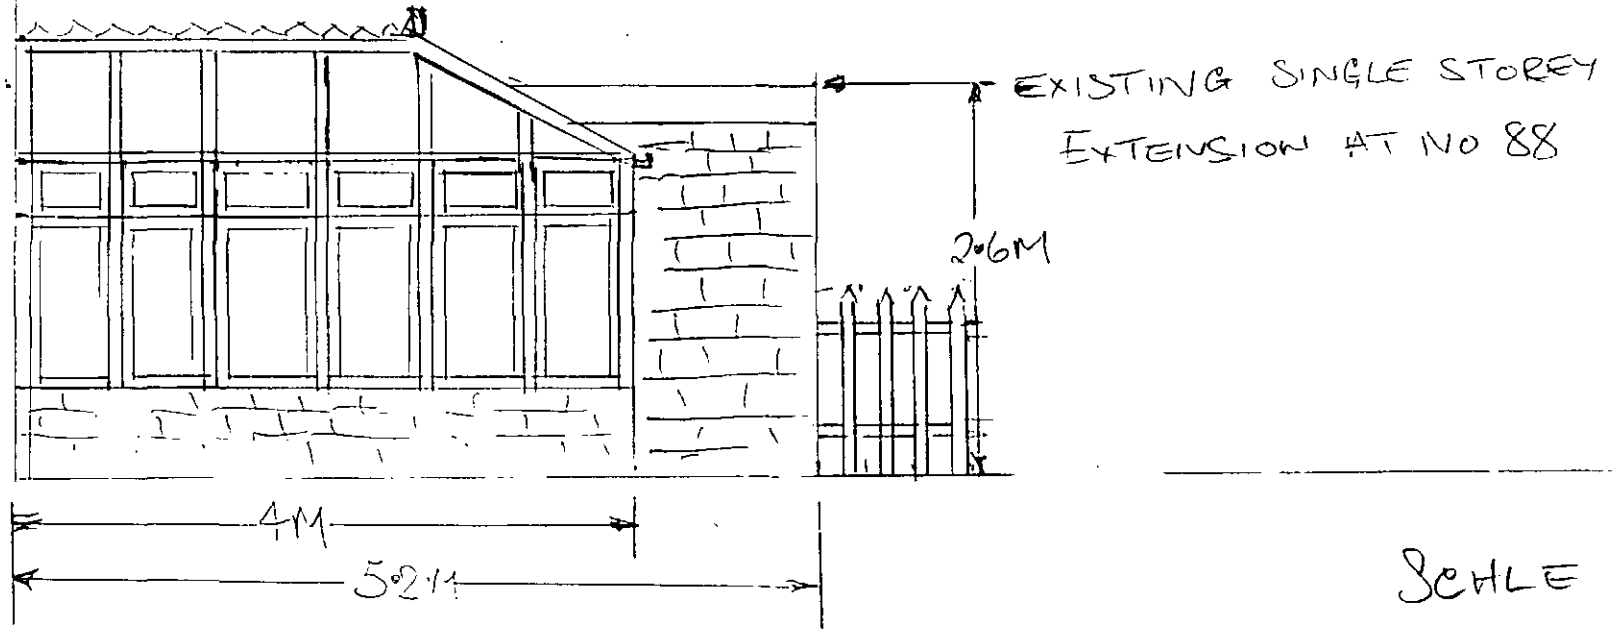


SCALE 1-50 APPROX.


Produced using Vector v4.62 © Windowlink Ltd 2000-2003

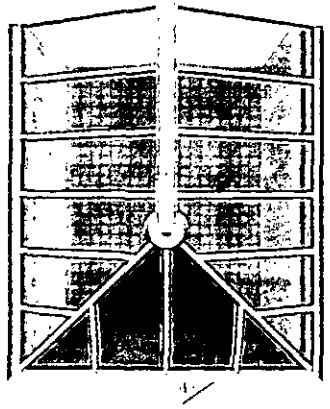


PLAN ELEVATION

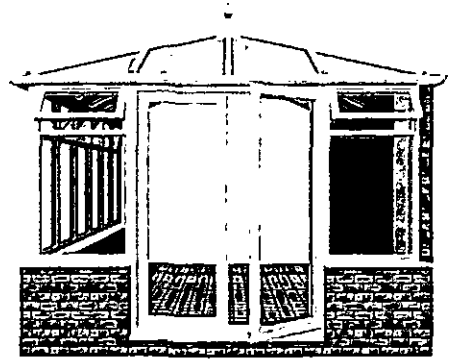

FRONT ELEVATION

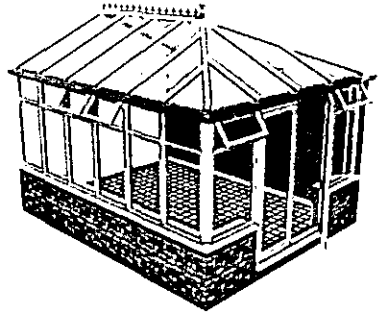

LEFT 3D VIEW

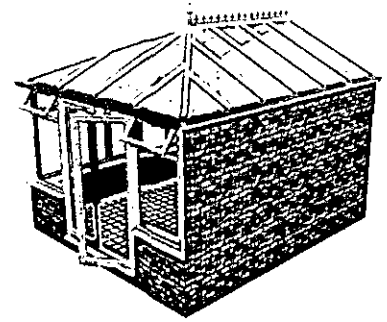

RIGHT 3D VIEW

Prepared for:	**Miss McCUDDEN**		
Date:	**10 / 7 / 2010**		
No of Views:	**Four**		
Designers Signature:			
O/A Width:	**3400 mm**	**O/A Depth:**	**4000 mm**
Gutter Ht:	**2100 mm**	**Transom Drop:**	**360mm**
Roof Pitch:	**25.0°**		
Internal Volume:	**31.30 cu.m**		
Dwarf Wall Ht:	***600 mm***		
Floor Area:	**11.11 sq.m**		

YORKSHIRE CONSERVATORIES

UNIT 7,INDUSTRY ROAD
CARLTON INDUSTRIAL ESTATE
BARNSLEY, S.YORKSHIRE

Tel : 01226 270183 Fax: