
2006/0864

H2062.

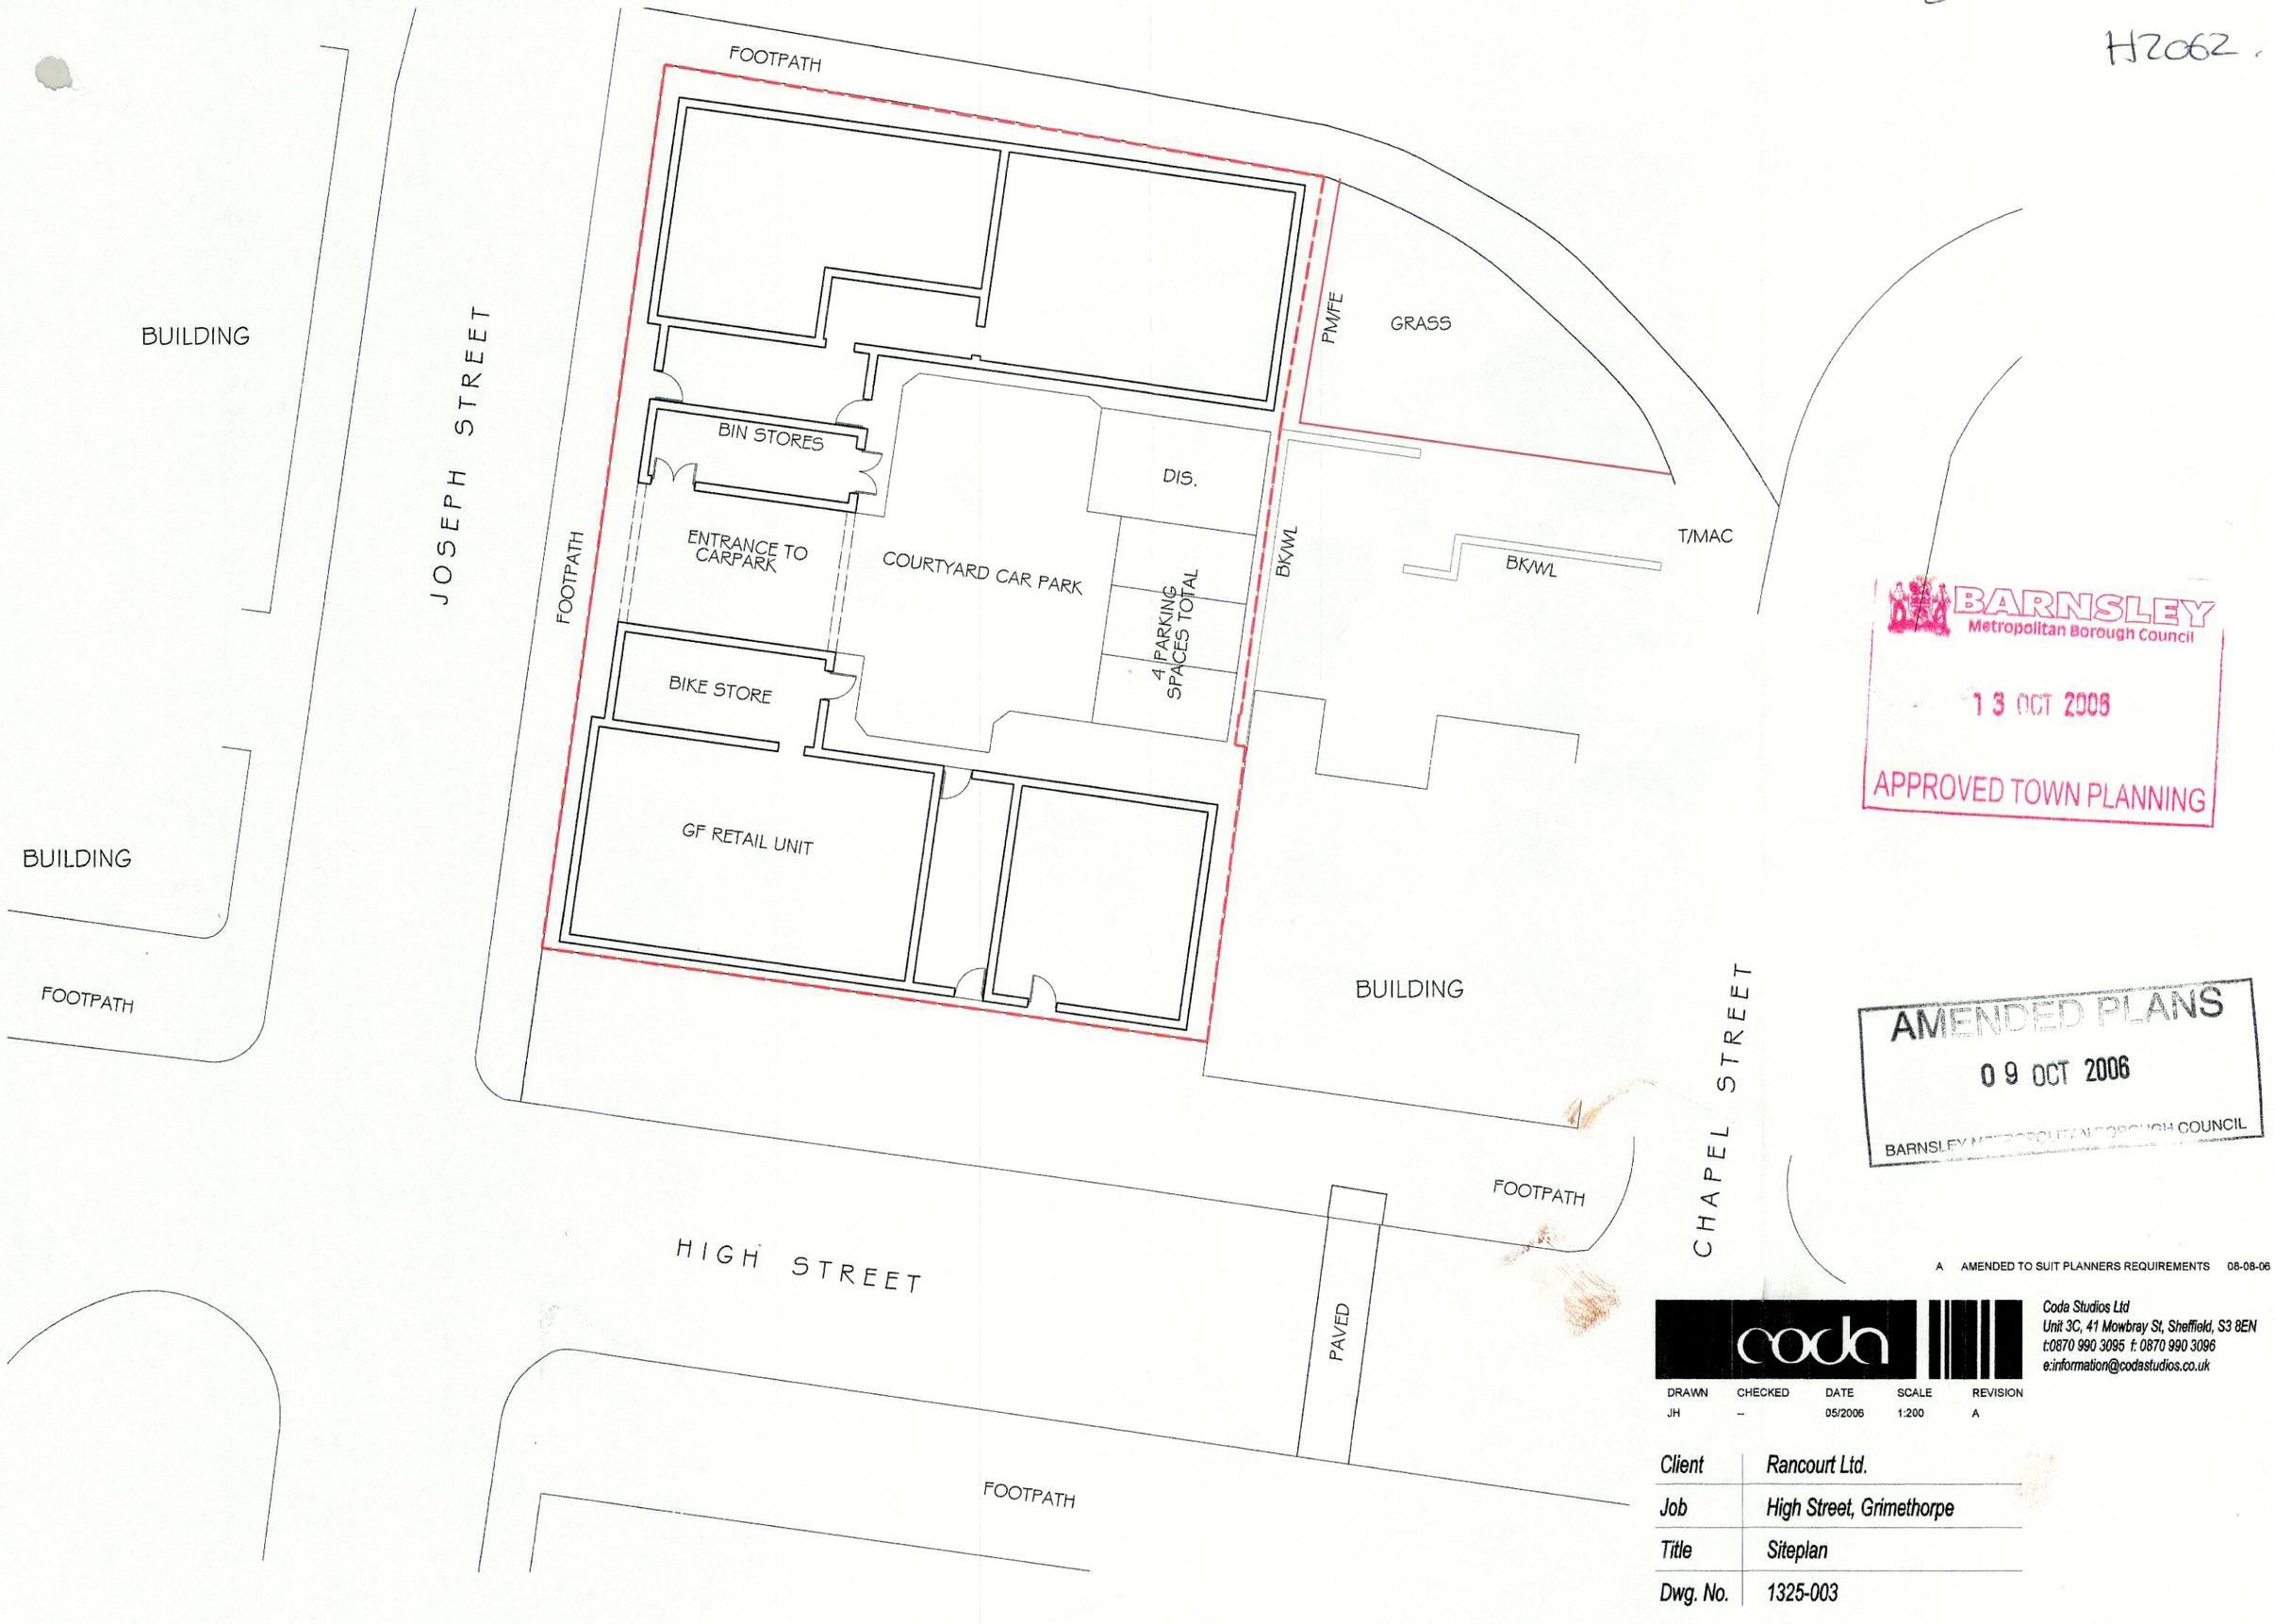

BARNSLEY Metropolitan Borough Council

13 OCT 2006

APPROVED TOWN PLANNING

AMENDED PLANS

09 OCT 2006

BARNSLEY METROPOLITAN BOROUGH COUNCIL

A AMENDED TO SUIT PLANNERS REQUIREMENTS 08-08-06

coda

Coda Studios Ltd
Unit 3C, 41 Mowbray St, Sheffield, S3 8EN
t:0870 990 3095 f: 0870 990 3096
e:information@codastudios.co.uk

DRAWN	CHECKED	DATE	SCALE	REVISION
JH	--	05/2006	1:200	A

Client	Rancourt Ltd.
Job	High Street, Grimethorpe
Title	Siteplan
Dwg. No.	1325-003