


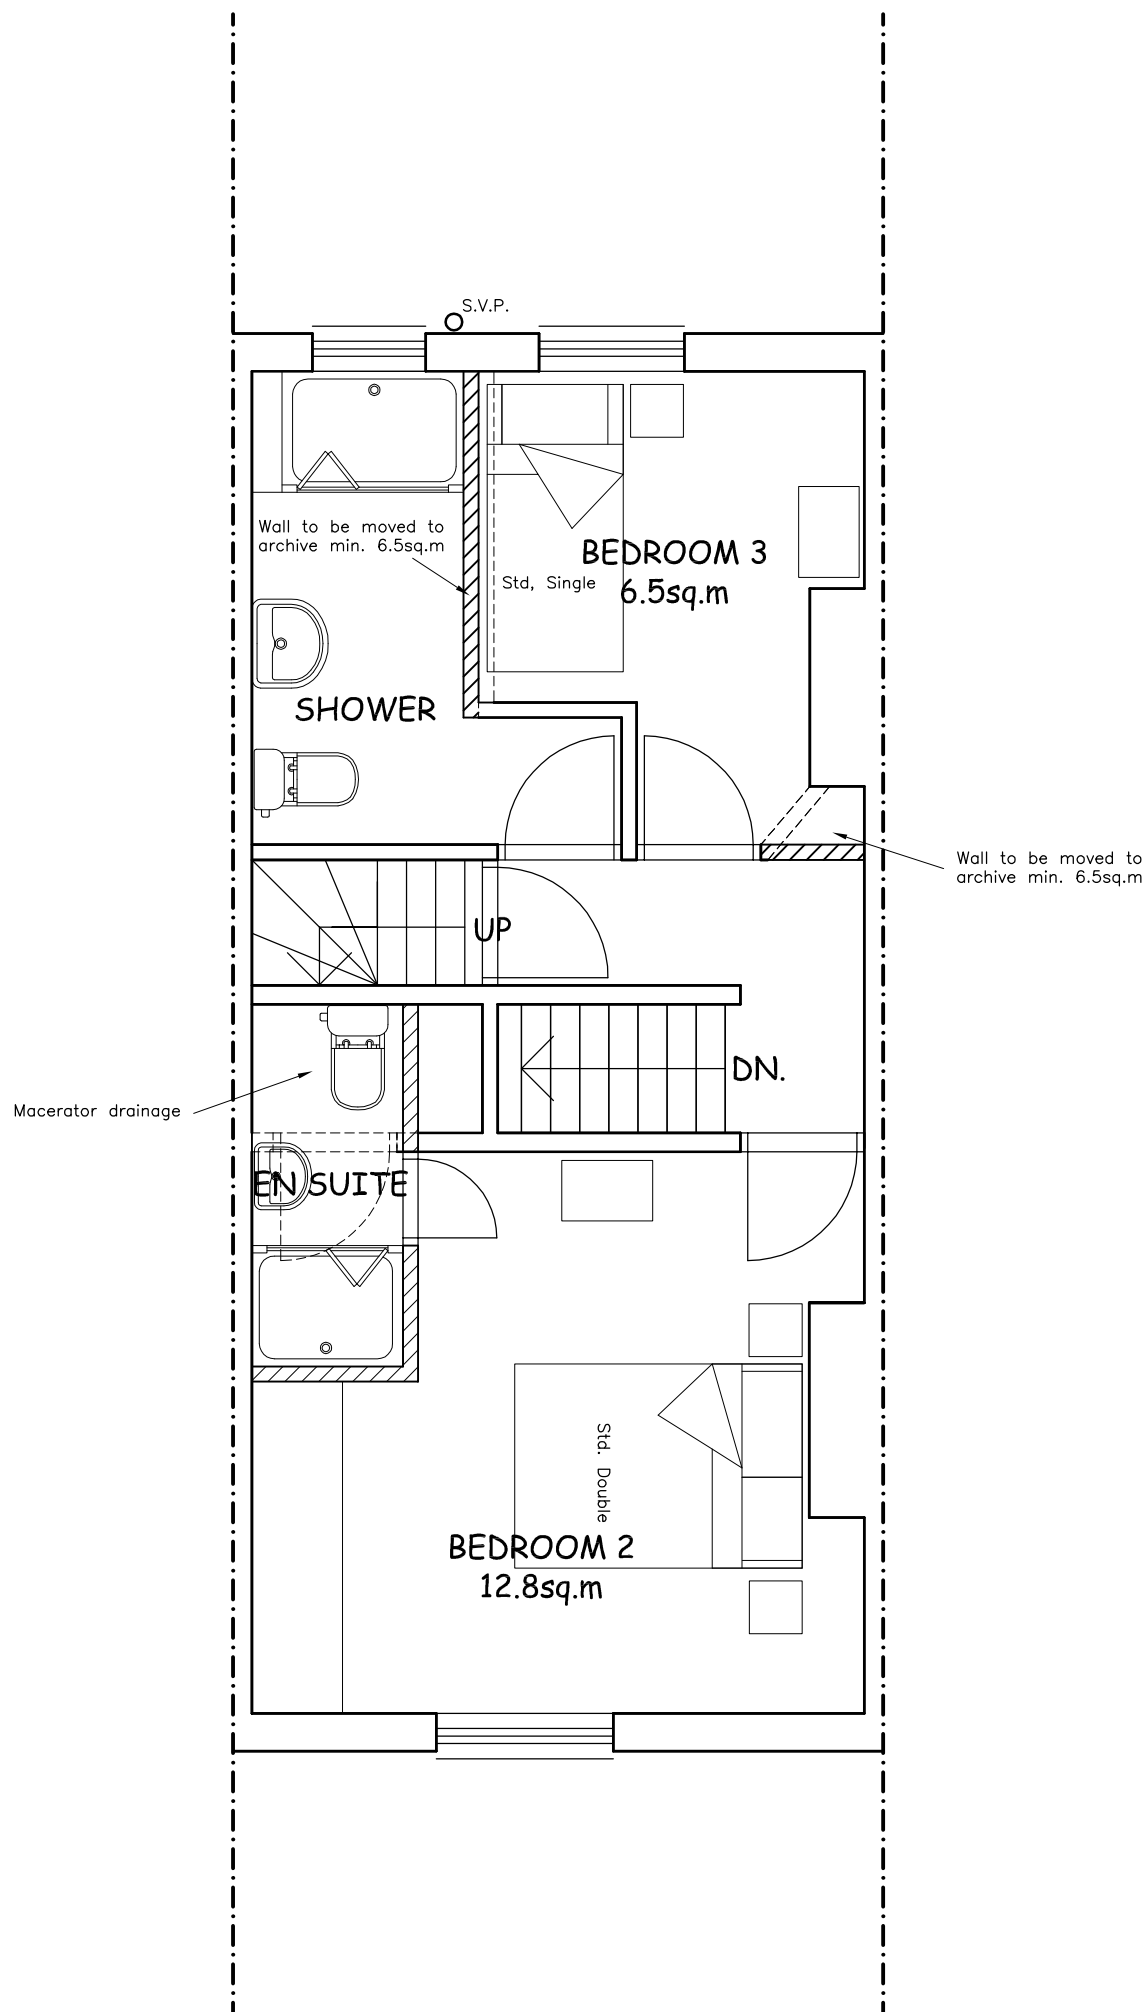

FIRST FLOOR PLAN AS PROPOSED 1/50