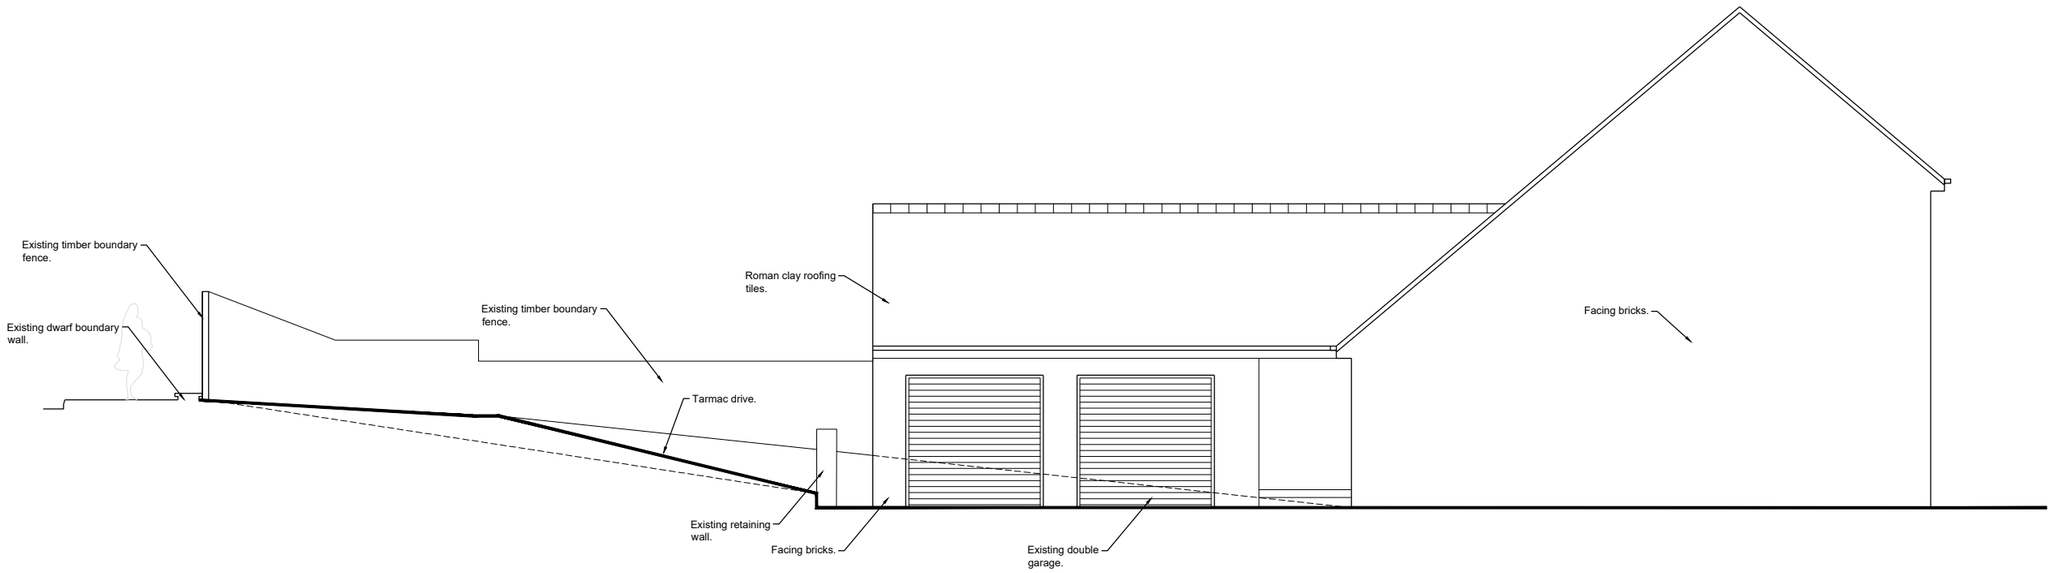


Existing Sectional Elevation
1:100

0 1000 2000 3000 4000 5000mm

SCALE 1:100

Revisions	A. A-----	00-00-00
This drawing is for planning permission only and is not a construction drawing.		
Drawing Title	EXISTING-SECTION	
Job No. - Dwg No.	MD/2023/03 .	-
Client:	Mr & Mrs Davison 82 Rotherham Road Barnsley S71 1UL	
Scale.	1:100	