
Existing Front Elevation

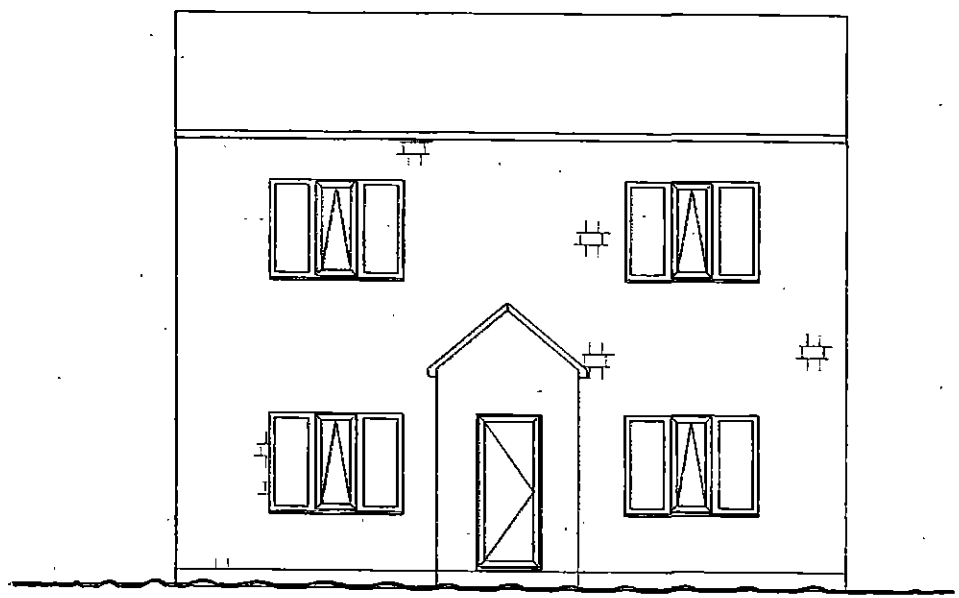


Existing Site Address

MR HAGUE
49 MIDLAND ROAD
ROYSTON
BARNSLEY
S71 4QW
SOUTH YORKSHIRE

A4
Drawing Scale: 1:100

RoofWright

Existing R/H Elevation

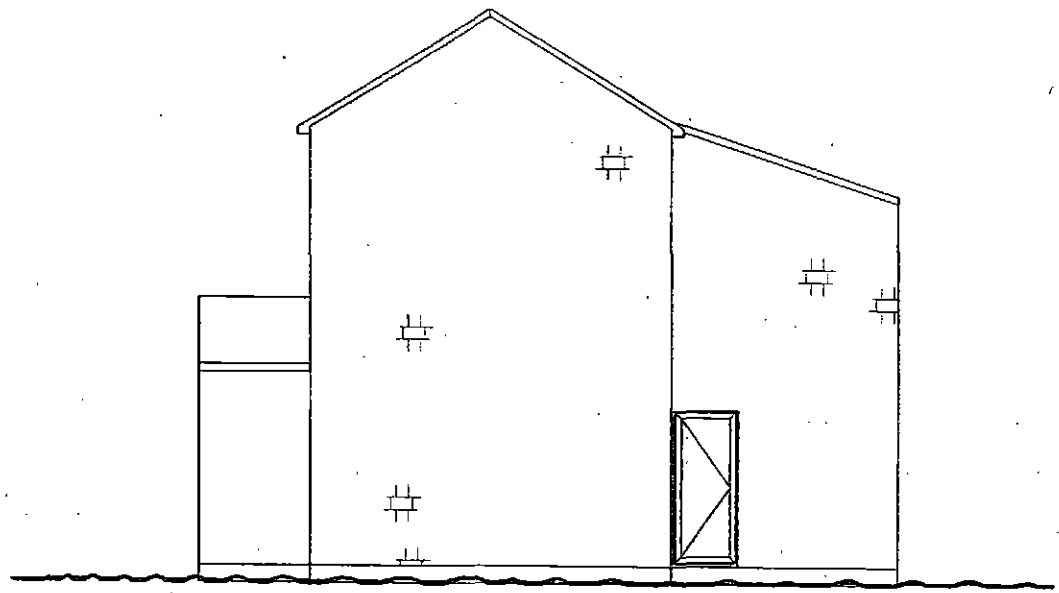


Existing Site Address

MR HAGUE
49 MIDLAND ROAD
RCYSTON
BARNSLEY
S71 4QW
SOUTH YORKSHIRE

A4
Drawing Scale: 1:100

RoofWright

Existing Back Elevation

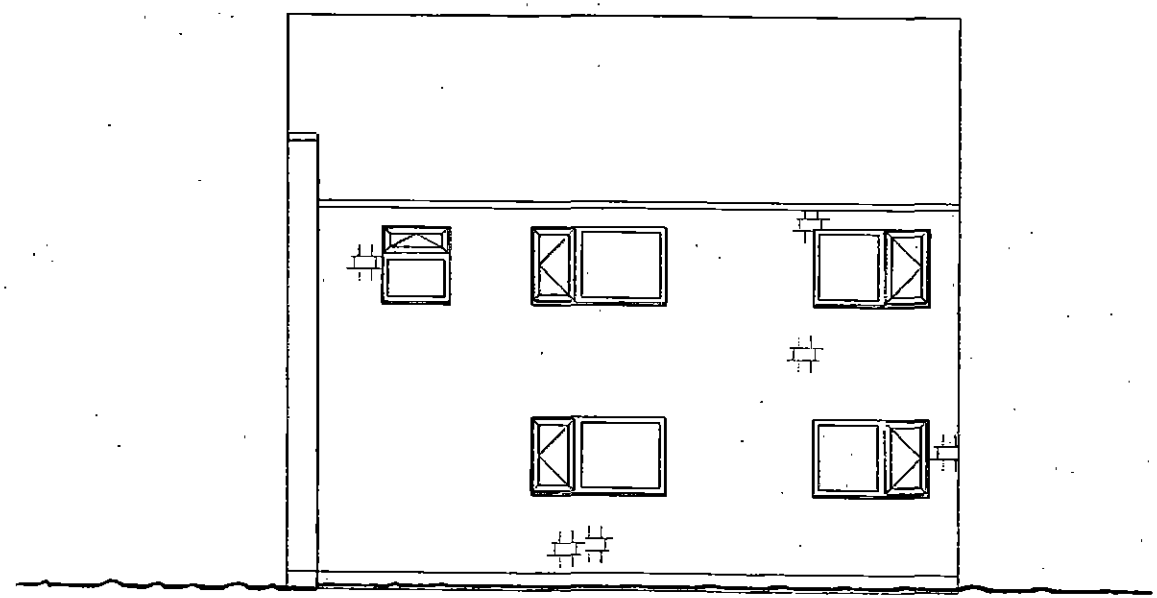


Existing Site Address
MR HAGUE
49 MIDLAND ROAD
ROYSTON
BARNSLEY
S71 4QW
SOUTH YORKSHIRE

A4
Drawing Scale: 1:100

RoofWright

Proposed Front Elevation

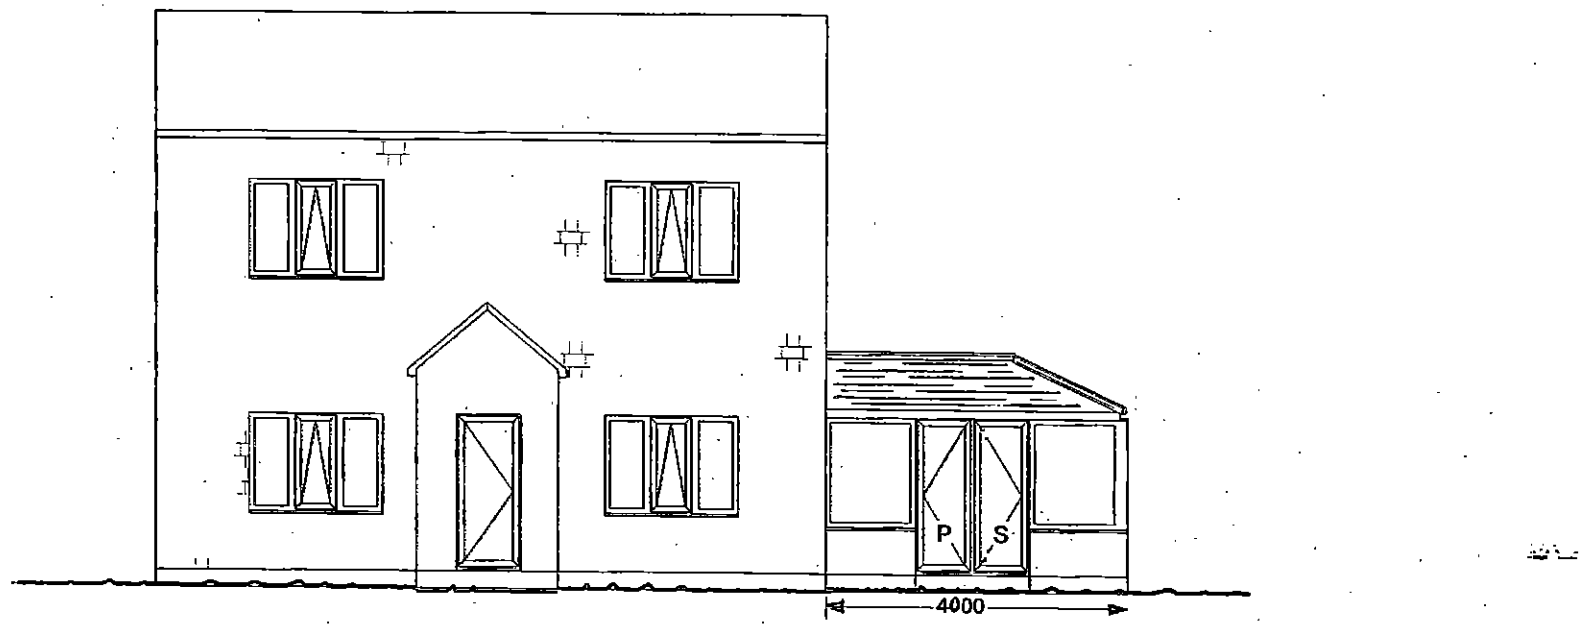


Proposed Site Address
MR HAGUE
49 MIDLAND ROAD
ROYSTON
BARNSLEY
S71 4QW
SOUTH YORKSHIRE

A4
Drawing Scale: 1:100

RoofWright

Proposed R/H Elevation

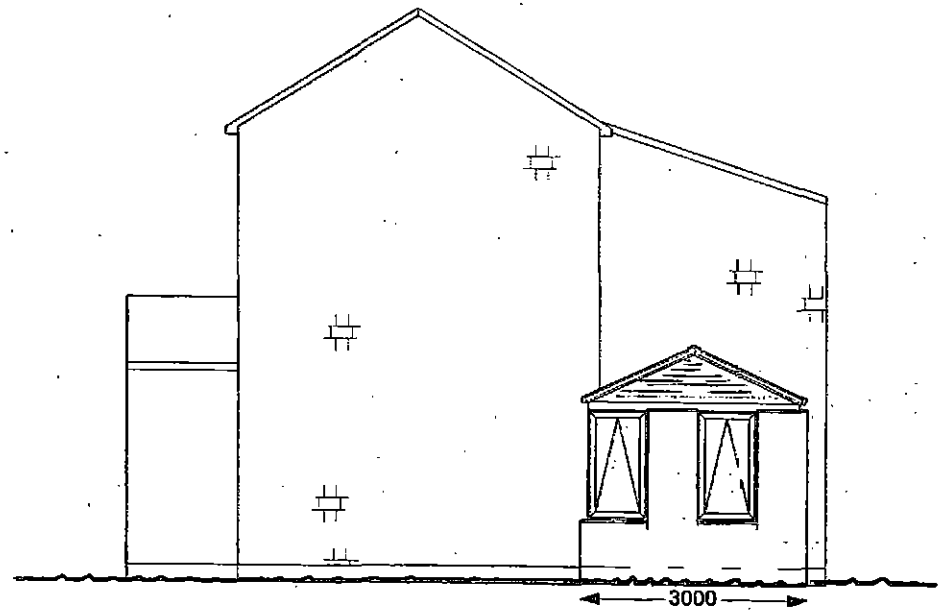


Proposed Site Address
MR HAGUE
49 MIDLAND ROAD
ROYSTON
BARNSLEY
S71 4QW
SOUTH YORKSHIRE

A4
Drawing Scale: 1:100

RoofWright

Proposed Back Elevation

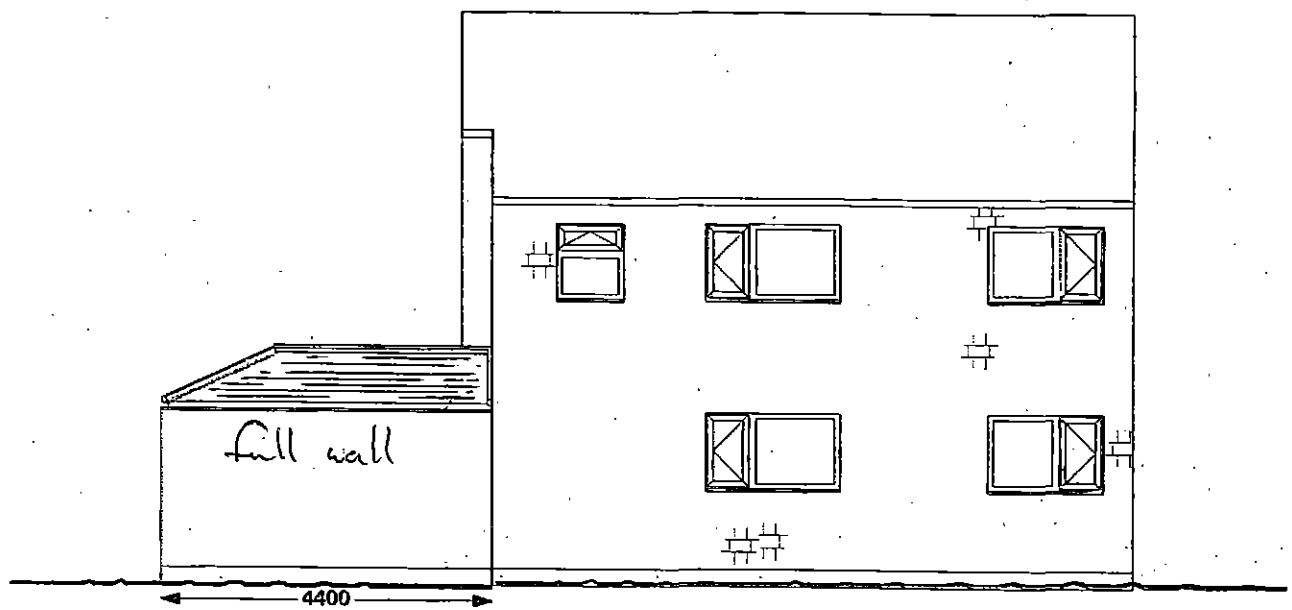

Proposed Site Address
MR HAGUE
49 MIDLAND ROAD
ROYSTON
BARNSLEY
S71 4QW
SOUTH YORKSHIRE

A4
Drawing Scale: 1:100

RoofWright