


## ! Cross Lane - Change of Use

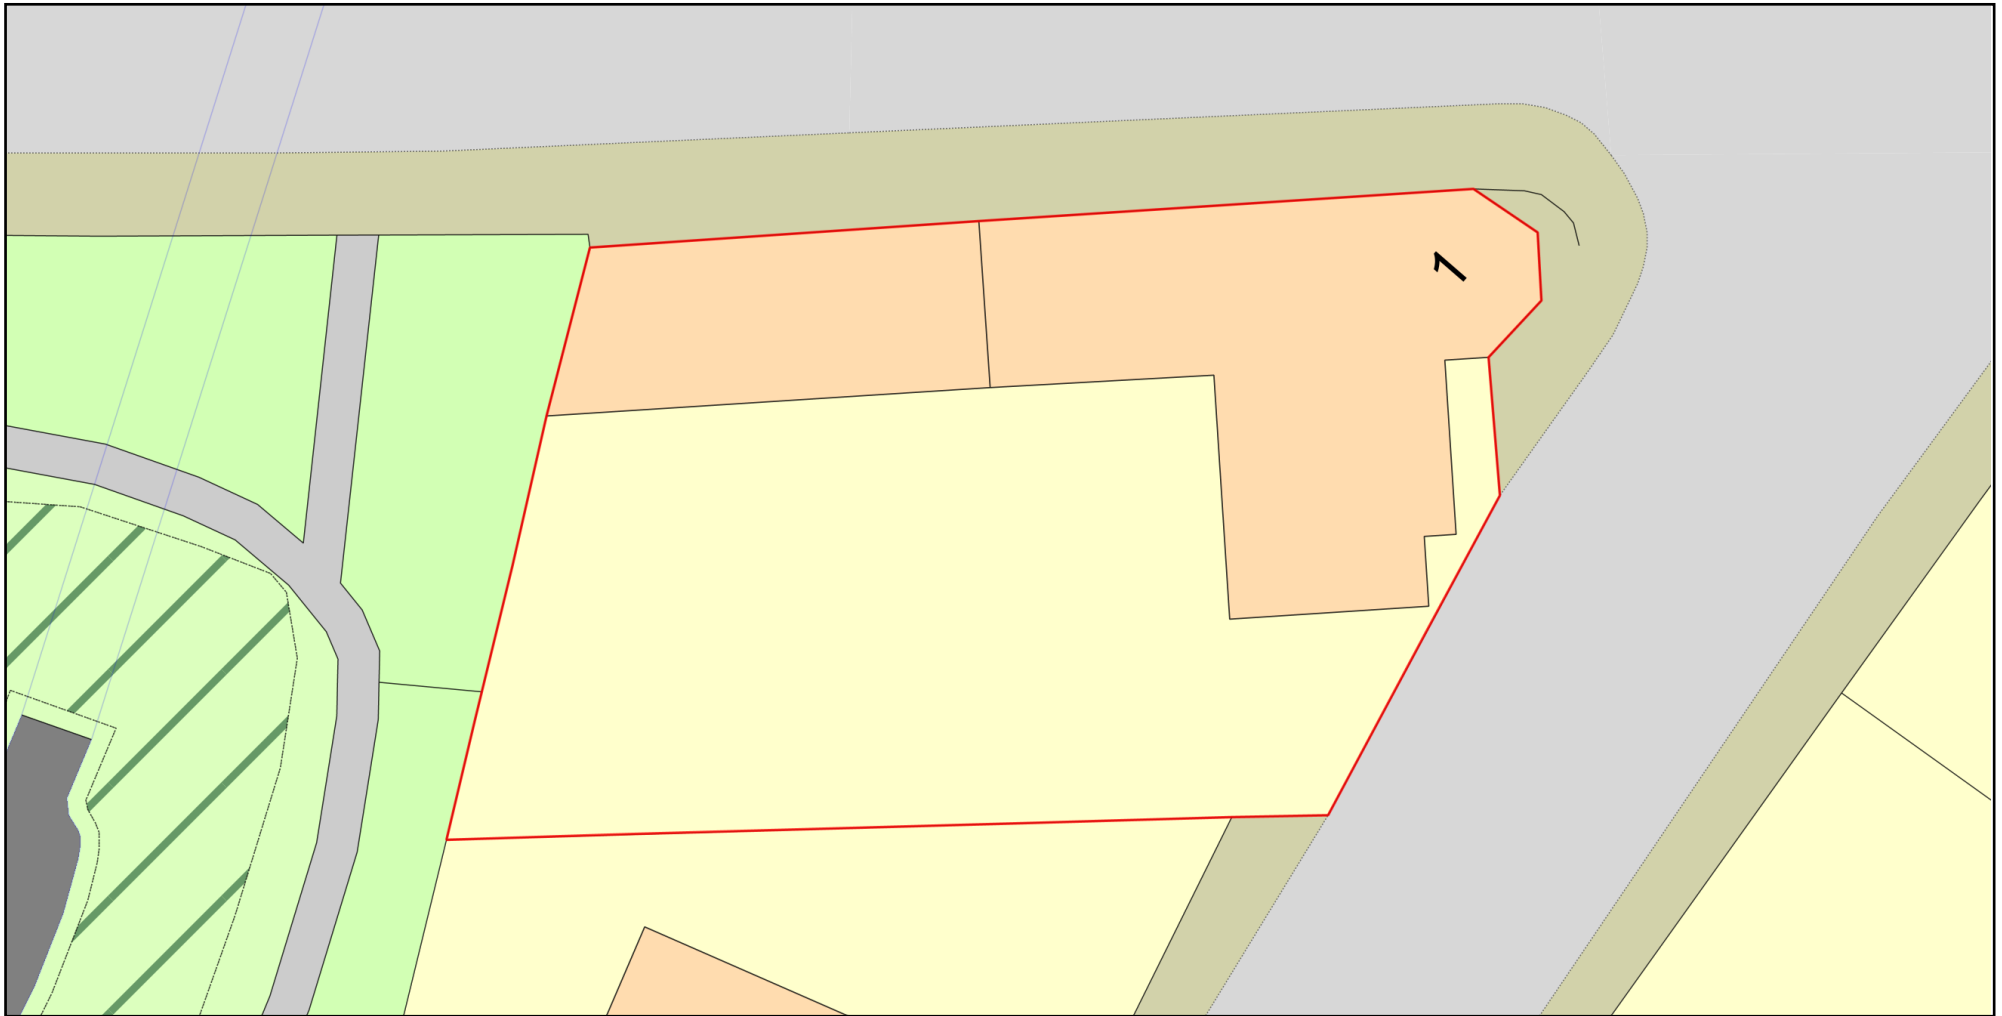

0 10  
Metres



Plan Produced for: Change of use

Date Produced: 09 Nov 2022

Plan Reference Number: TQRQM22313212324505

Scale: 1:200 @ A4

© Crown copyright and database rights 2021 OS 100042766