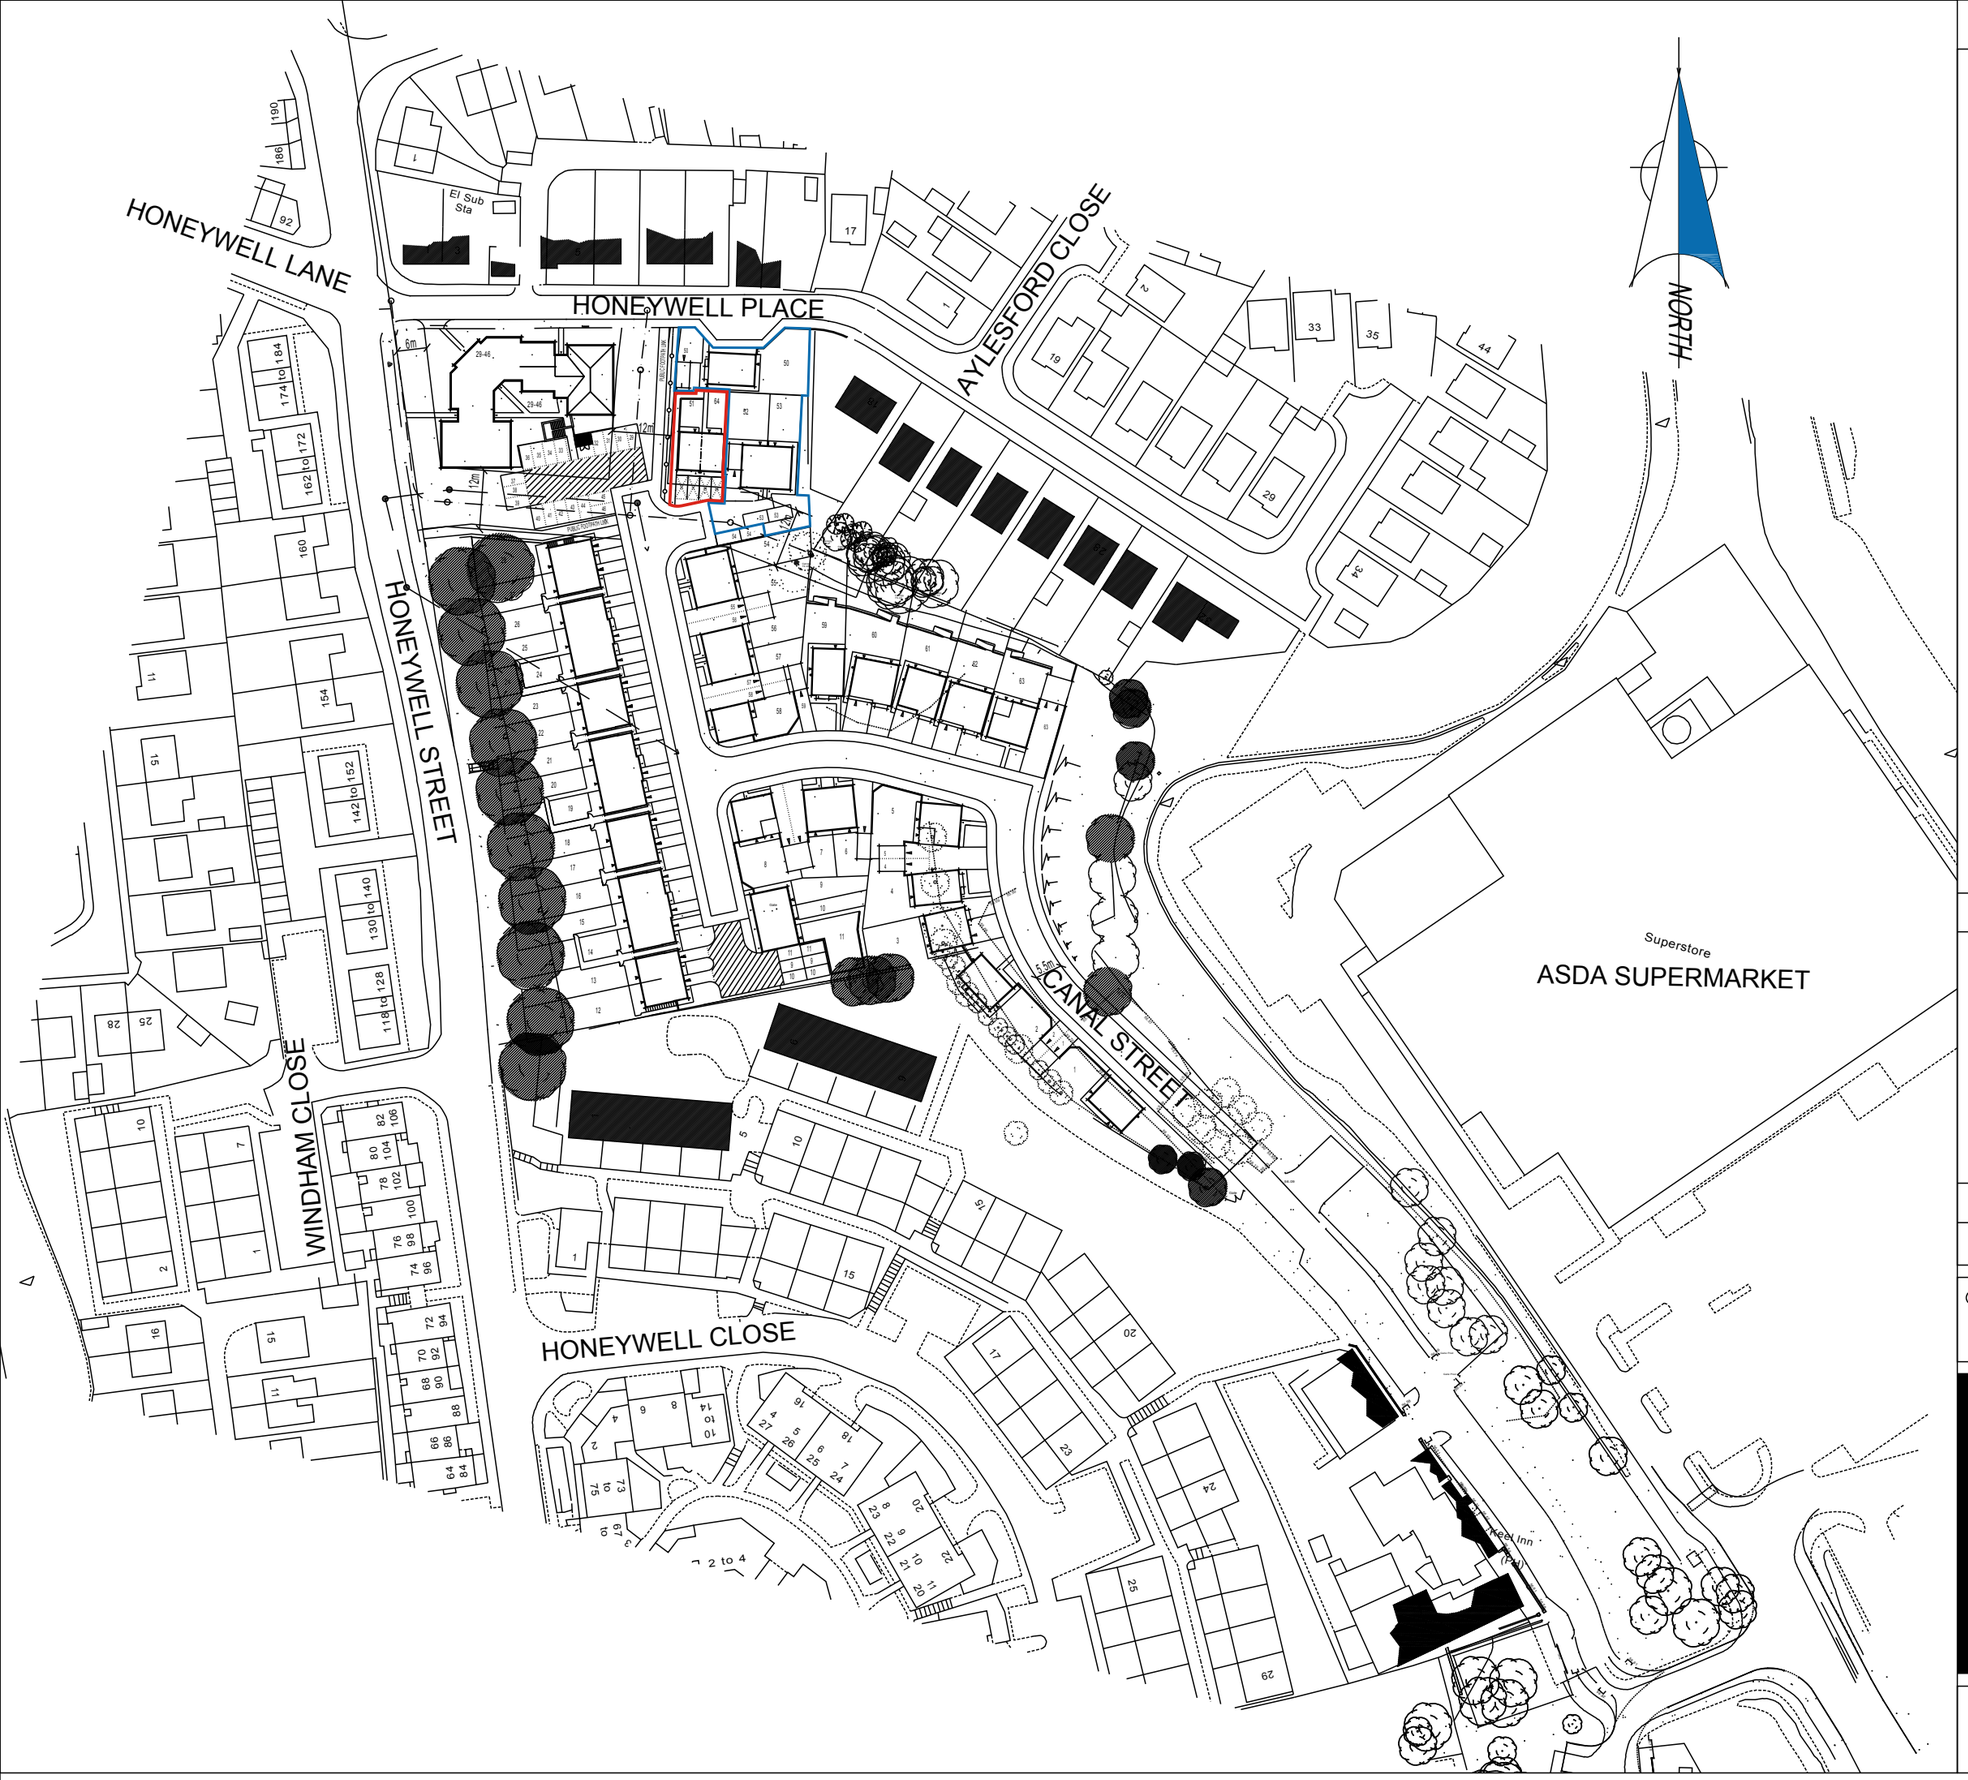

REVISIONS

JOB **LAND OFF CANAL STREET/ HONEYWELL PLACE BARNSLEY**

DRAWING **LOCATION PLAN**

SCALE: 1:1250

DATE: 14:03:2006 DRAWN: L.B.

©THIS DRAWING AND THE BUILDING WORKS DEPICTED ARE THE COPYRIGHT OF J.S.BLOOR (SERVICES) LIMITED AND MAY NOT BE REPRODUCED OR AMENDED EXCEPT BY WRITTEN PERMISSION. NO LIABILITY WILL BE ACCEPTED FOR AMENDMENTS MADE BY OTHER PERSONS.

BLOOR HOMES®

JS BLOOR (SERVICES) LIMITED,
ASHBY ROAD. MEASHAM. SWADLINCOTE.
DERBYSHIRE DE12 7JP
TELEPHONE 01530 270100 FACSIMILE 01530 271440

DRAWING No: **M89_LOC_01**