



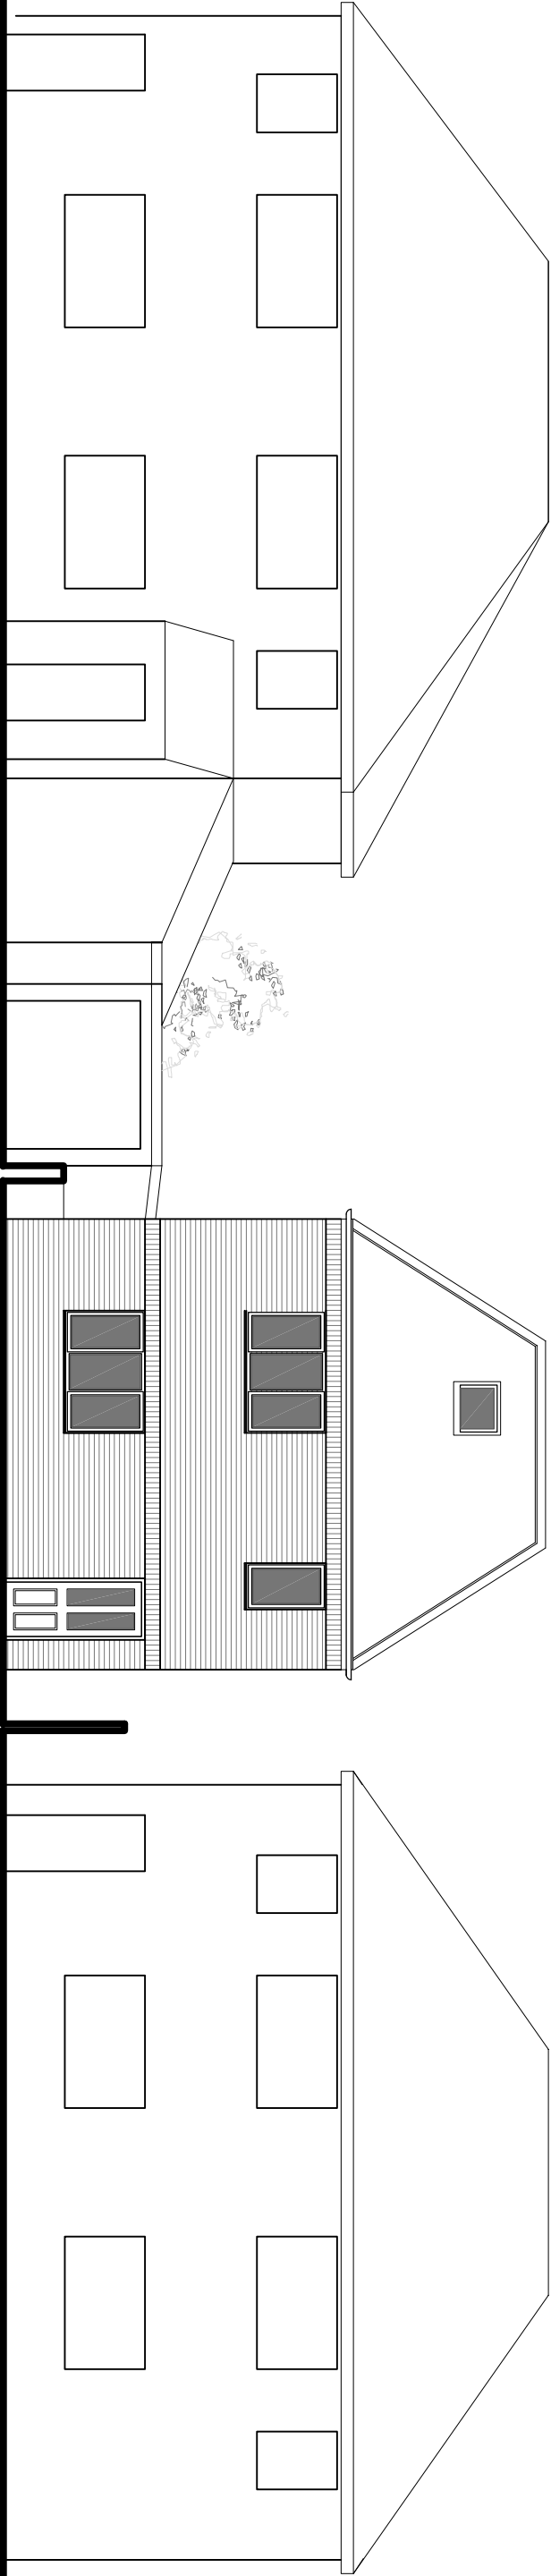

South Facing Elevation As Proposed

Scale 1:100@A3

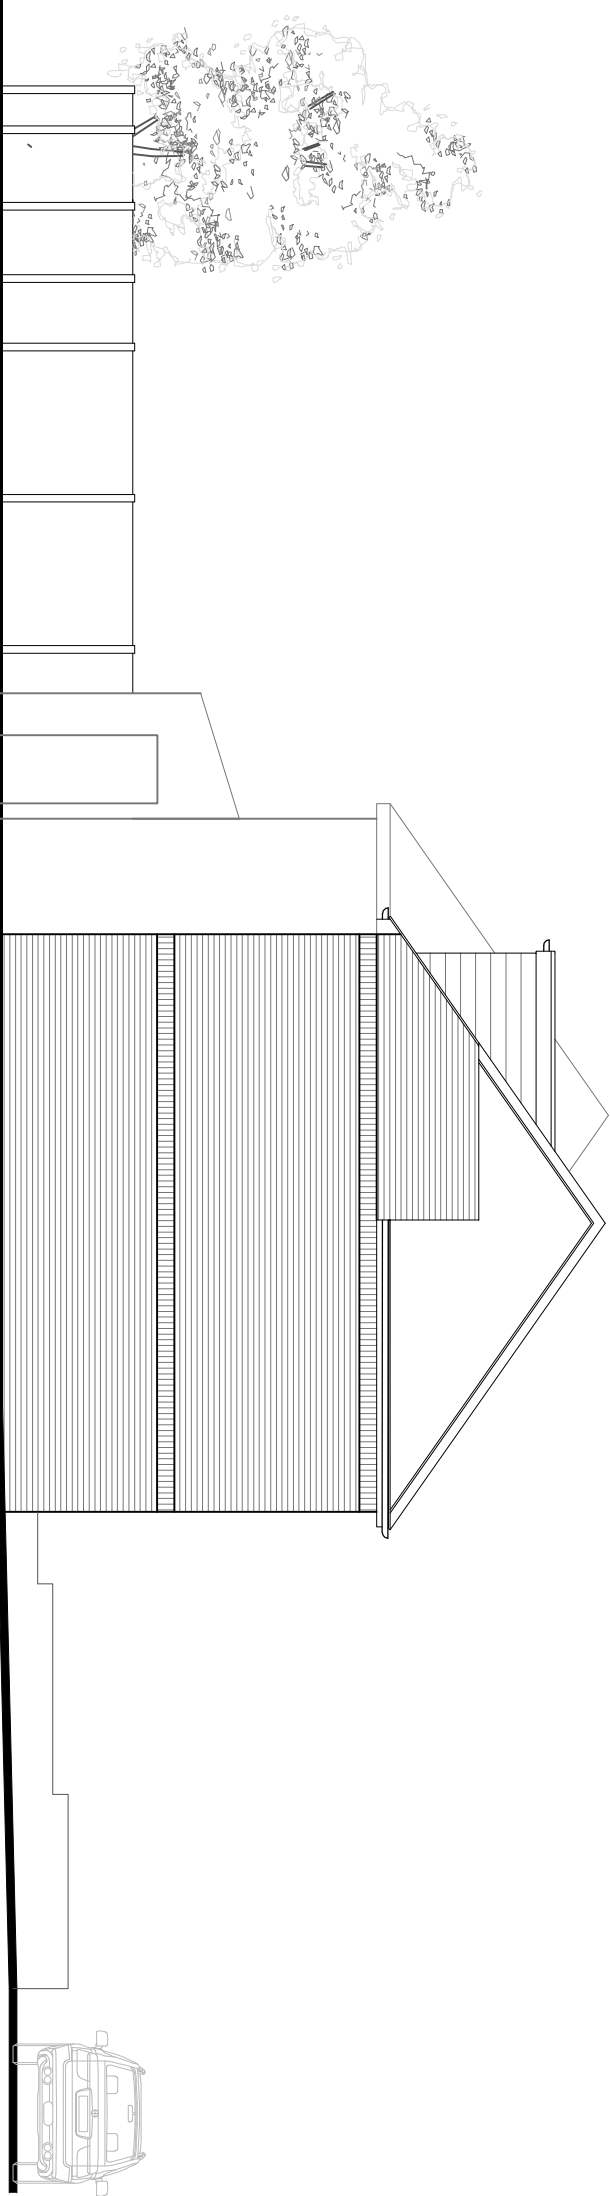

West Facing Elevation As Proposed

Scale 1:100@A3

ISSUED FOR BUILDING REGS

A		Jun 2020		ML		Footprint, roof and internal block amended	
REVISION	DATE	DRAWN	CHECKED	DESCRIPTION	SCALE	DATE	
CLIENT		MR HENRY PETHERWICK		1:100@A3		AUG 2019	
PROJECT		LAND ADJACENT TO 4 MOUNT CRESCENT, HOVLAND		DRAWN MH		CHECKED ML	
DRAWING TITLE		ELEVATIONS SHEET 1 OF 2		JOB NUMBER 1927		DRAWING NO. 206	
AS PROPOSED							

TIMEARCHITECTS

Creative Conservation - Inspiring Design, Time Architects 226-228 Holme Lane, Sheffield, S64JZ
Registered Company Number in England and Wales: 8033383, Director: Michael Leigh
W: www.timearchitects.co.uk E: info@timearchitects.co.uk T: 0114 430 0114
© all rights reserved, report all discrepancies, do not scale from drawing, check dimensions on site

A