

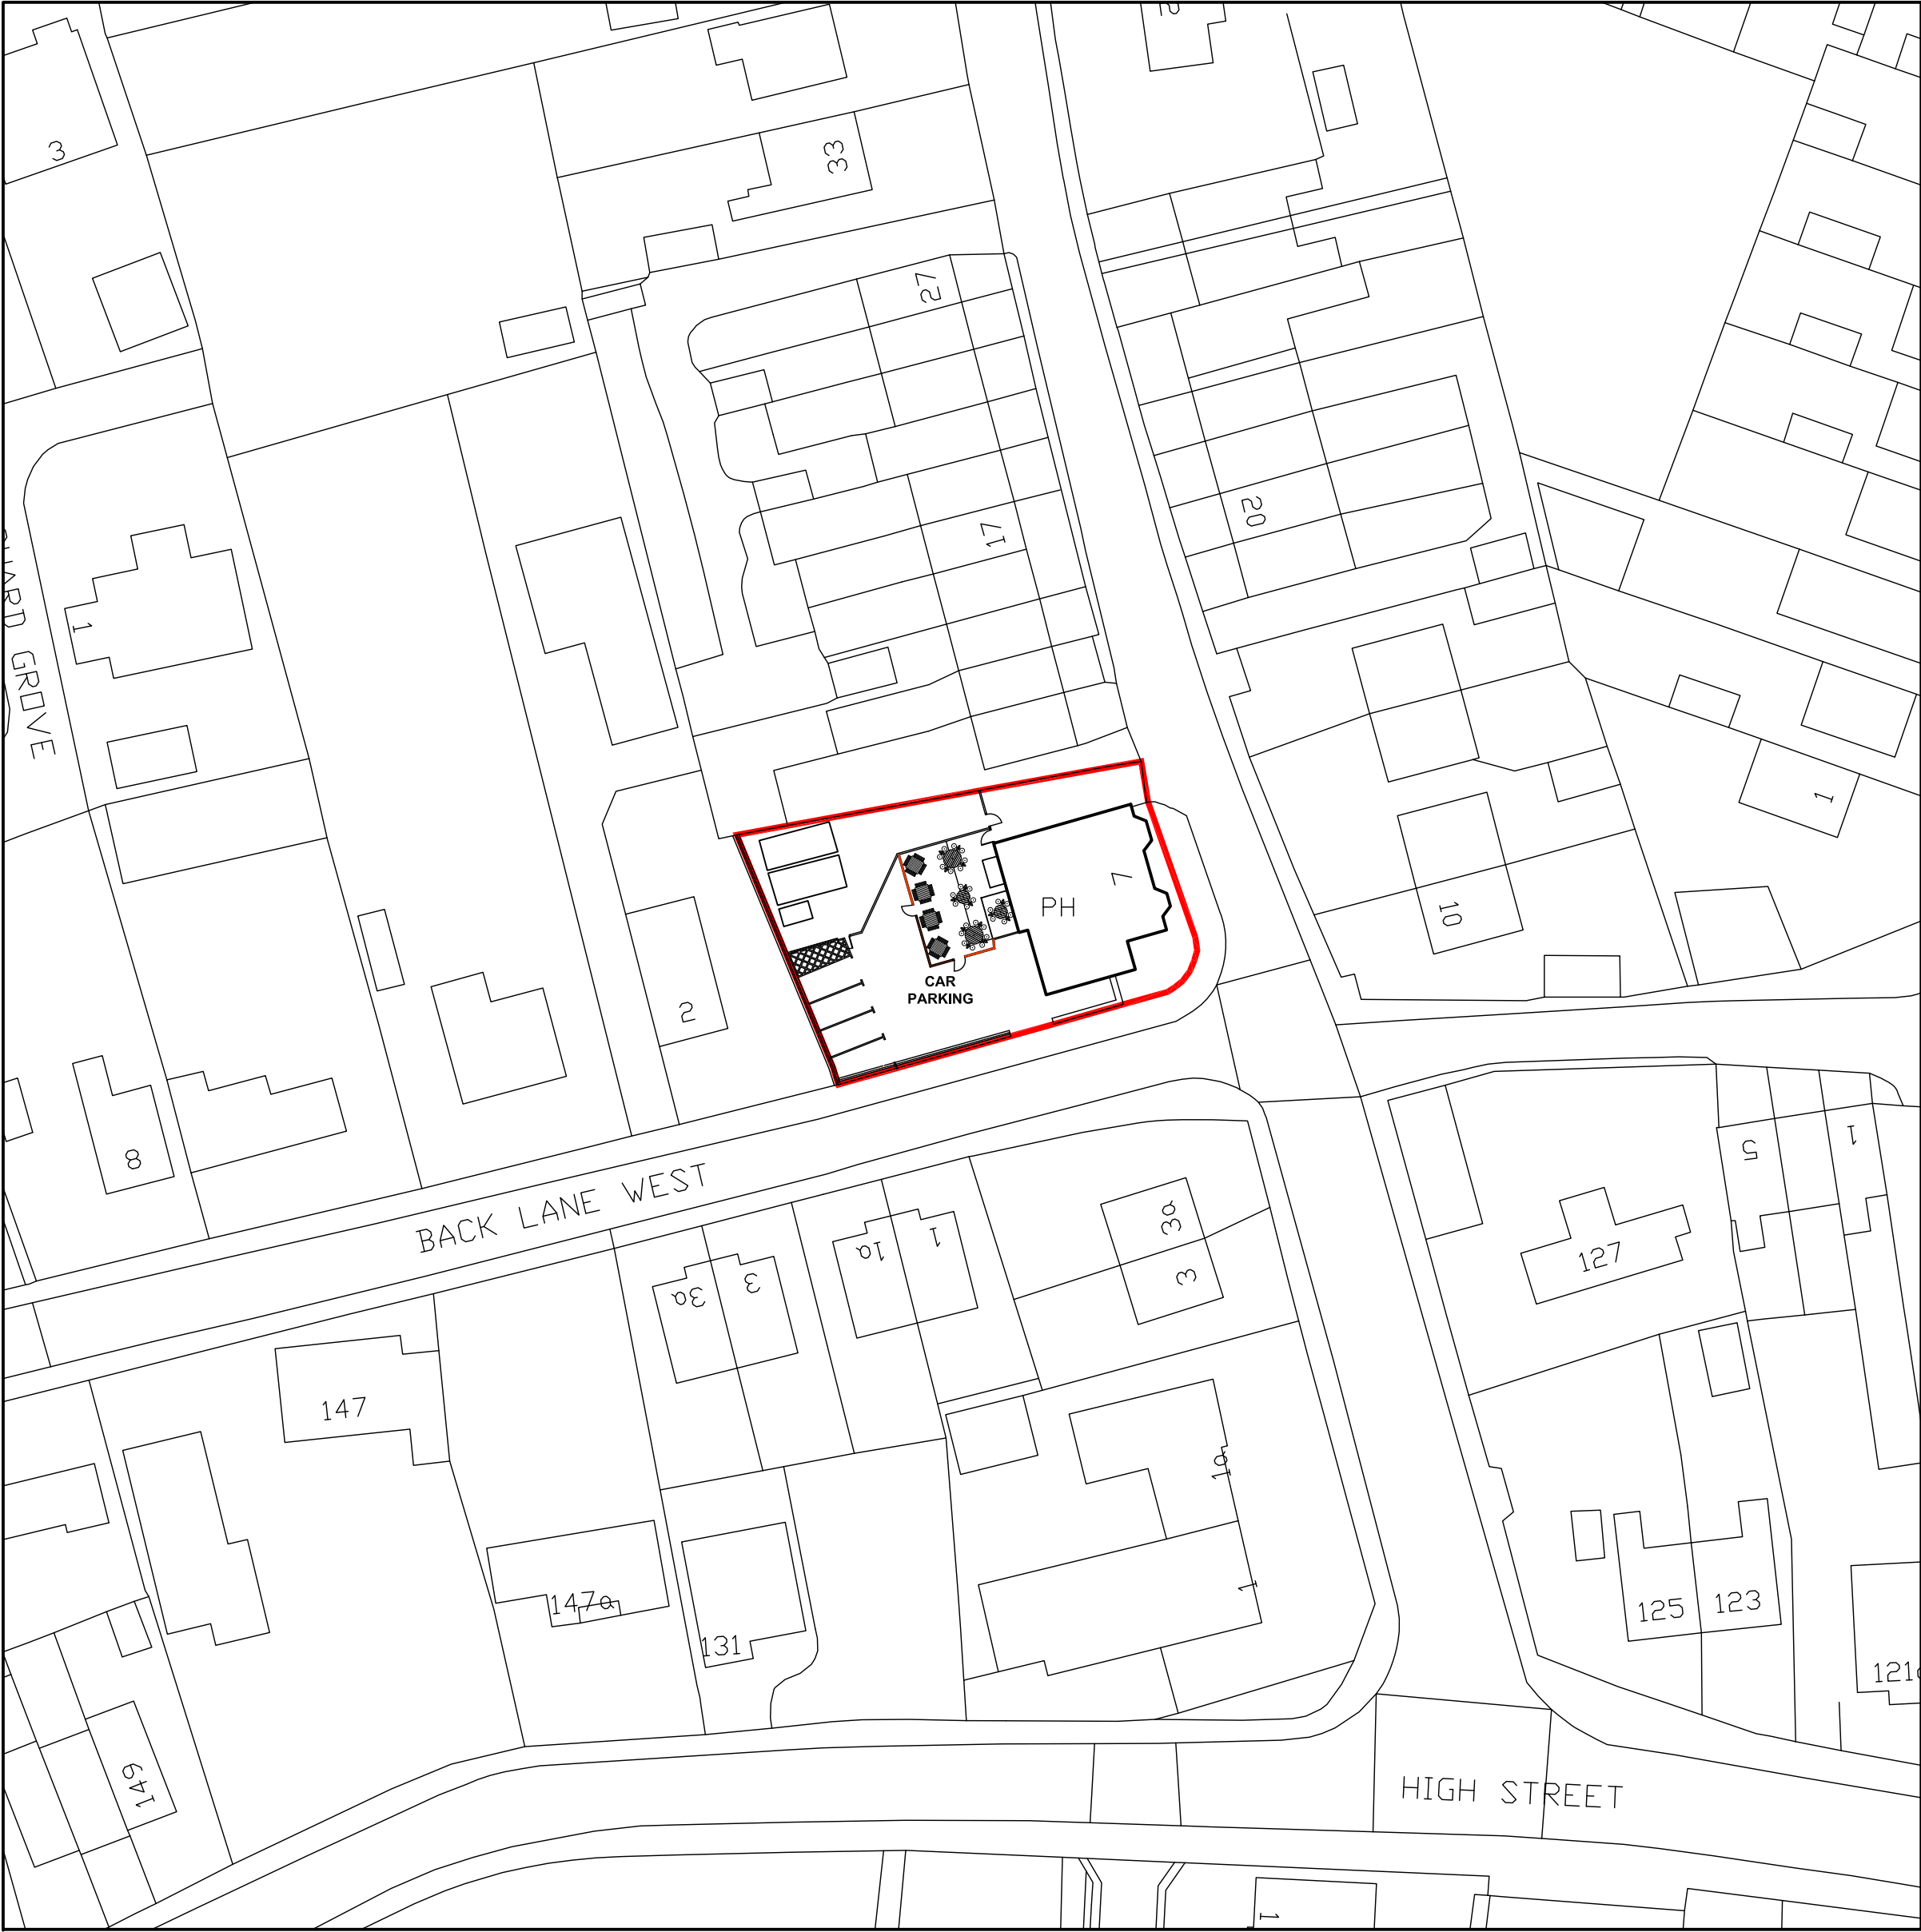


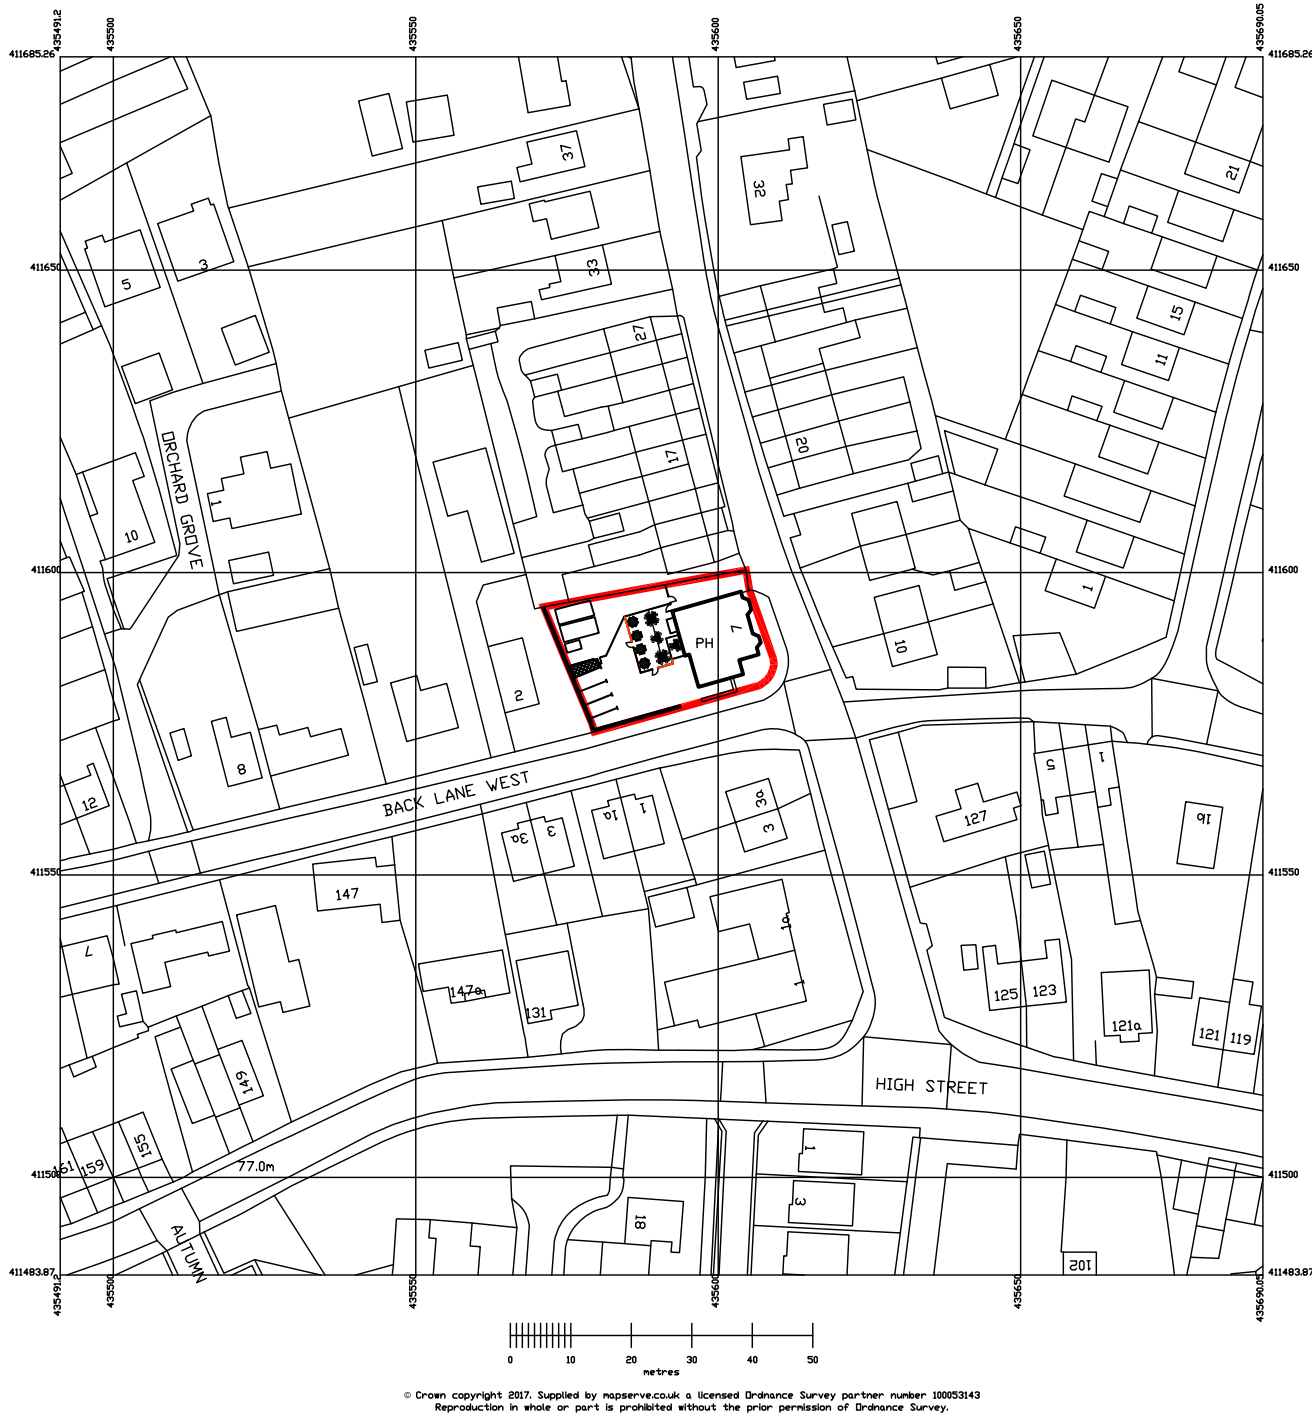

BLOCK PLAN.
scale 1:500.

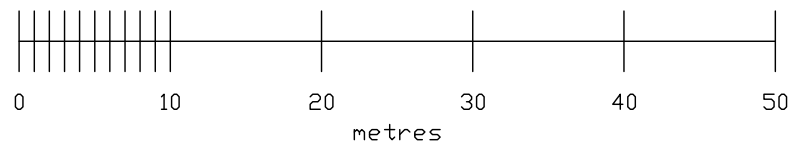

SITE LOCATION PLAN.
scale 1:1250.

C	31.08.17	RC	CAR PARKING LAYOUT REVISED. DISABLED BAY ADDED.
B	31.08.17	RC	CAR PARKING SPACES ADDED.
A	19.08.17	RC	REVISED TO NEW BEER GARDEN LAYOUT.

pds
design & build

1 Navigation Court
Calder Park
Wakefield
West Yorkshire
WF2 7BJ

t: 01924 229160
f: 01924 229169
e: info@pdsdesign-build.co.uk
w: www.pdsdesign-build.co.uk

Project	Client
THE CROSS INN SUMMER LANE ROYSTON BARNESLEY S71 4SE	ADMIRAL TAVERNS

Drawing Name	BLOCK PLAN & SITE LOCATION PLAN	
Drawn By	RC	
Date	07.06.17	Scale 1:500 & 1:1250 @ A1
Status	Preliminary / Approval / Construction	
Drawing no.	MM1269/30-102	Revision C

This drawing is the copyright of PDS Design & Build.
Copyright is reserved by them and the drawing is issued on condition that it is not copied, reproduced, retained or disclosed to any unauthorised persons, either wholly or in part without the written consent of PDS Design & Build.
This drawing has been prepared for presentation purposes, consultants wishing to use the drawing for guidance must check all dimensions on site prior to finalising their element of work undertaken.