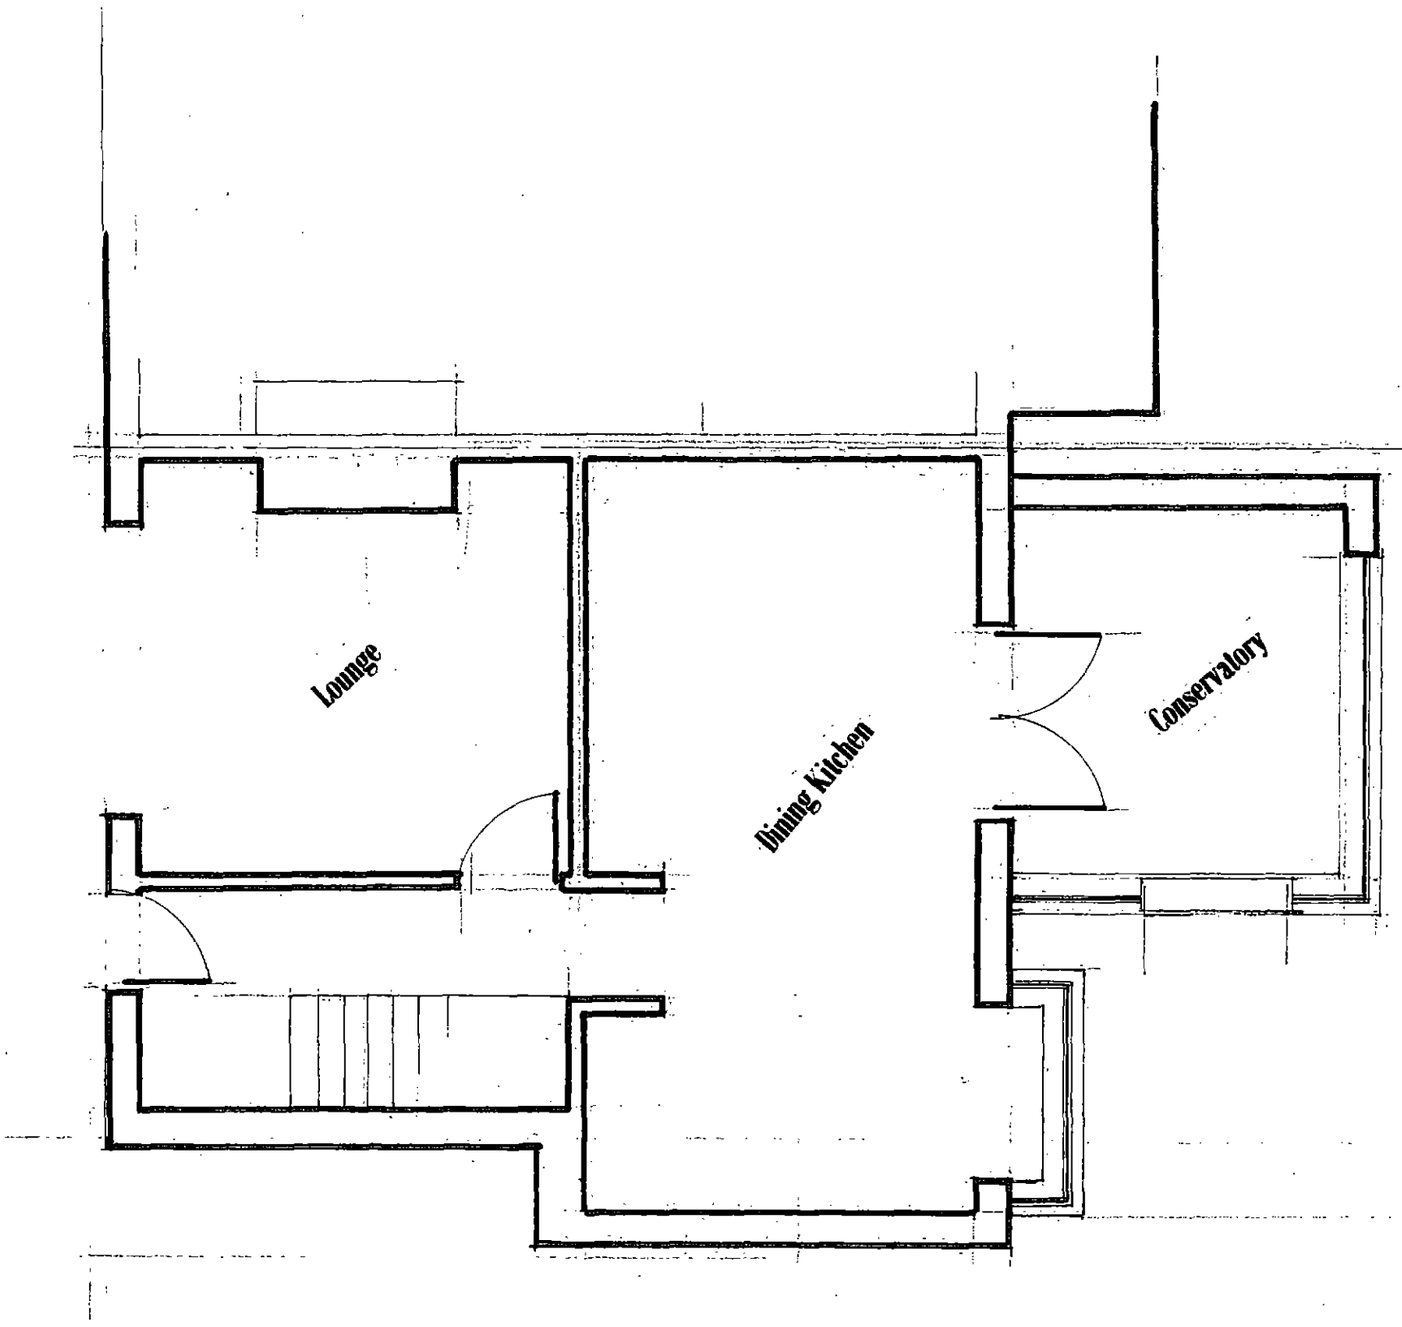



Mr & Mrs Palmer
71 Thurlstone Road
Penistone
Sheffield
S36 9EF

Proposed Single Storey Rear Extension

Existing Ground Floor Layout

1:50

AP / 01

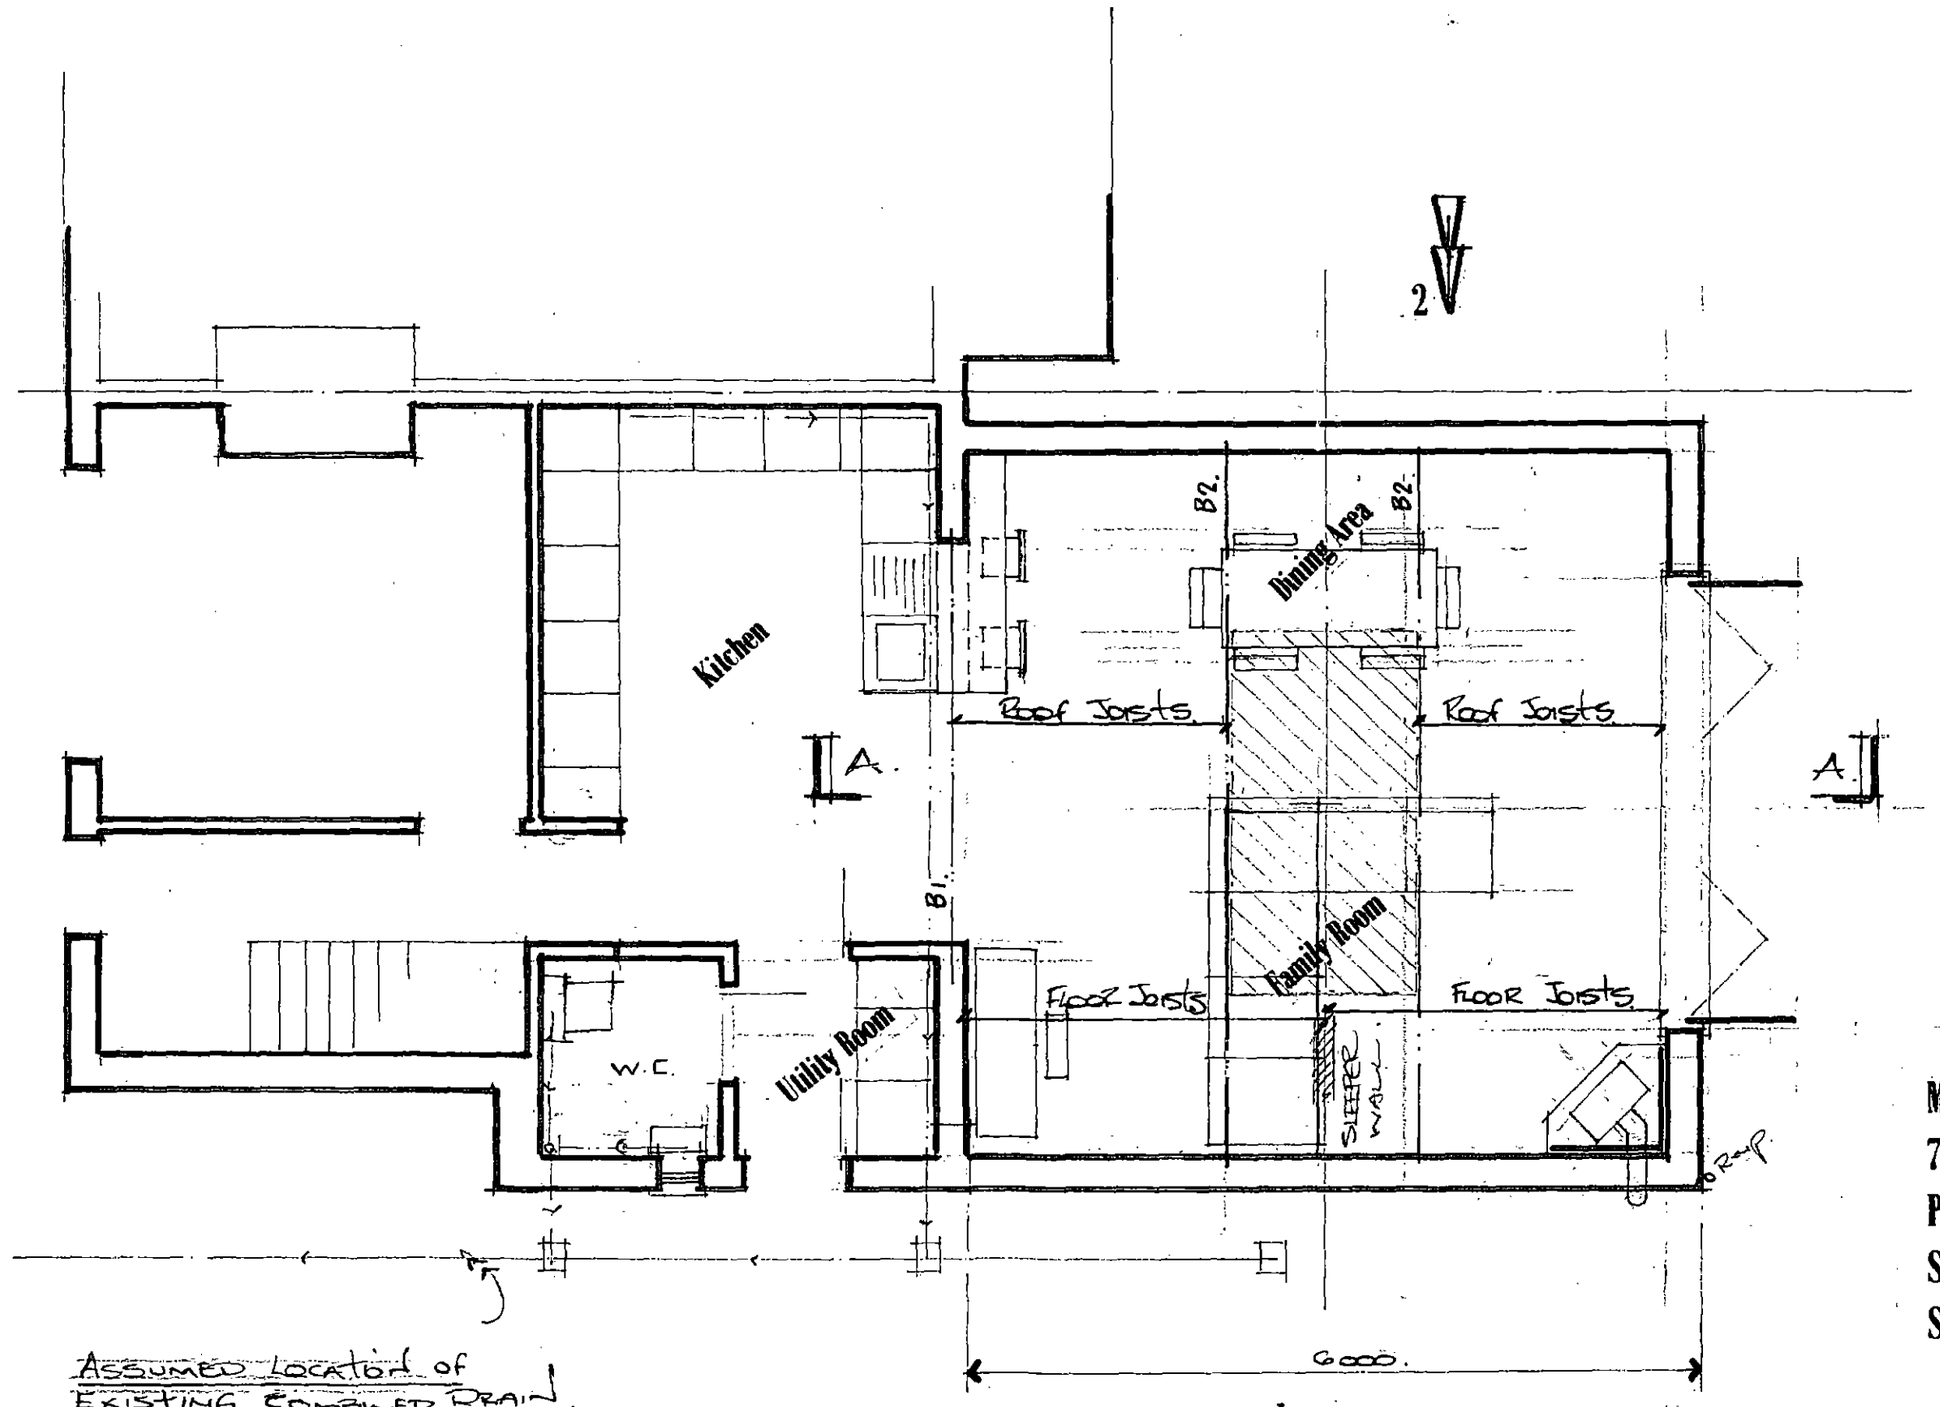


Mr & Mrs Palmer
71 Thurlstone Road
Penistone
Sheffield
S36 9EF


Proposed Single Storey Rear Extension

AP / 02


Proposed Ground Floor Layout
1:50

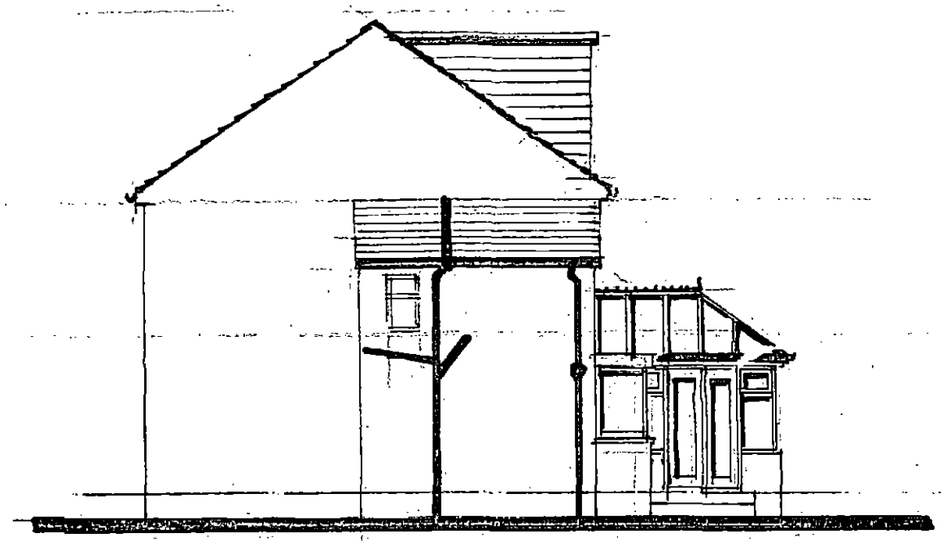

Existing Side Elevation On 1

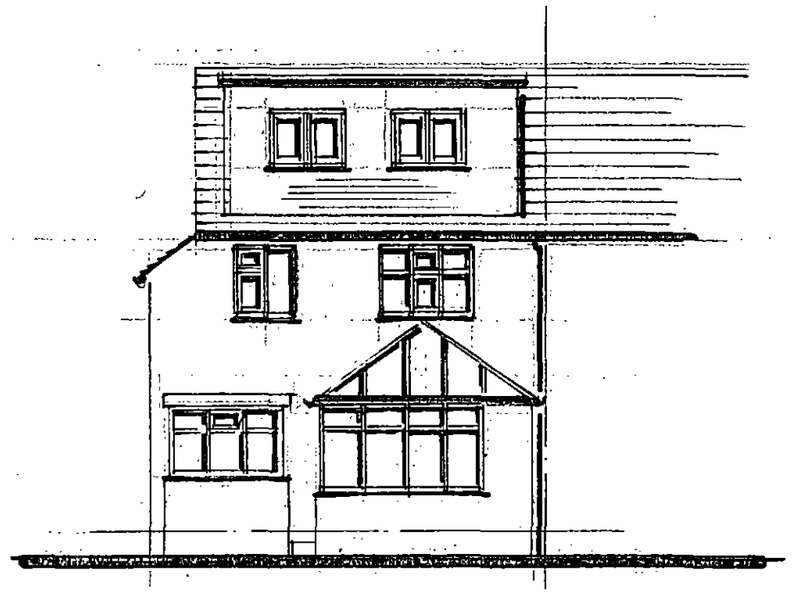

Existing Rear Elevation

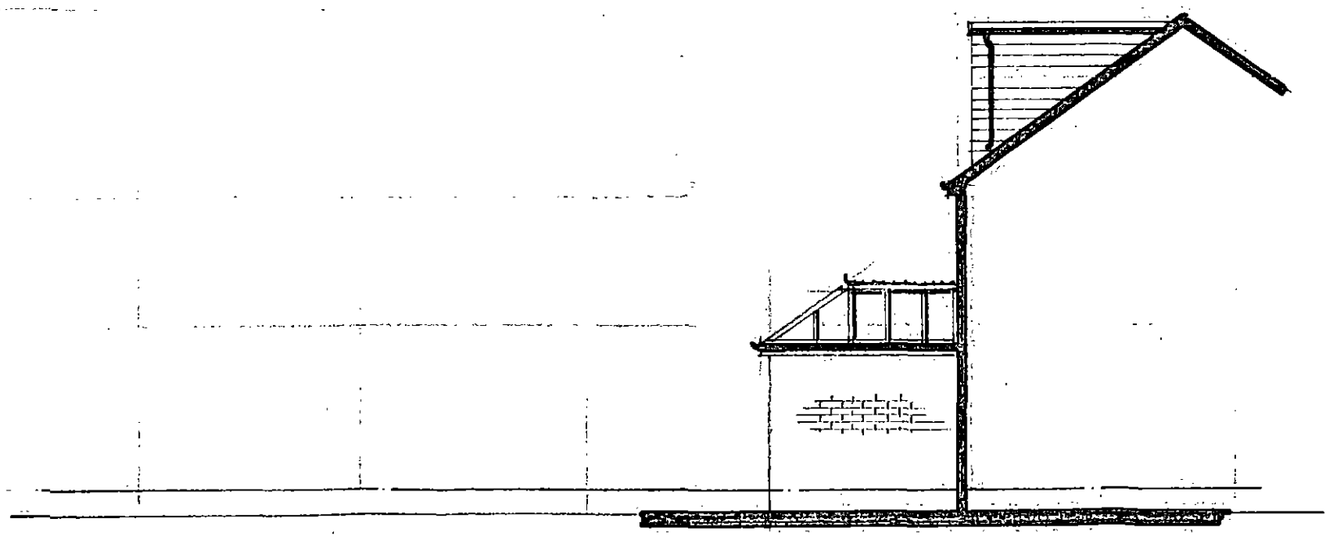


Existing Side Elevation On 2

1:100


Mr & Mrs Palmer
71 Thurlstone Road
Penistone
Sheffield
S36 9EF

Proposed Single Storey Rear Extension


AP / 03

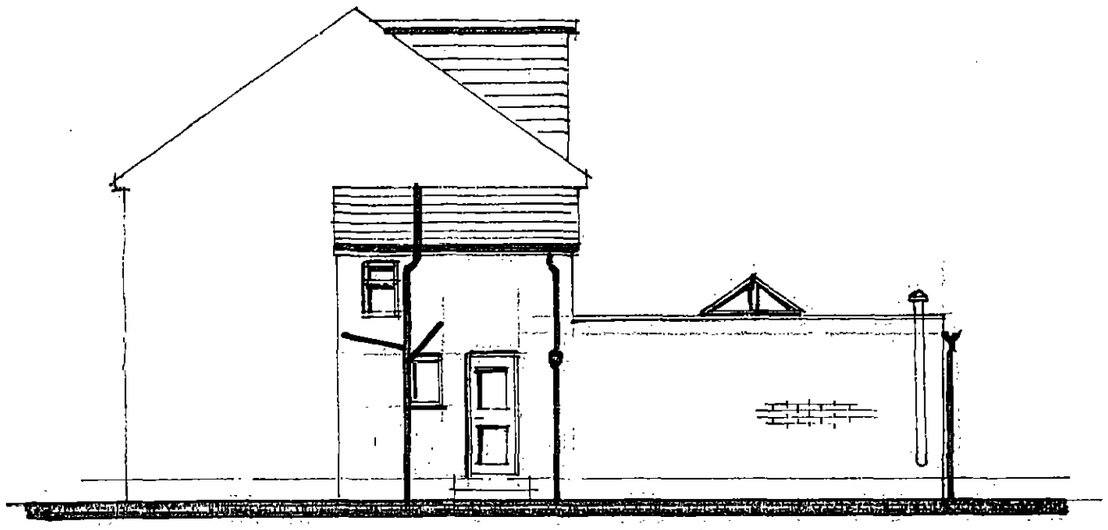

Proposed Side Elevation On 1

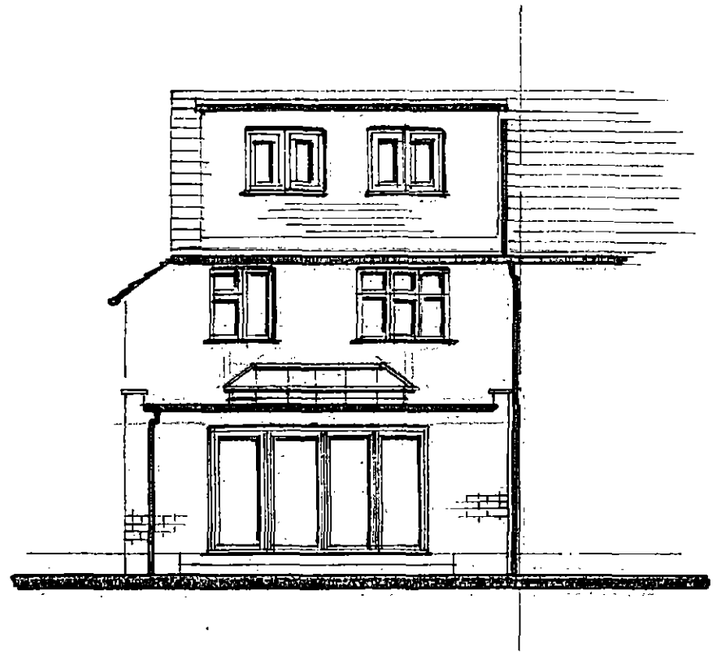

Proposed Rear Elevation

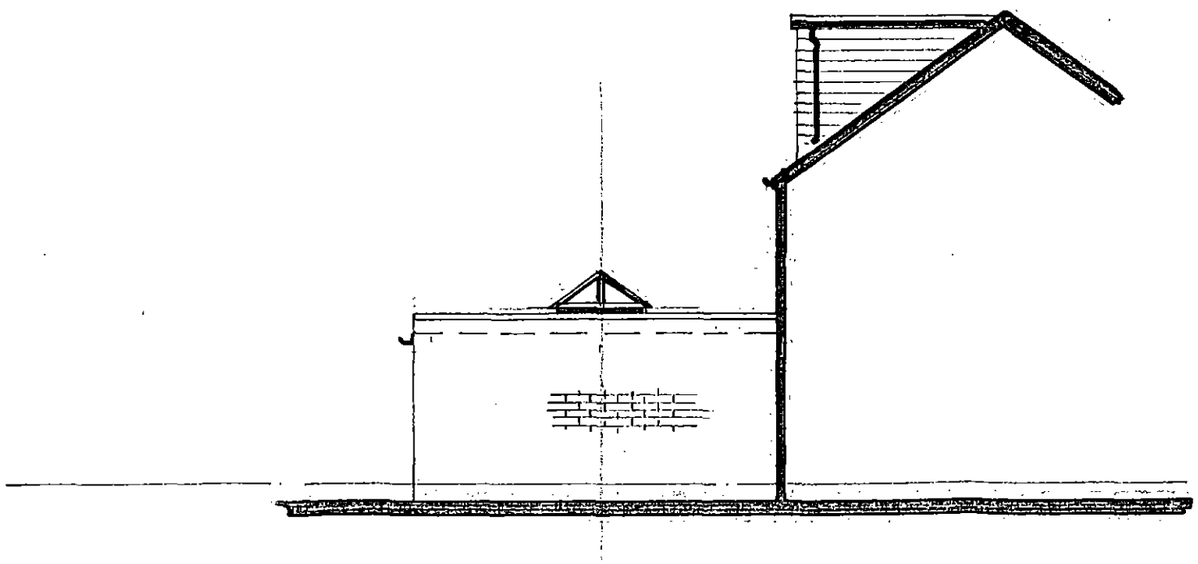

Proposed Side Elevation On 2


1:100

Mr & Mrs Palmer
71 Thurlstone Road
Penistone
Sheffield
S36 9EF

Proposed Single Storey Rear Extension

AP / 04

Mr & Mrs Palmer
71 Thurlstone Road
Penistone
Sheffield
S36 9EF

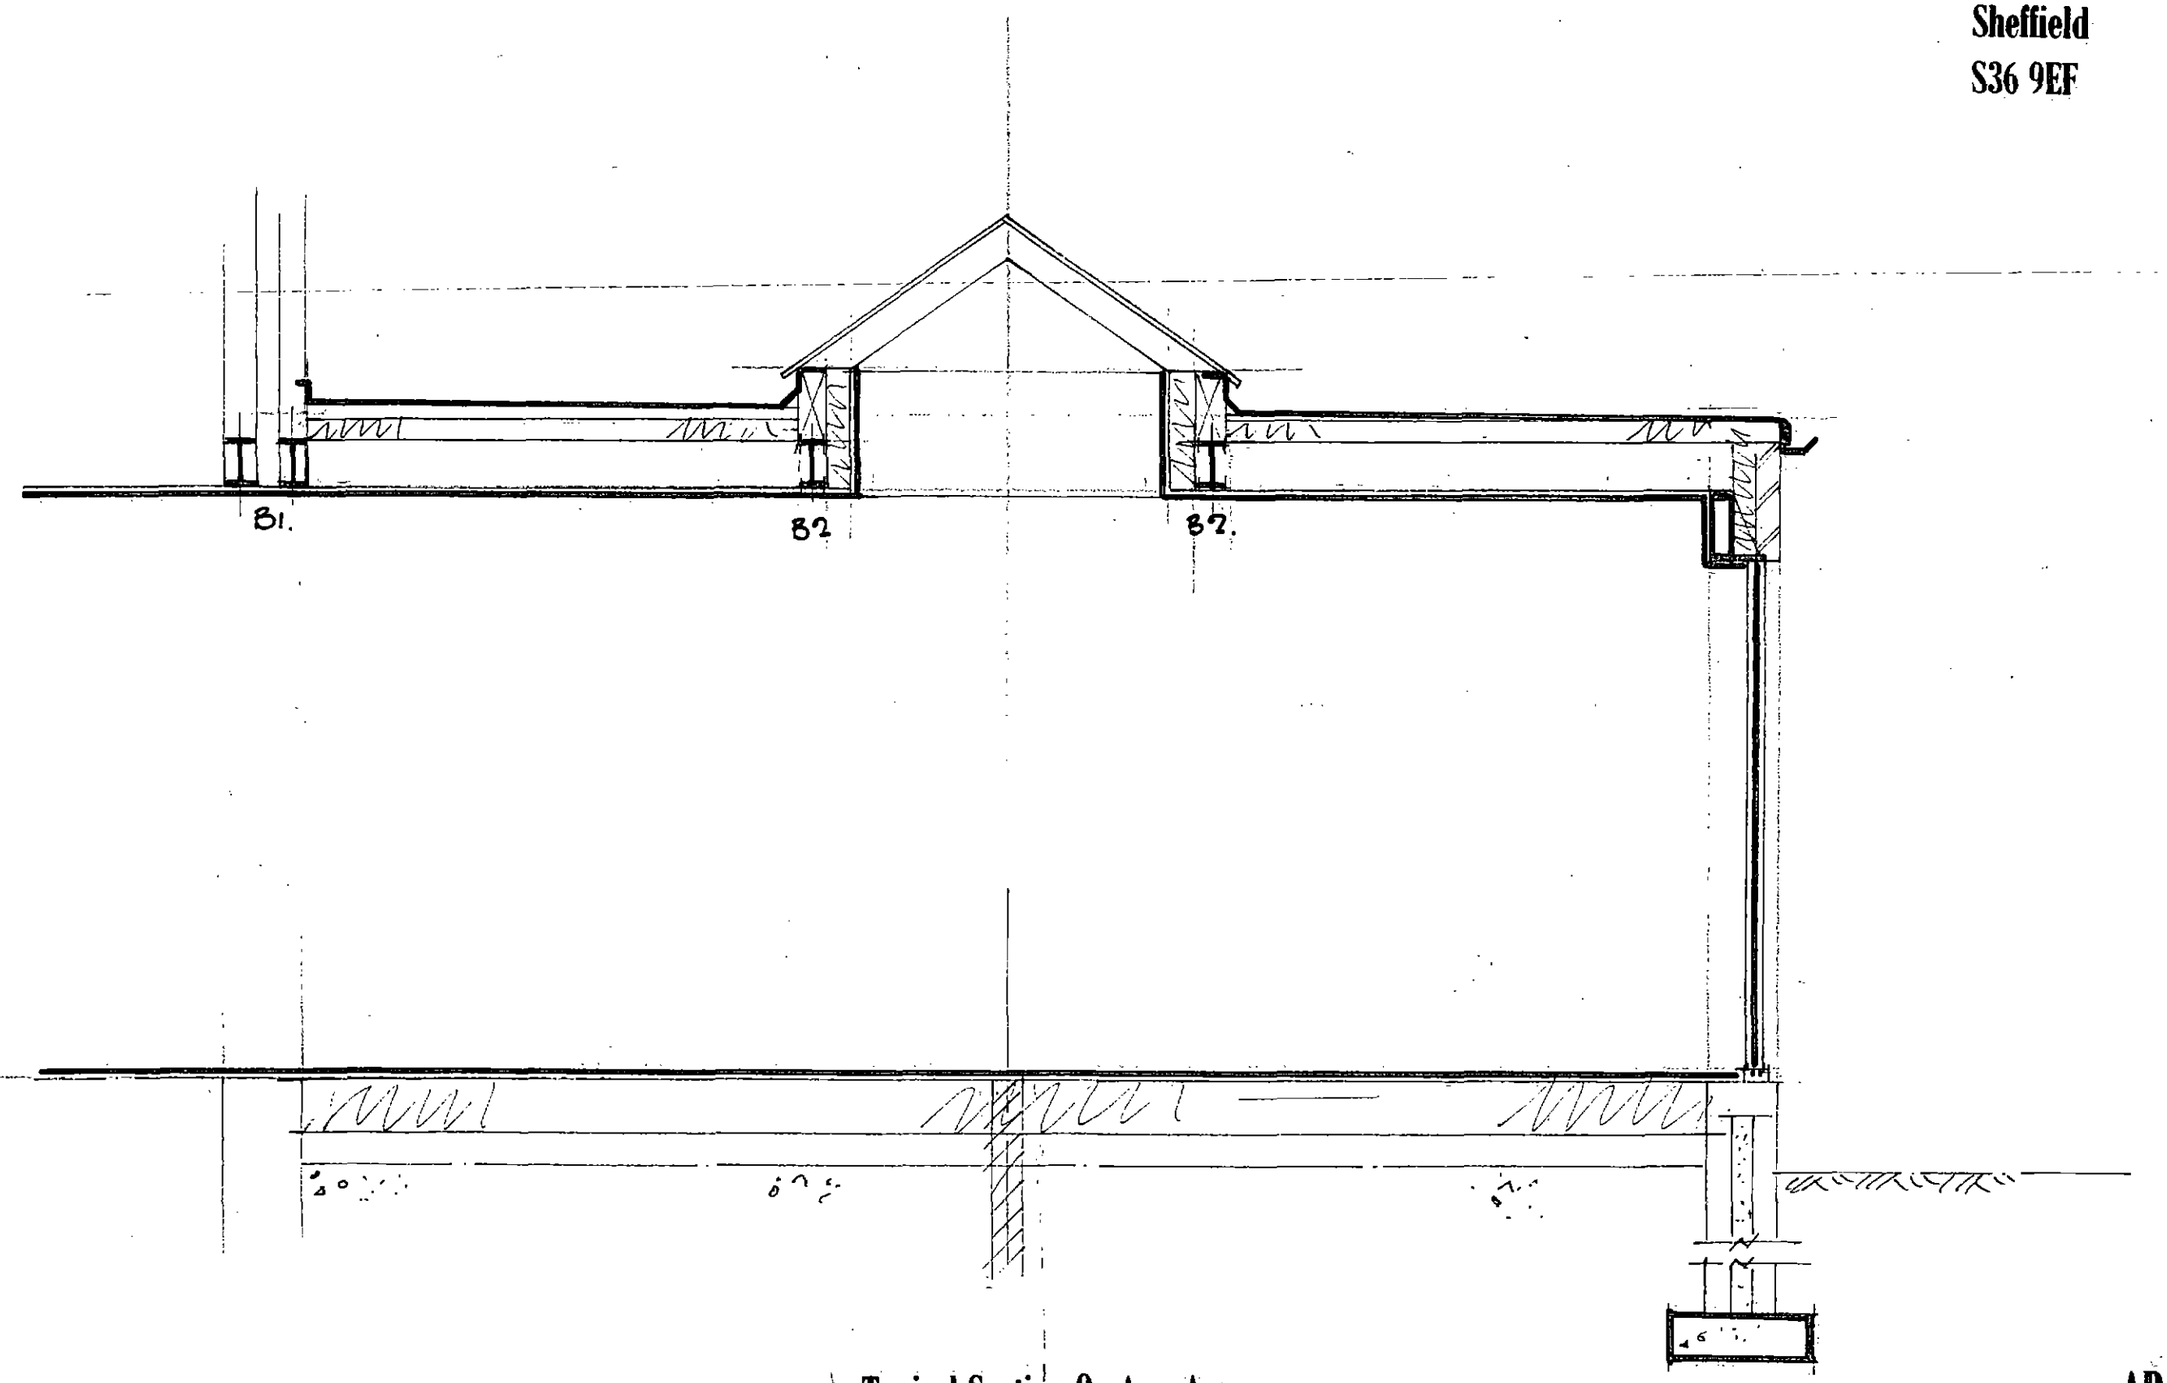

Typical Section On A - A

1:25.

AP / 05