


Plan Referred To:

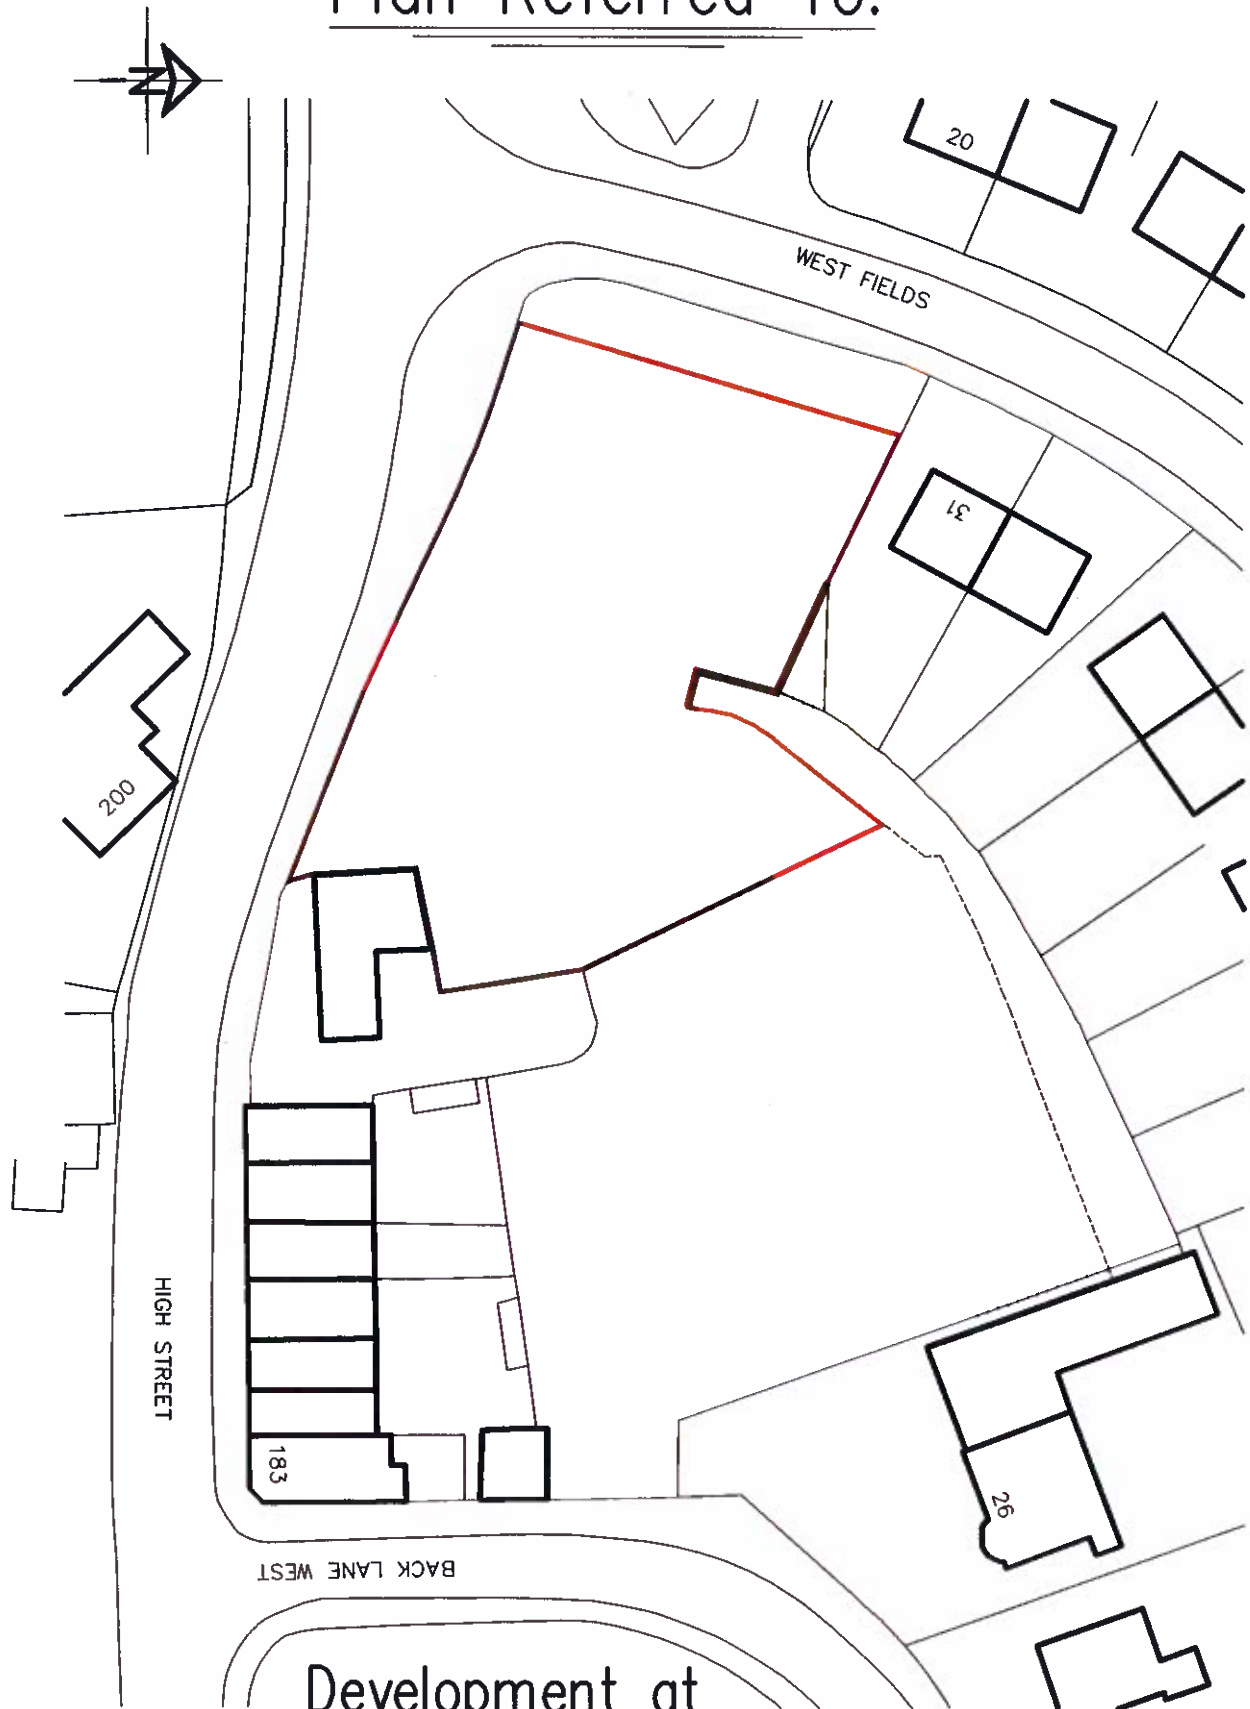

Development at
High Street
Royston, Barnsley

Scale 1:500 @ A4