

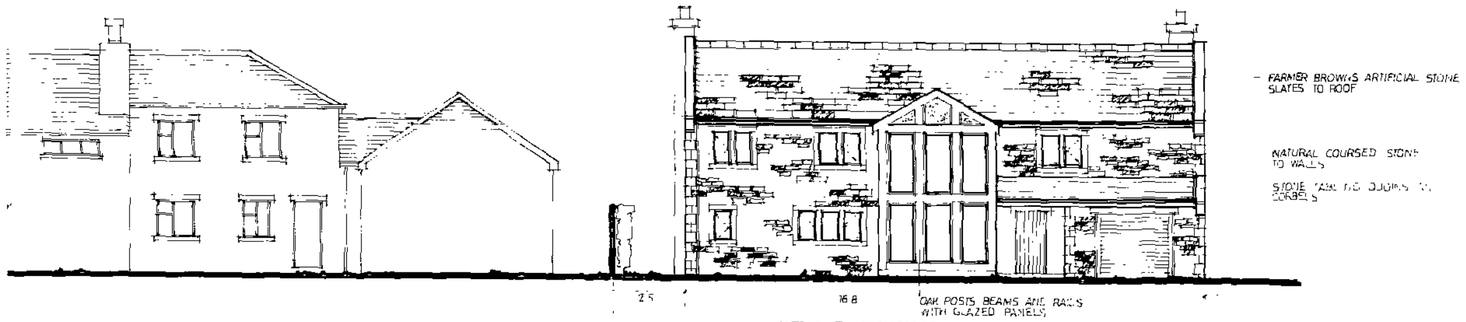



NEW FARMHOUSE
FRONT ELEVATION. NORTH.

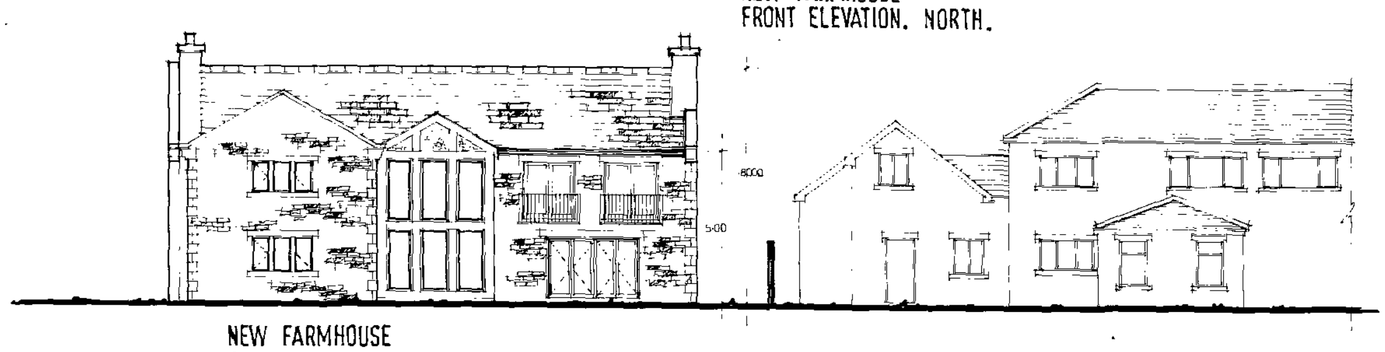


NEW FARMHOUSE
REAR ELEVATION. SOUTH.

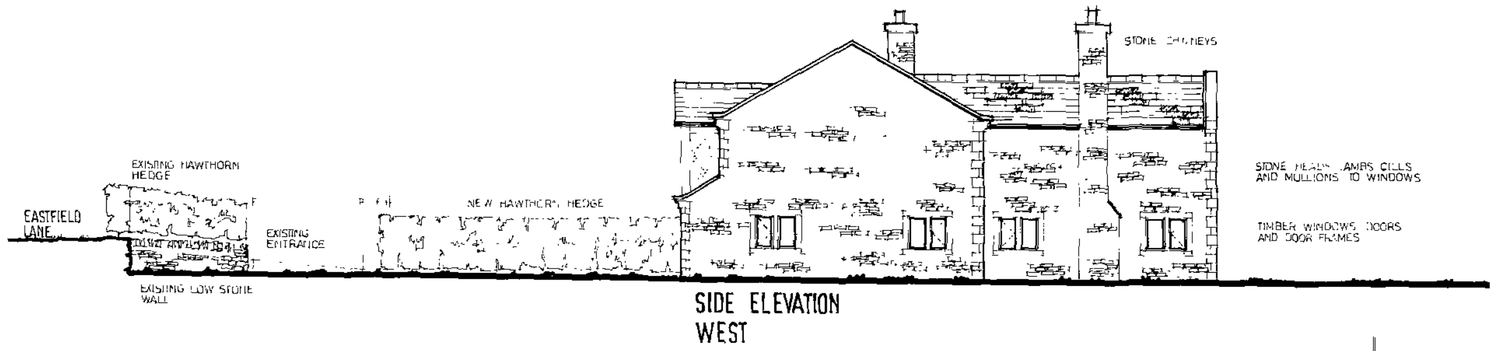

SIDE ELEVATION
WEST

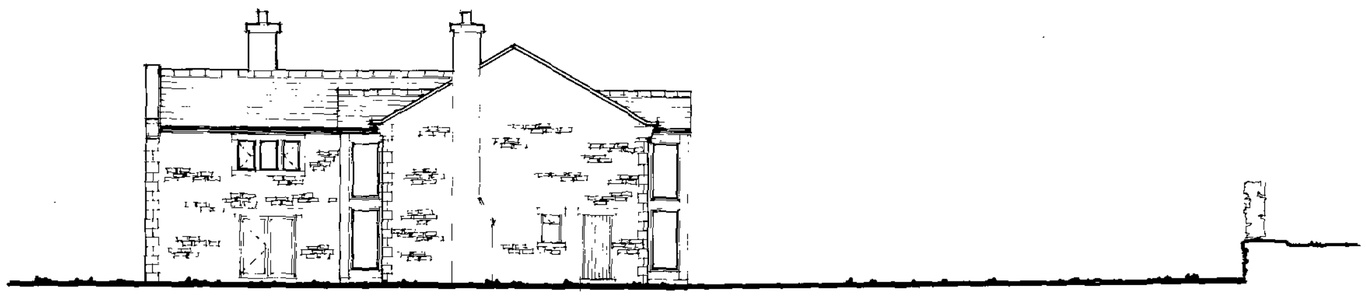


SIDE ELEVATION.
EAST

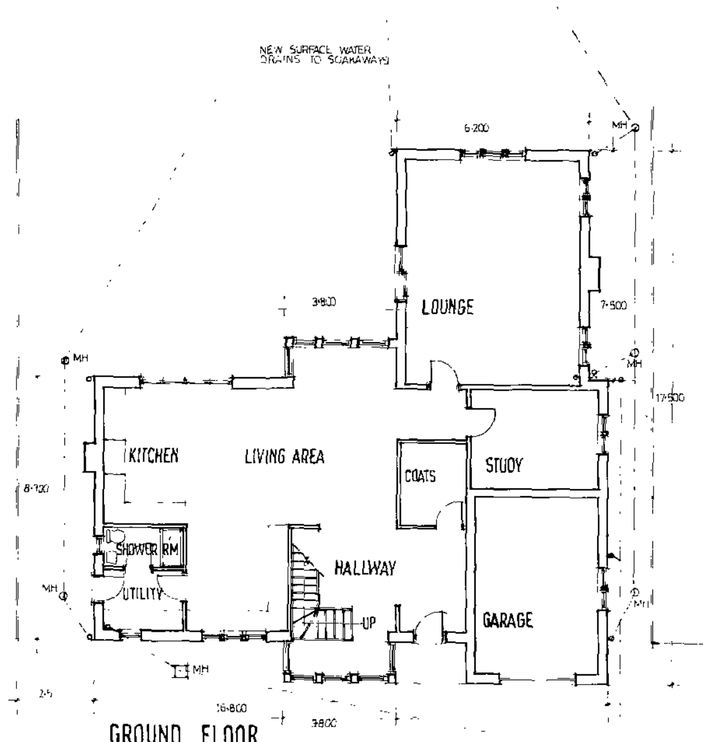

GROUND FLOOR

NEW FOUL DRAIN TO REAROFSTER

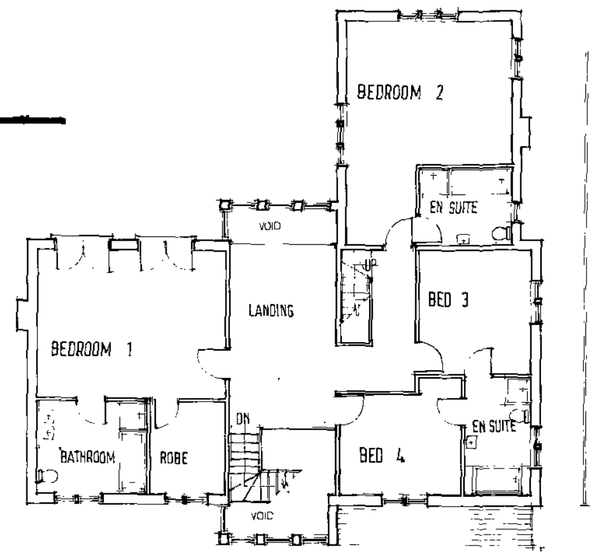


FIRST FLOOR

RECEIVED
03 AUG 2010
CORPORATE MAIL ROOM

PROPOSED NEW FARMHOUSE
HILL TOP FARM
EASTFIELD LANE
THURGOLAND.
SHEFFIELD
S 35 7AY

SCALE 1:100
DATE JULY 2010 — 2010·50·02
DRAWN HARRIS

Millé
Architectural planning, building & interiors
tel & fax
0114 2828429

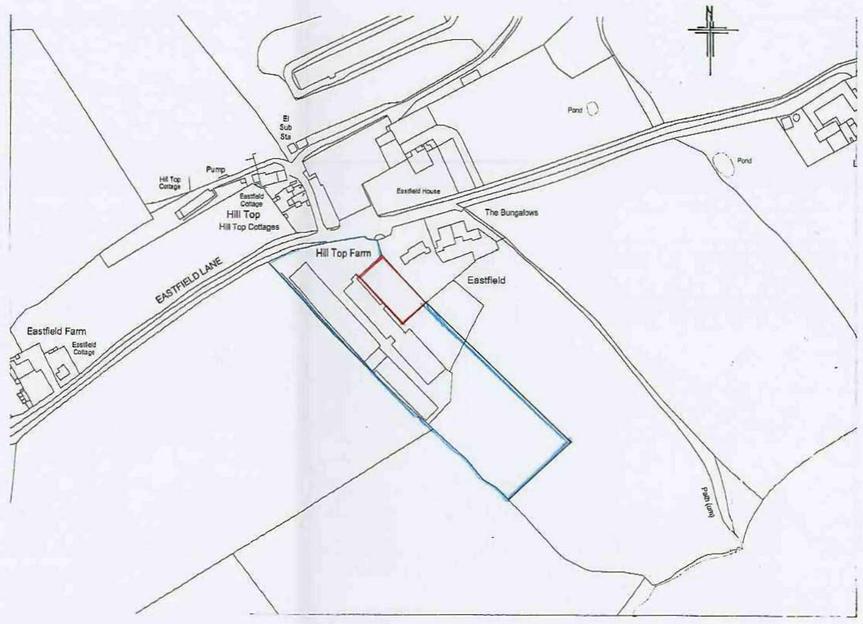

LOCATION PLAN 1:2000

EASTFIELD HOUSE

THE BUNGALOWS

HILL TOP FARMHOUSE

FOUR DWELLINGS
APPLICATION Nº 2007/2125

EXISTING ACCESS

19·00

POST AND RAIL FENCE AND HEDGE TO BOUNDARY.

DOTTED LINE SHOWS POSITION OF LARGE POULTRY SHED TO BE REMOVED.

NEW FARMHOUSE

REAR GARDEN

HILL TOP COTTAGES

EASTFIELD LANE

DOTTED LINE SHOWS POSITION OF EXISTING METAL FRAMED BARN TO BE REMOVED.

27·00

EXISTING LOW WALL AND HAWTHORN HEDGE

TURKEY REARING SHEDS

TURKEY REARING SHEDS

TURKEY REARING SHEDS

TURKEY REARING SHEDS.

PROPOSED NEW FARMHOUSE
HILL TOP FARM
EASTFIELD LANE
THURGOLAND
SHEFFIELD.
S 35 7AY.

RECEIVED
03 AUG 2010
CORPORATE MAIL ROOM

SCALE 1:200
DATE JULY 2010
DRAWN HARRIS

2010·50·01

Millé design

csd R. Harris F.C.S.D.
M. E. Harris B.A.hons
design & construction

Architectural planning,
building & interiors
tel: & fax:
0114 2886929