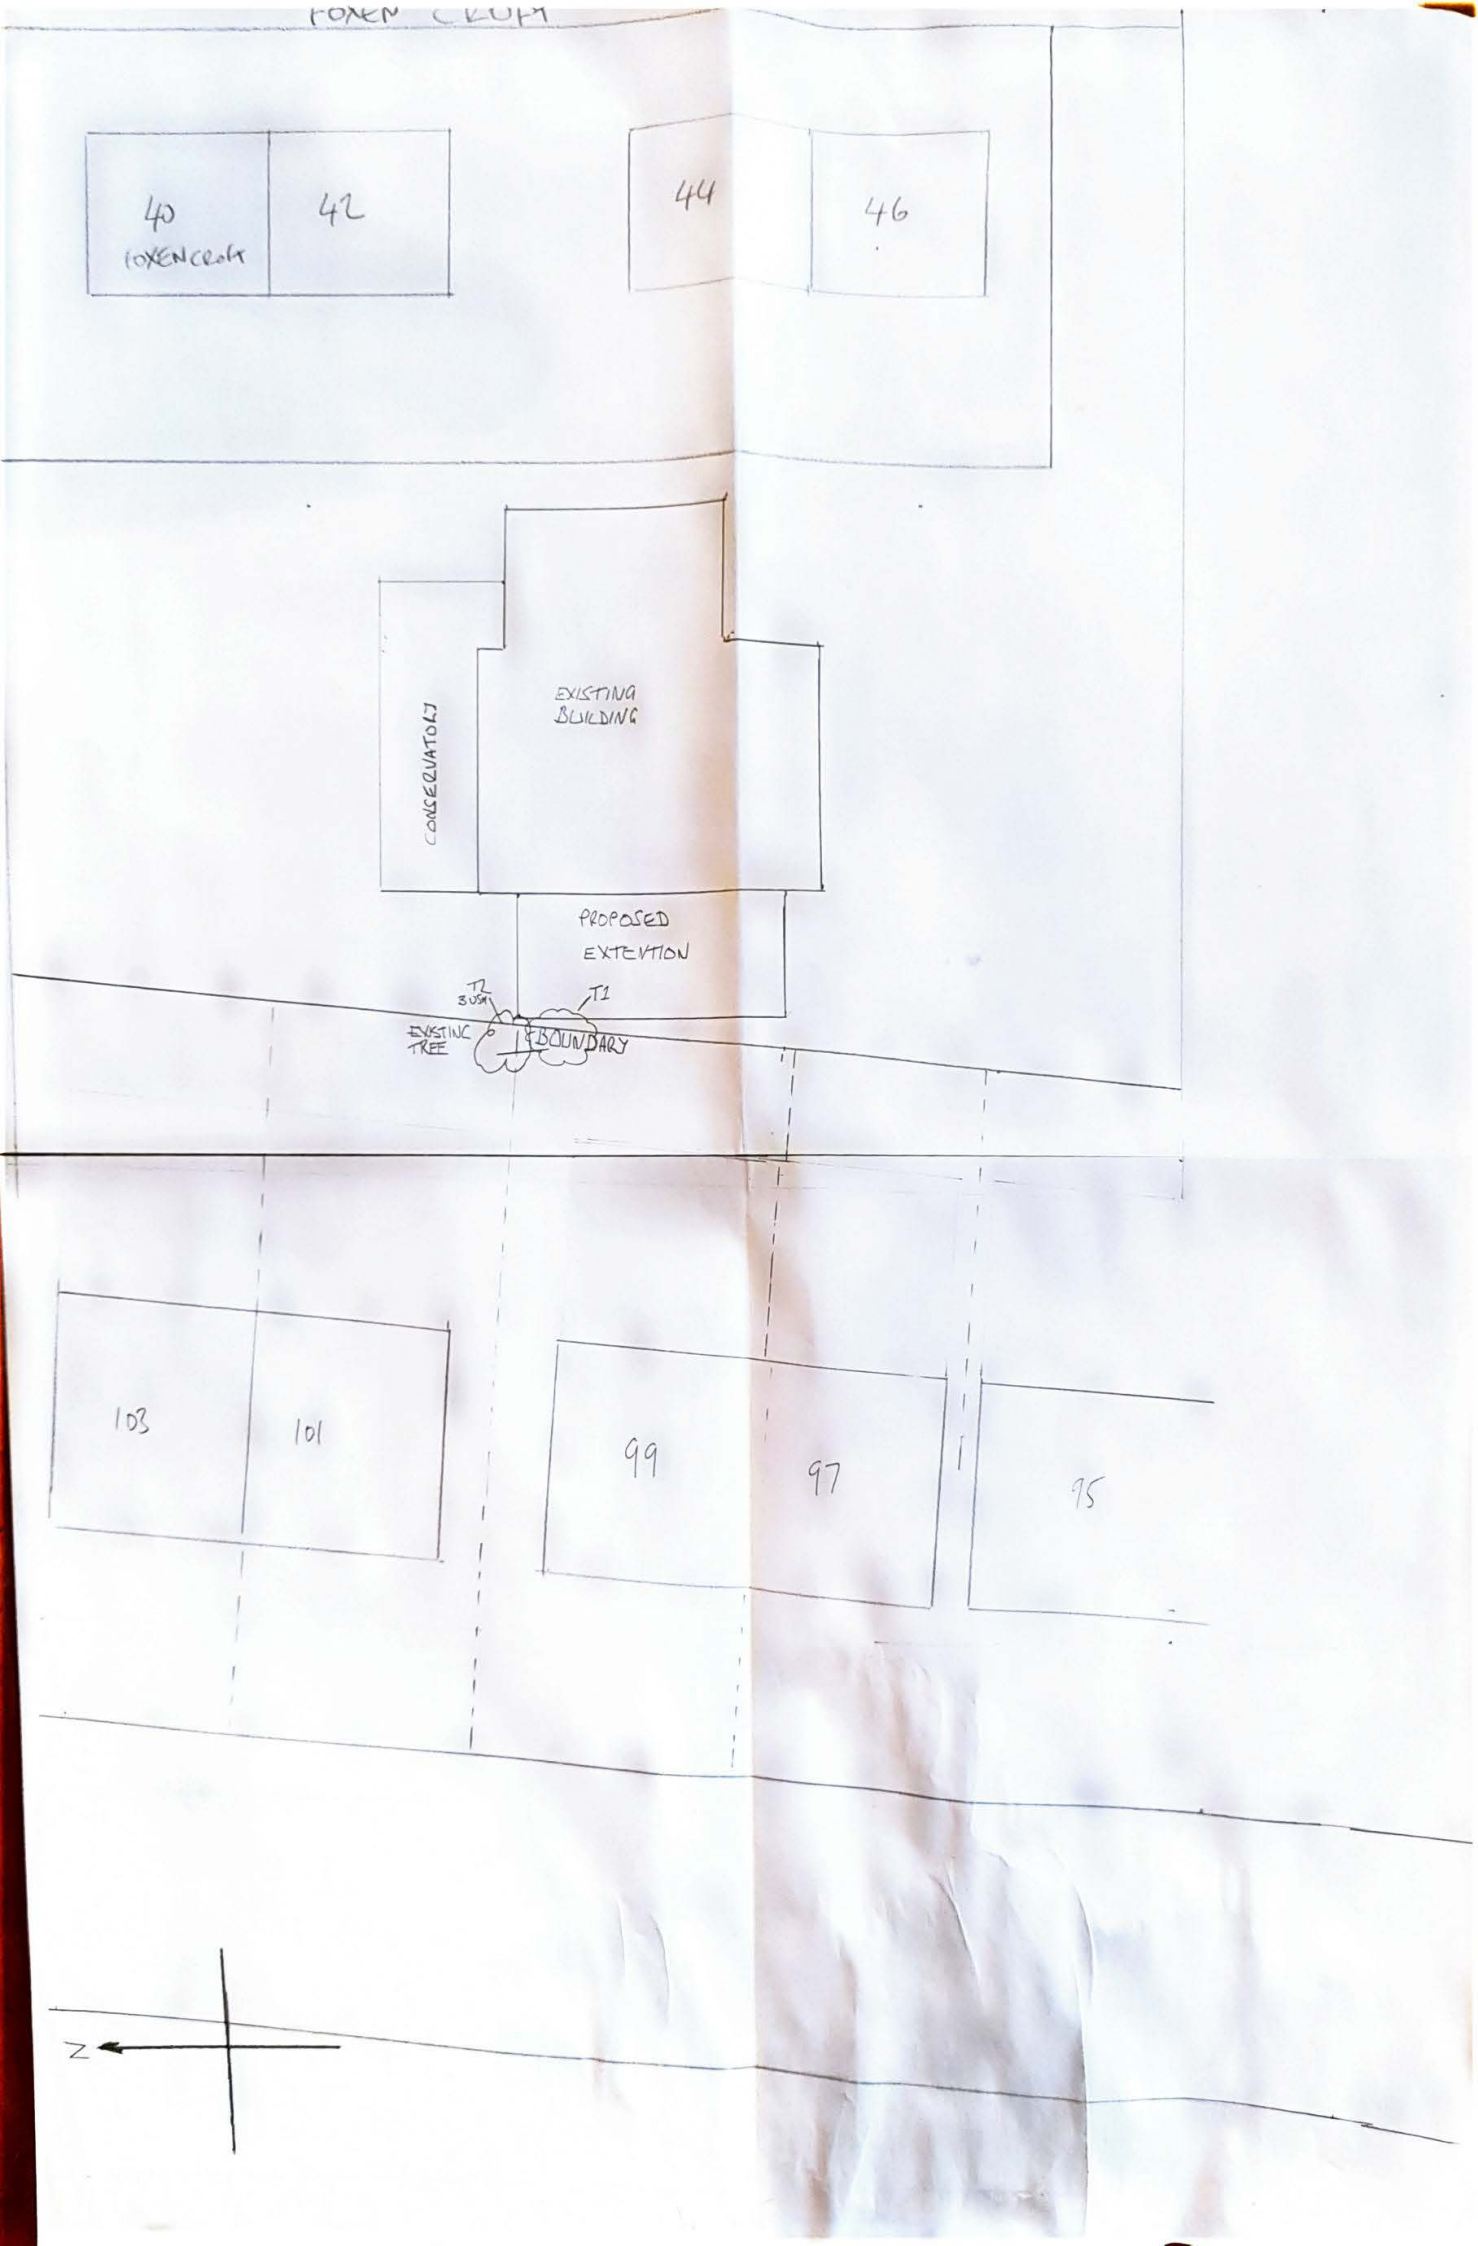
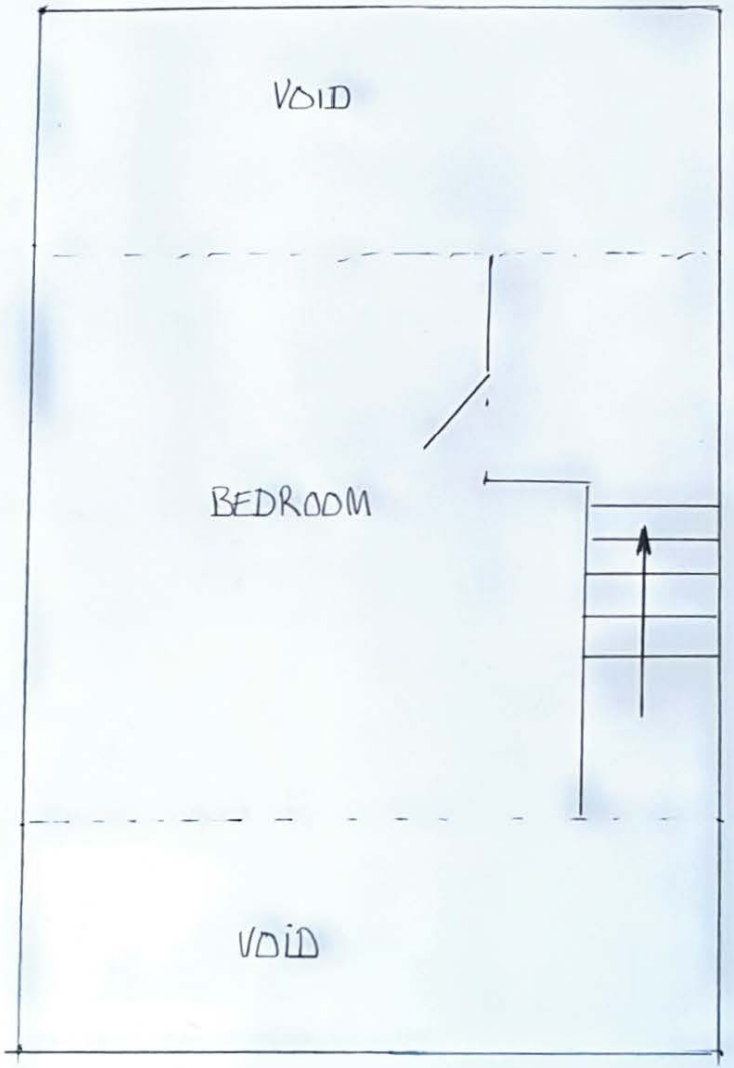

FOXEN CRUFT
40
FOXENcroft
42
44
46
CONSERVATORY
EXISTING BUILDING
PROPOSED EXTENTION
T2
3.05M
T1
EXISTING TREE
BOUNDARY
103
101
99
97
95
N



2nd FLOOR