



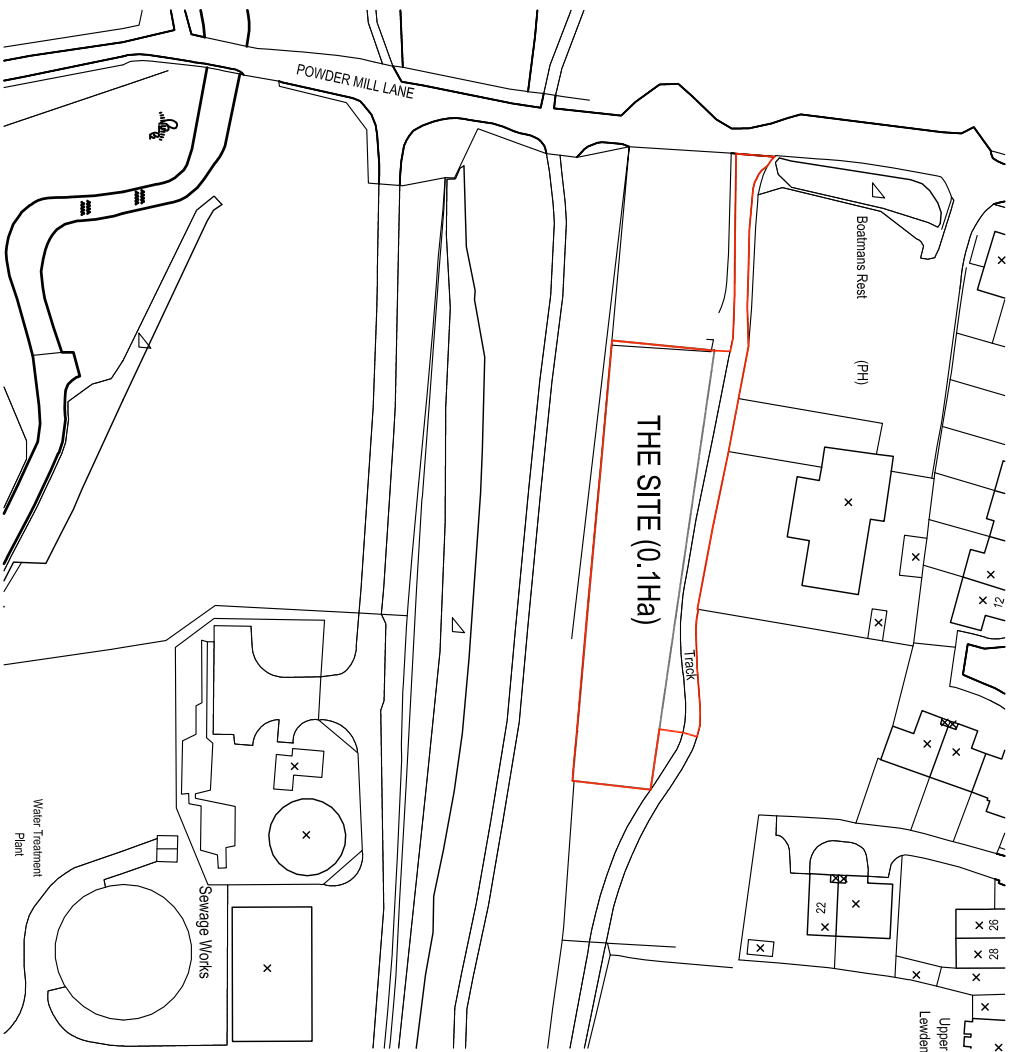

© Crown Copyright 2008. All rights reserved. Licence number 100020449

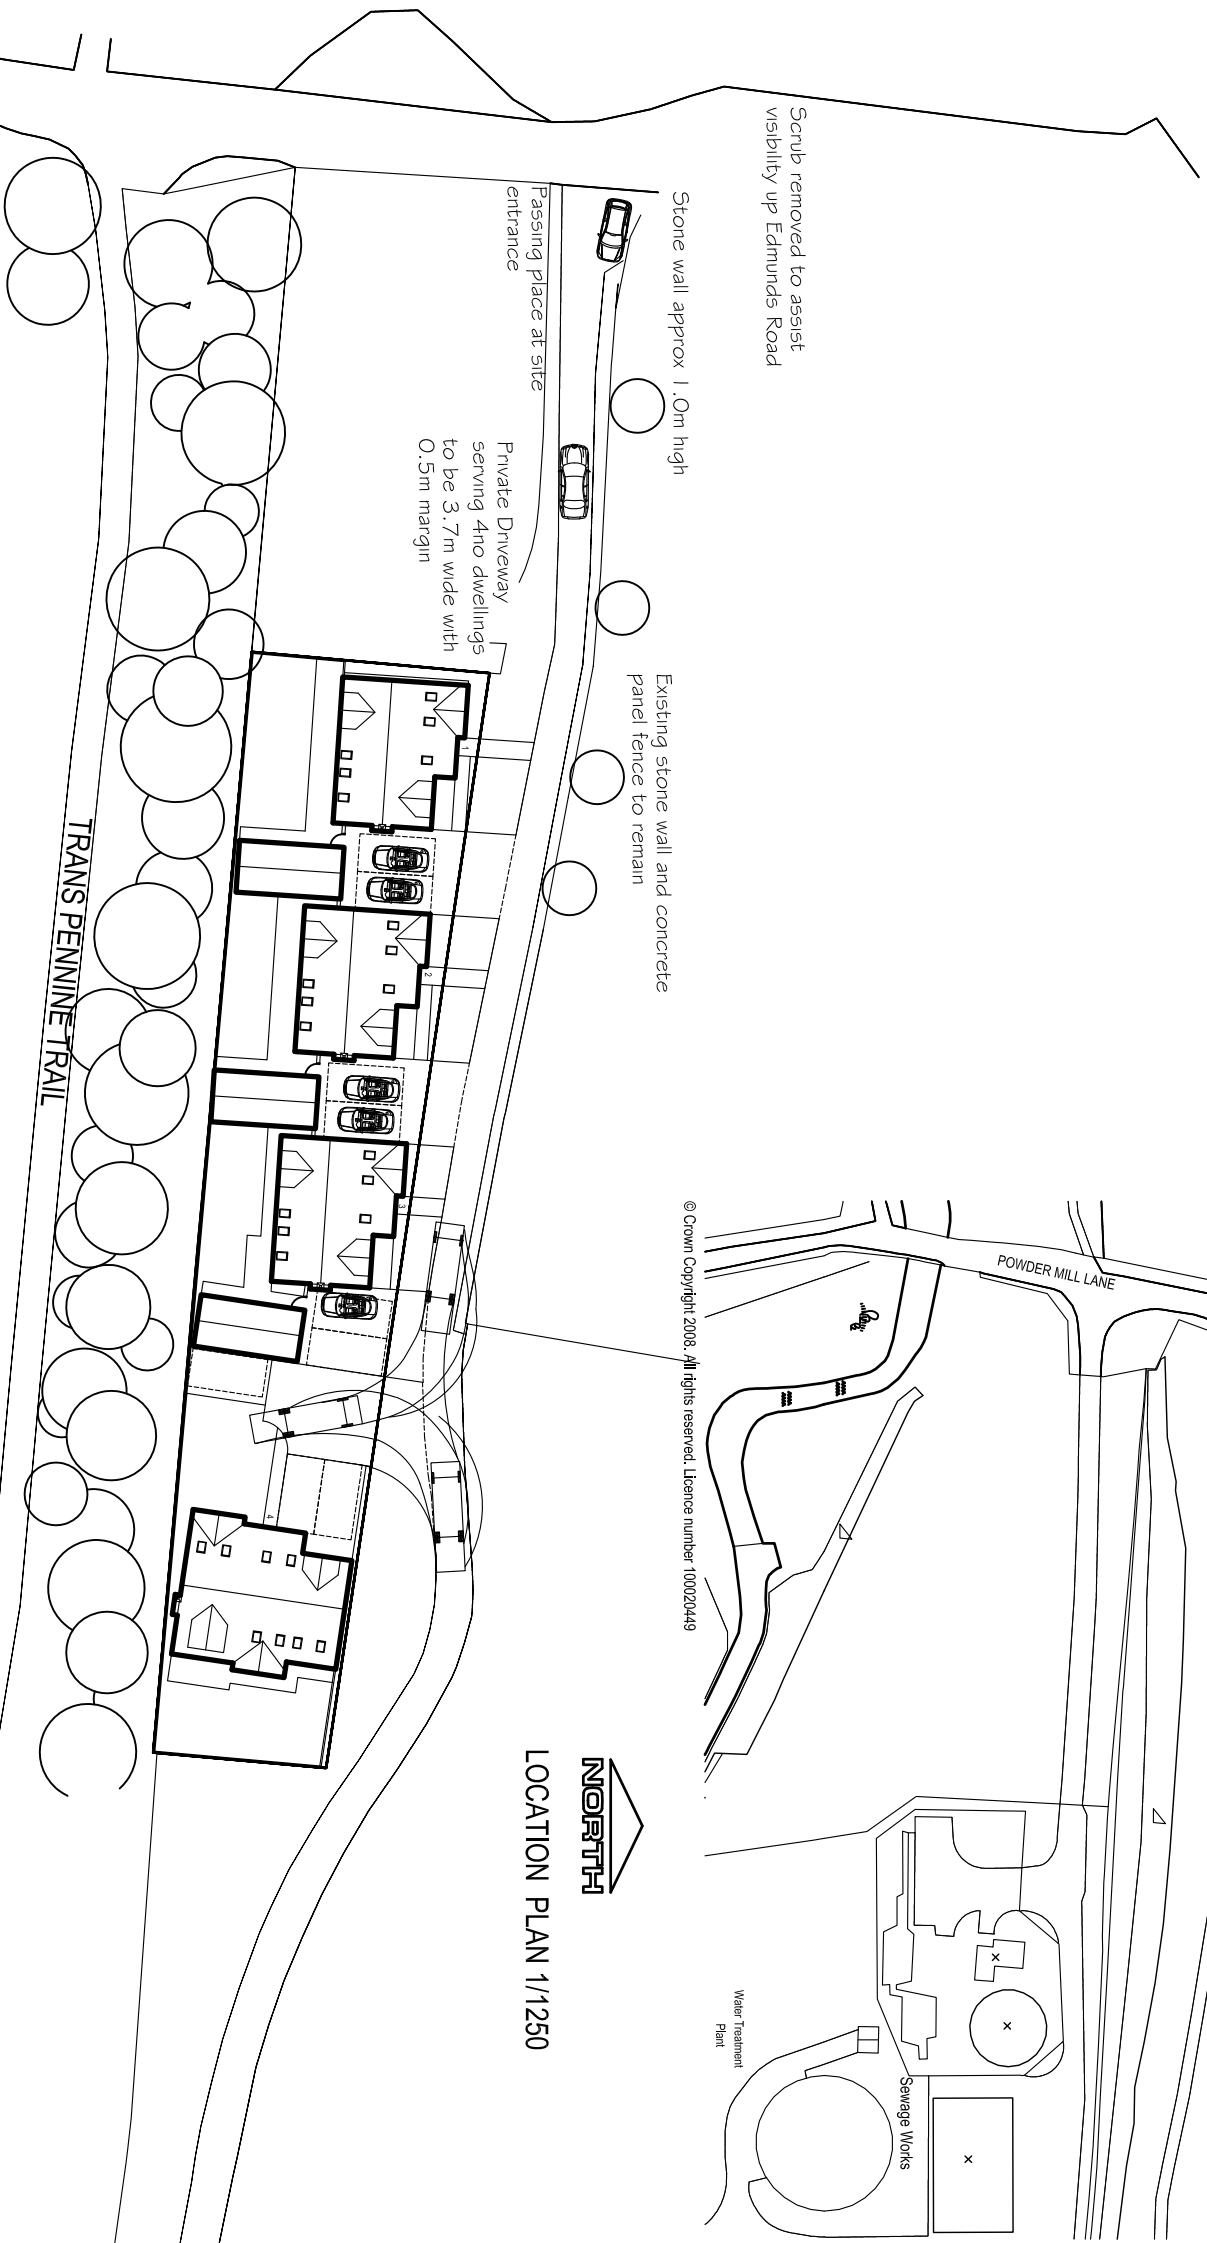

Client
Martin Benson and Maria Frith

Project
RESIDENTIAL DEVELOPMENT
EDMUNDS ROAD
BARN斯LEY

Drawing
LOCATION AND BLOCK PLANS

windle cook architects



927 Chesterfield Road, Sheffield S8 0SS

tel. 0114 235 9910
fax. 0114 235 9861

Drawn by	Date	Scale
MC	APRIL 2015	1/500, 1/250
Checked by	Drawing No.	Rev.
	15-185-C01	