

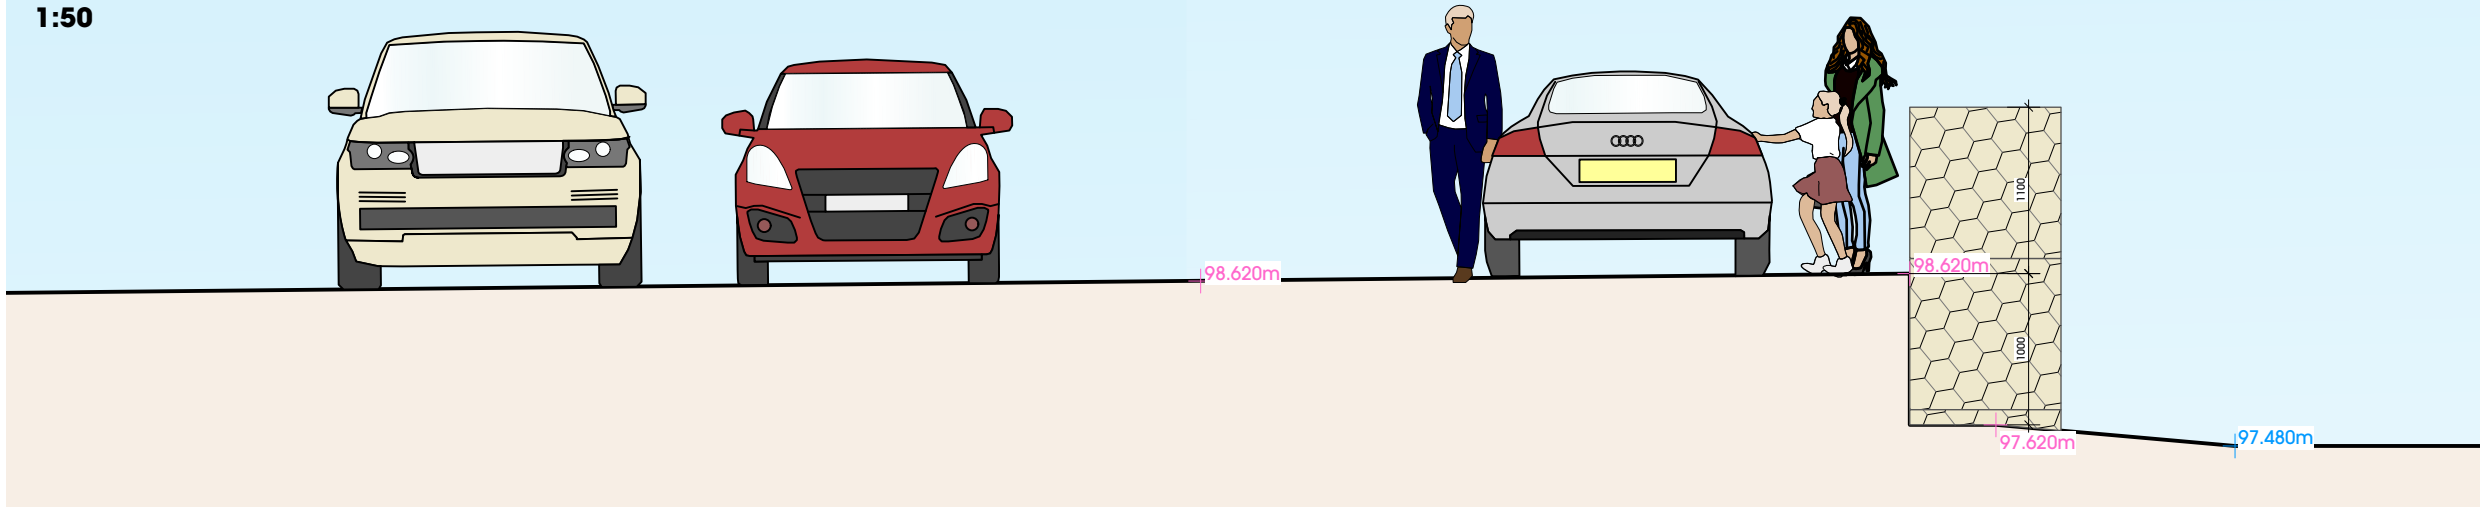


SECTION CC
1:50

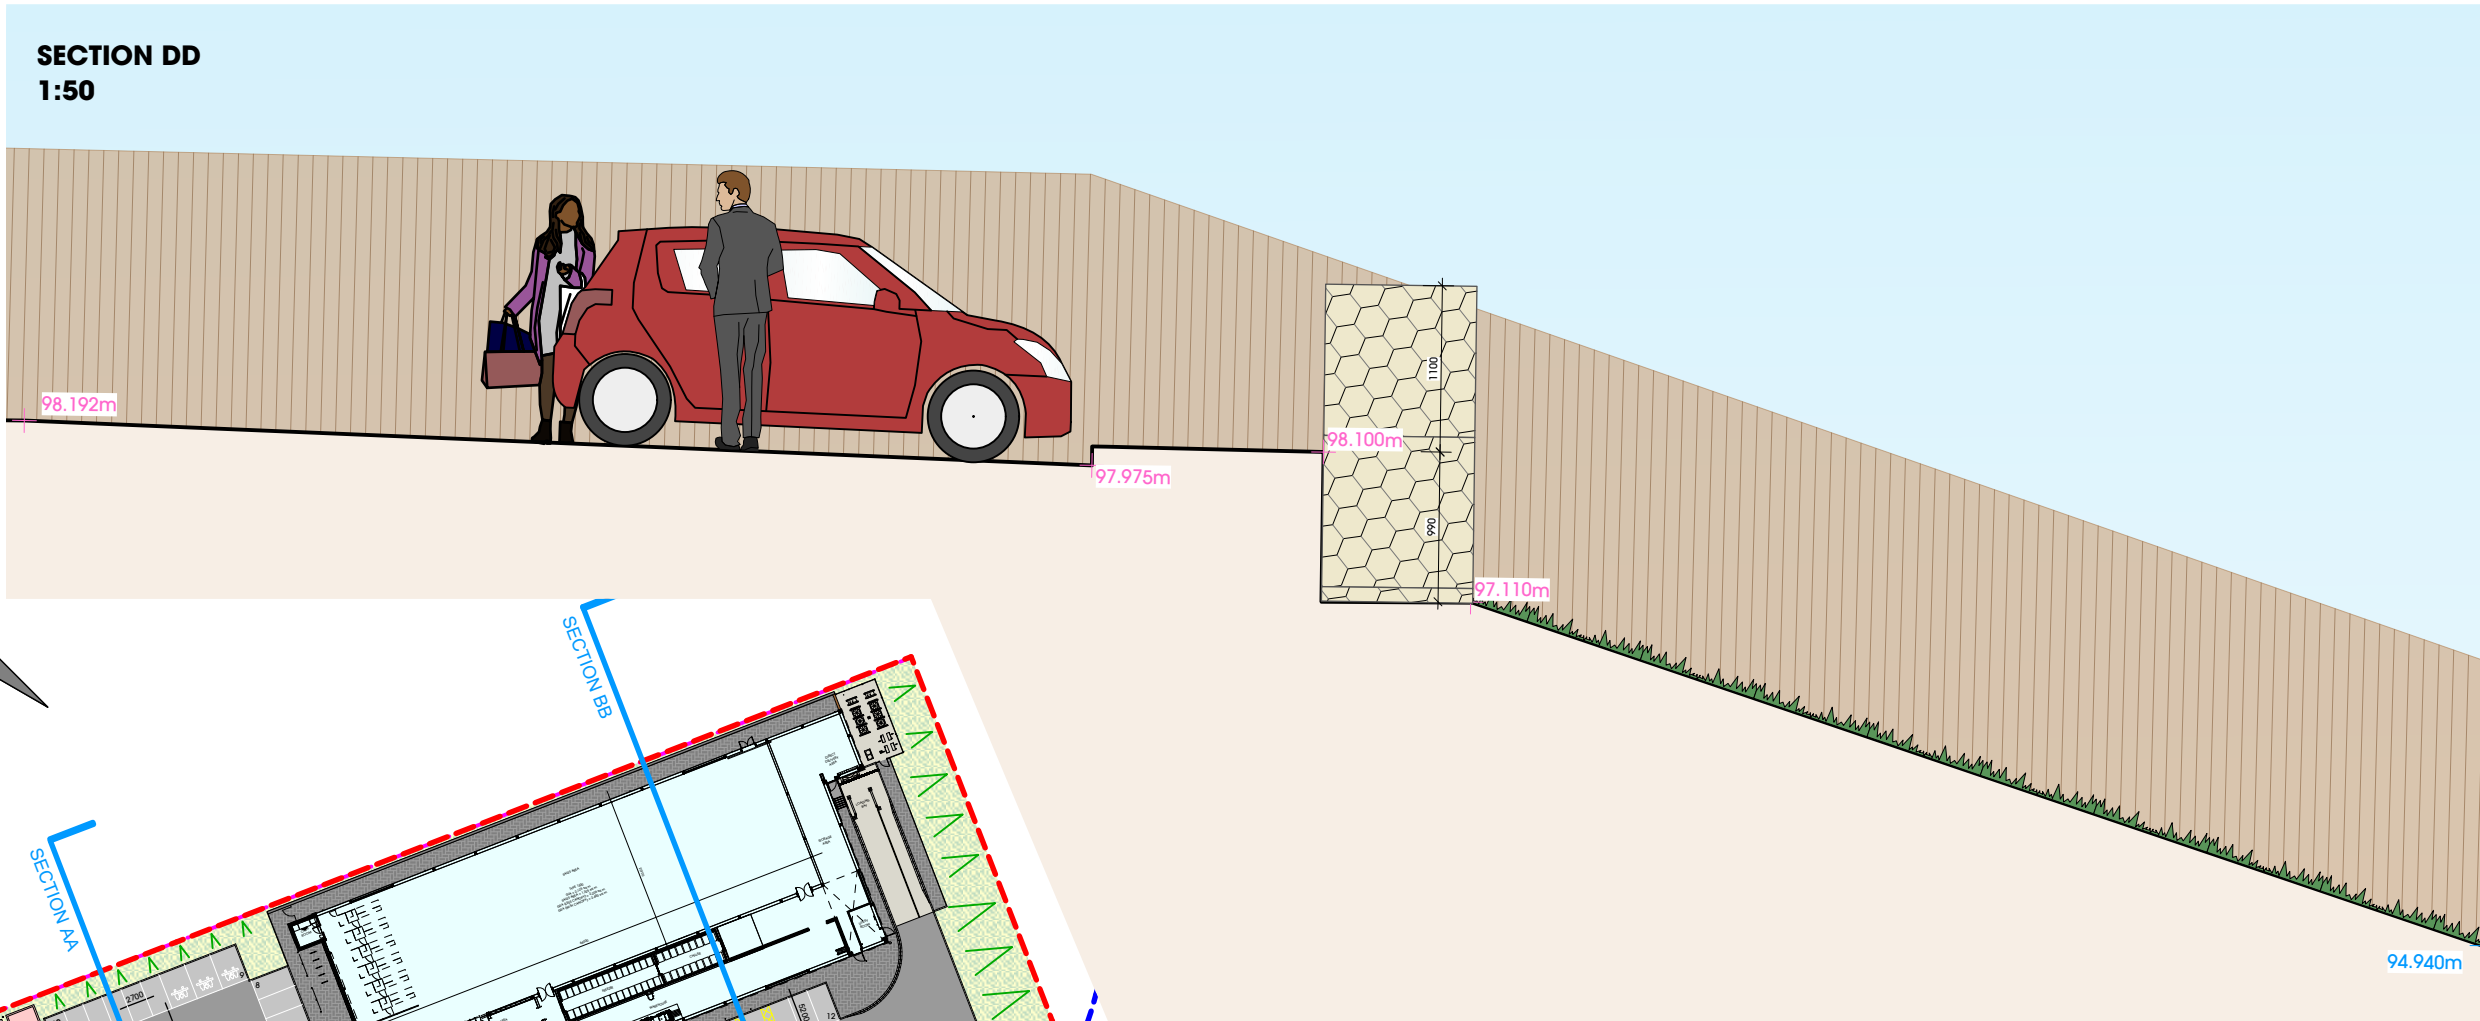

SECTION DD
1:50

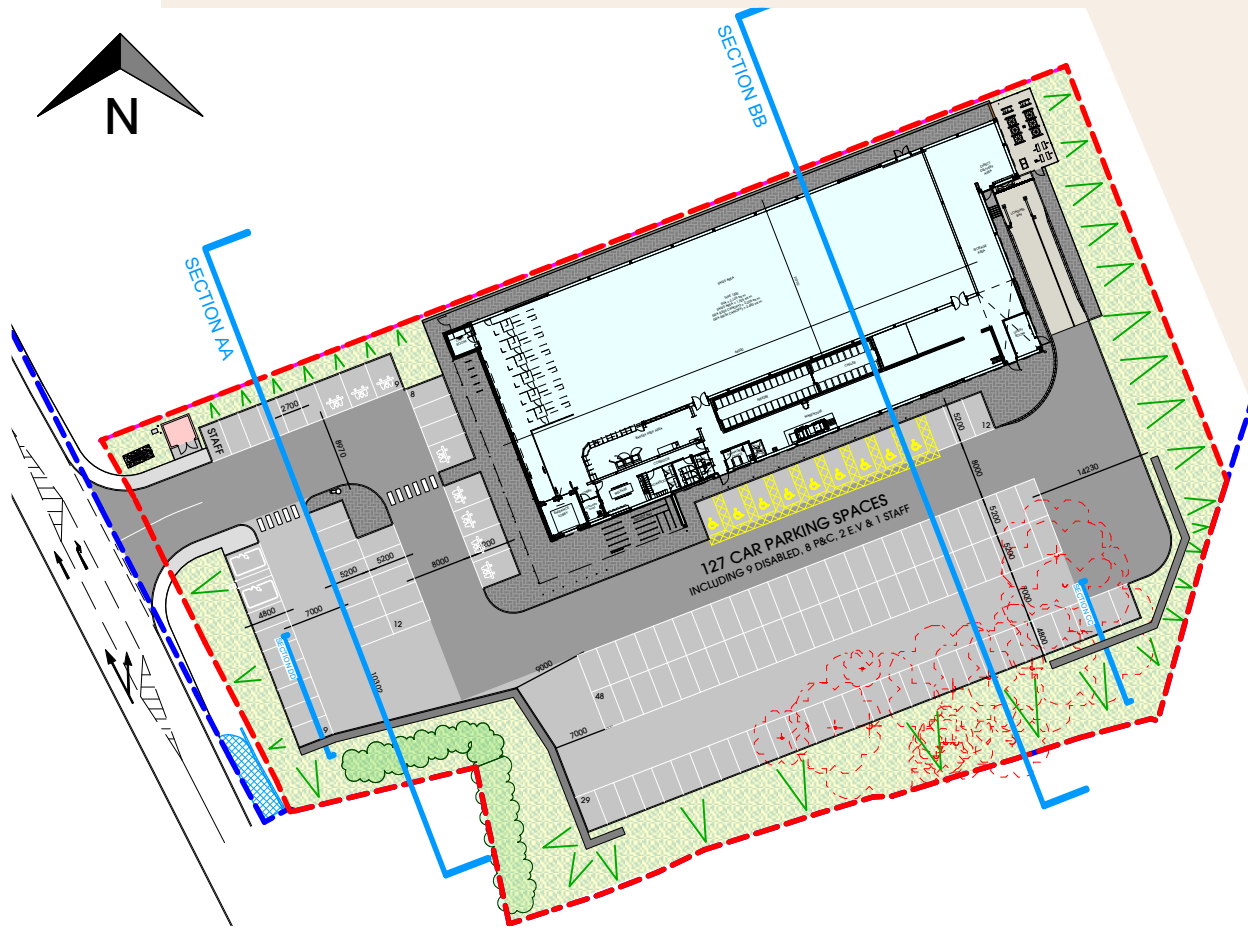

Key:

- + Existing Levels
- + Proposed Levels

Rev.	Date	Description	Drawn

htcarchitects

York Place Studio
8 Britannia Street
Leeds
LS1 2DZ
t: (0113) 244 3457
w: www.htcarchitects.co.uk
e: admin@htcarchitects.co.uk

client
Lidl UK GmbH



project
**New Store
Wakefield Road
Mapplewell**

drawing title
**Proposed Sections through
retaining walls**

date **June 2018**
status **Planning**
scale **1:50/1:000 @ A3**
drawn **AB** checked **MH**
job no. **1744** dwg no. **P602** rev. **-**