
Ordnance Survey®
Superplan Data®



© Crown Copyright 2005
Reproduction in whole or in part is prohibited
without the prior permission of Ordnance Survey.

© Crown Copyright. All rights reserved. Licence Number WL6445

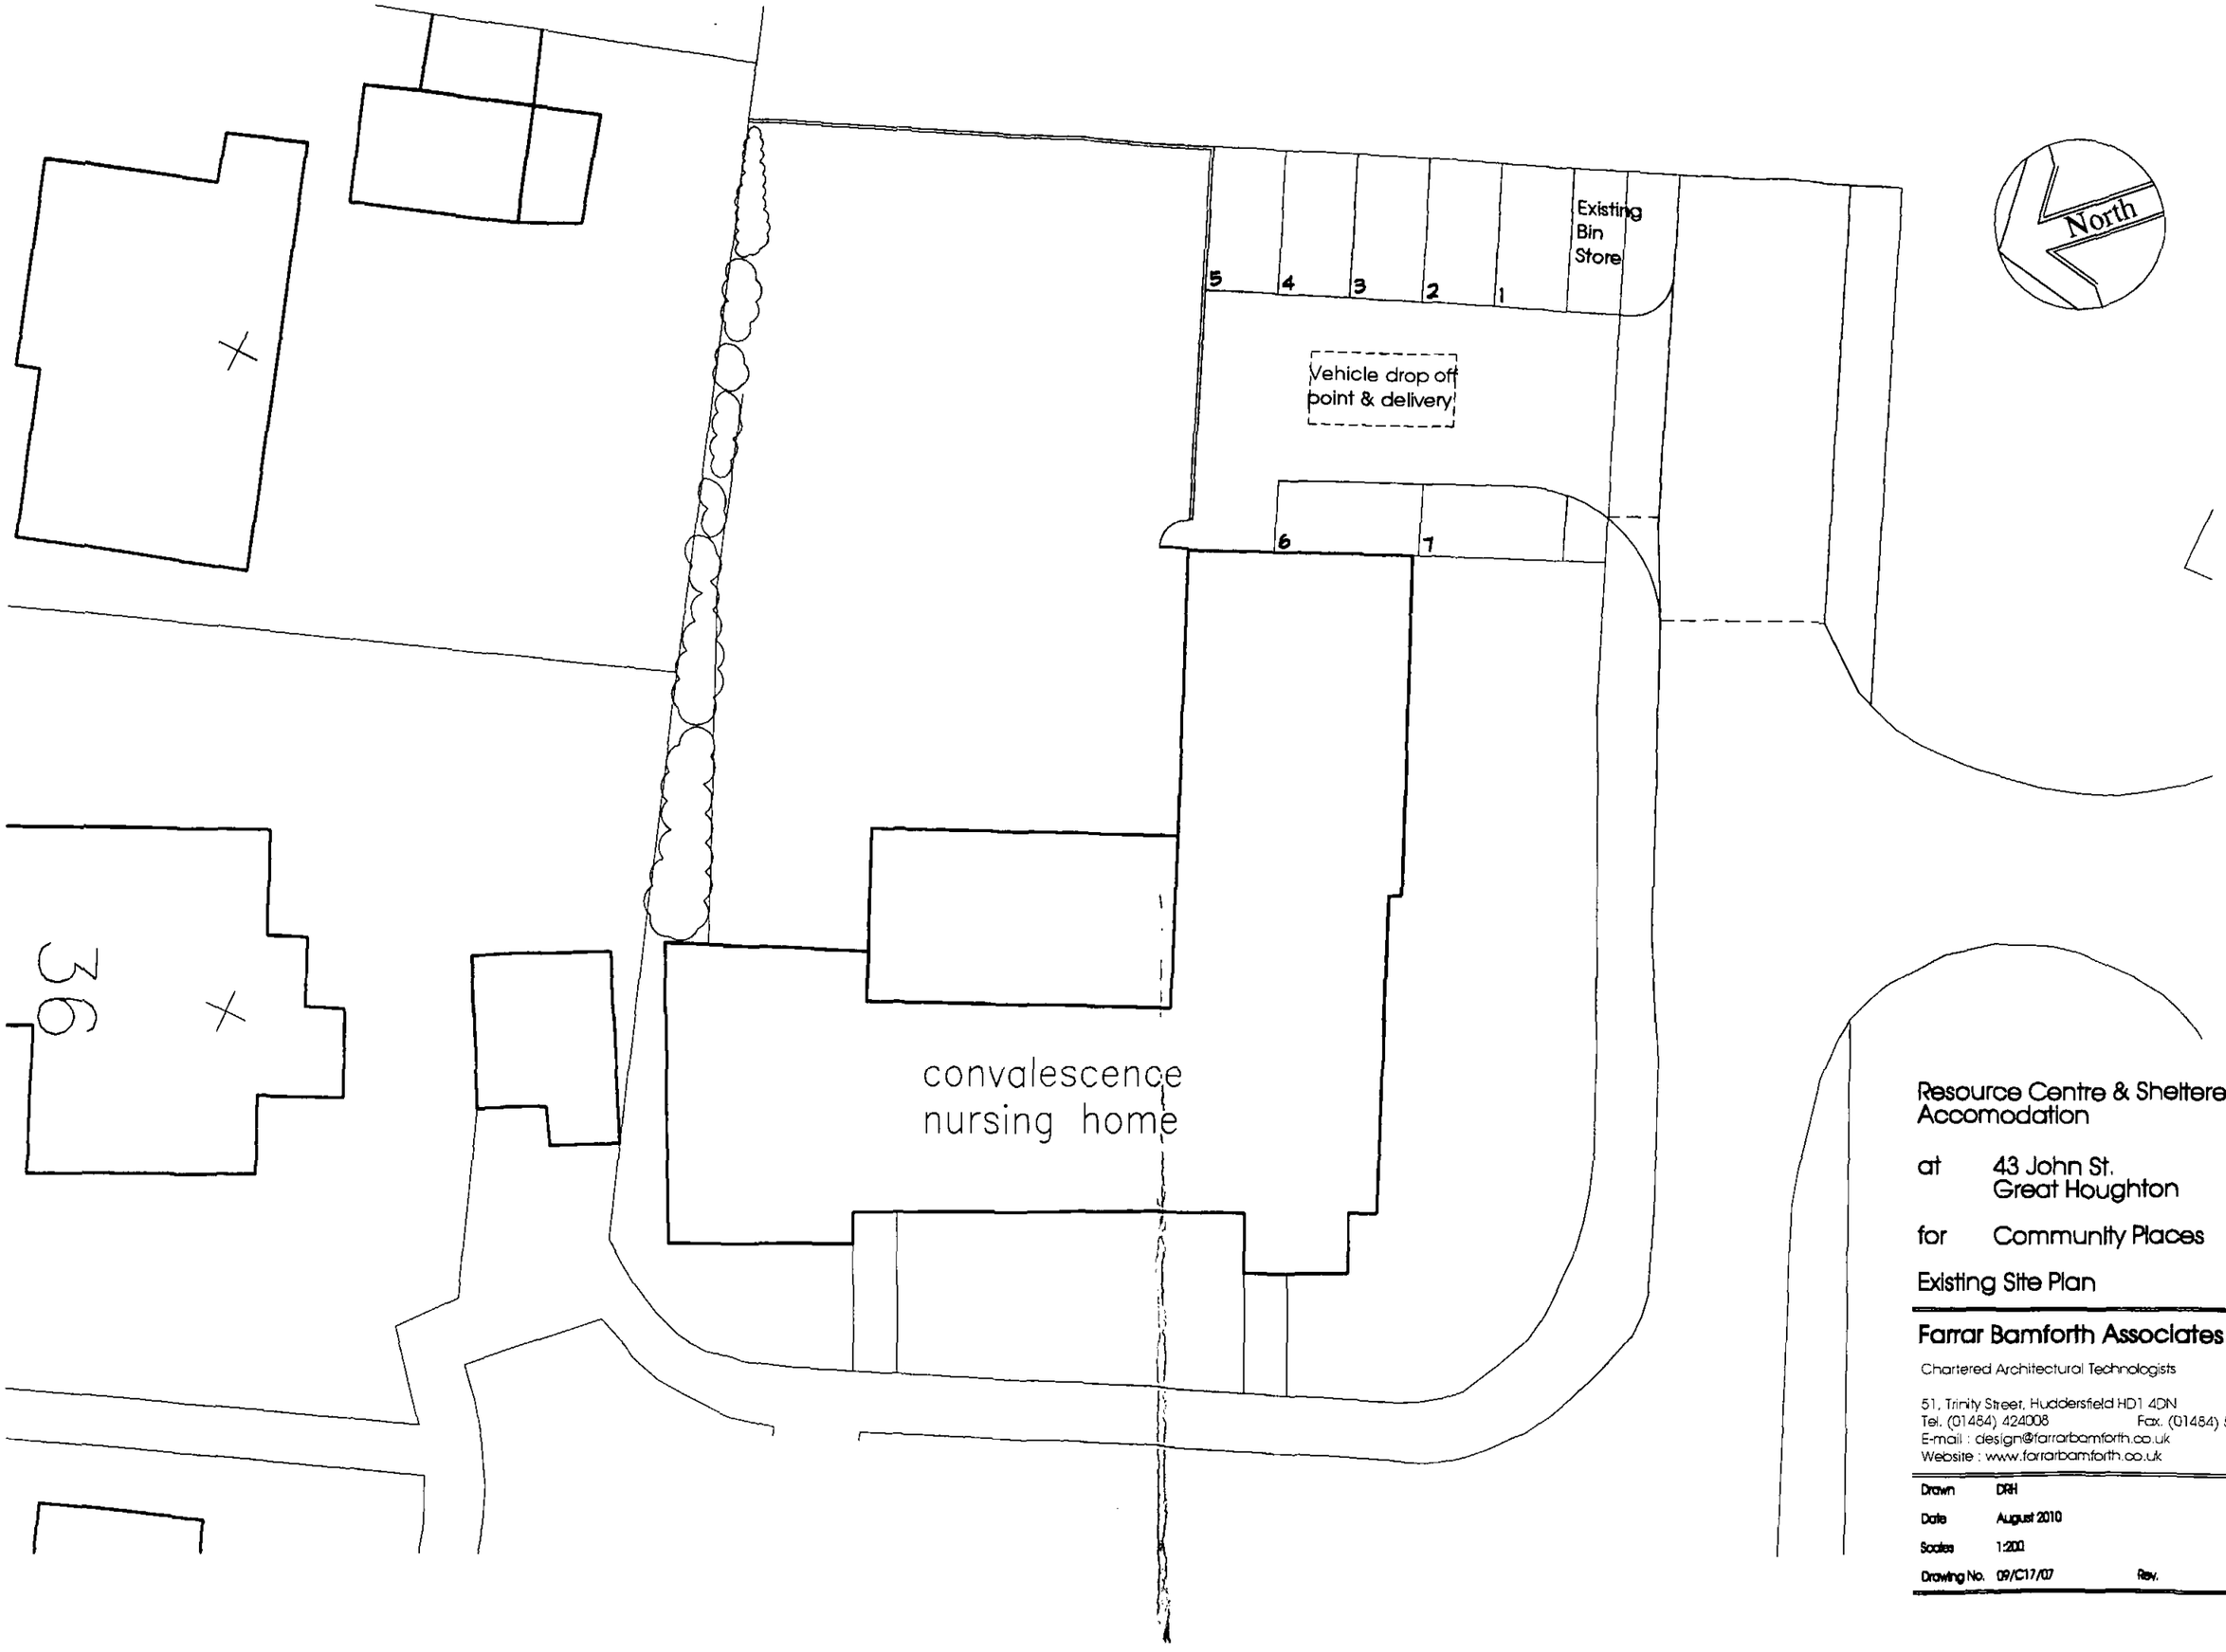

Resource Centre & Sheltered Accomodation

at 43 John St.
Great Houghton

for Community Places

Existing Site Plan

Farrar Bamforth Associates Ltd


Chartered Architectural Technologists

51, Trinity Street, Huddersfield HD1 4DN
Tel. (01484) 424008 Fax. (01484) 512305
E-mail : design@farrarbamforth.co.uk
Website : www.farrarbamforth.co.uk


Drawn	DRH
Date	August 2010
Scales	1:200
Drawing No.	09/C17/07 Rev.




Front Elevation

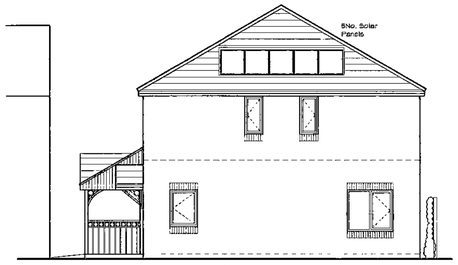


Side Elevation

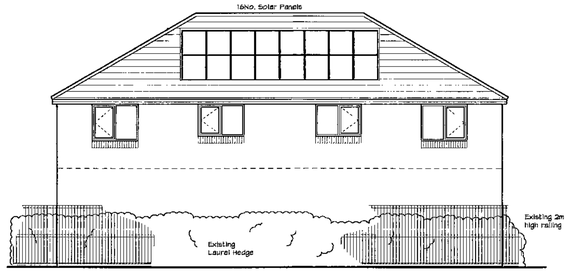


Rear Elevation

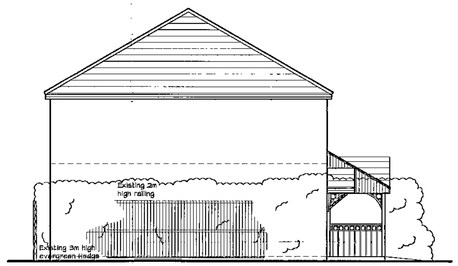


Side Elevation

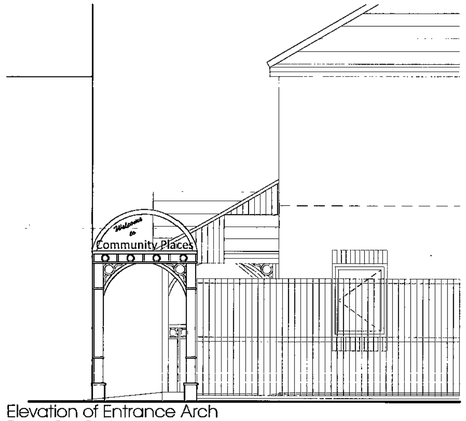

Elevation of Entrance Arch
From Car Park

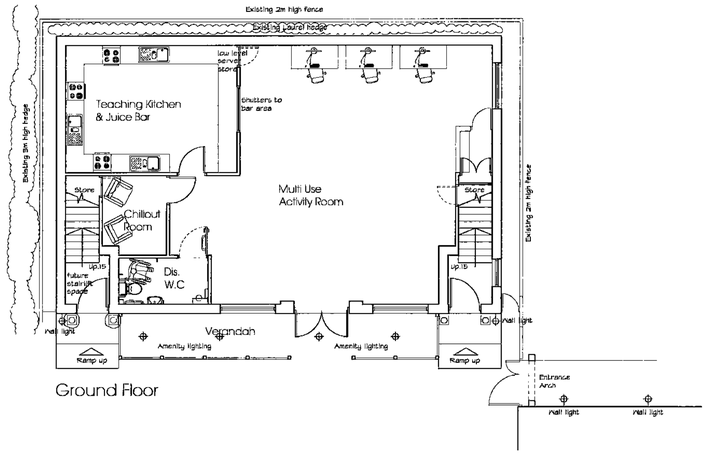

Ground Floor

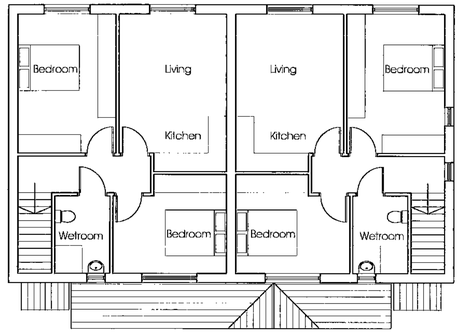

First Floor

Materials

Walls
Buff brick with brown brick details

Roof
Dark grey concrete interlocking roof tiles

Solar Panels
31 No. PV panels producing 4kW

Post & Railings
Black painted galvanised steel

Resource Centre & Sheltered Accomodation

at 43 John St.
Great Houghton

for Community Places

Proposed Plan

Farrar Bamforth Associates Ltd.

Chartered Architectural Technologists

51, Trinity Street, Huddersfield HD1 4DN.
Tel. (01484) 424008 Fax. (01484) 512305
E-mail : design@farrarbamforth.co.uk
Website : www.farrarbamforth.co.uk

Drawn	DRH
Date	October 2009
Scales	1:100
Drawing No	09/C17/05 Rev