


BLOCK PLAN
SCALE 1:500

5 0 10M 20 30 40 50

SCALE BAR 1:500

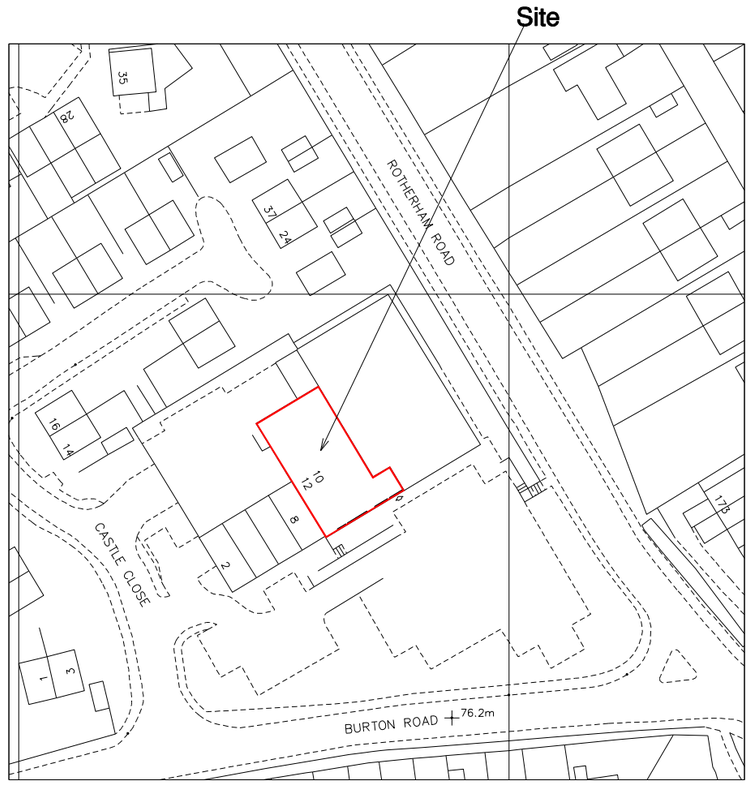

SITE LOCATION PLAN
SCALE 1:1250

5 0 10M 20 30 40 50 60 70 80 90 100

SCALE BAR 1:1250

Customer Entrance/Exit through shopfront 1

Indicates 4no new shopfronts

NORTH

Second Avenue
Deeside Industrial Park
Deeside
Flintshire
CH5 2NW

Tel: (0)1244 830100
Fax: (0)1244 814531

DWG NO. ICE068-MONK BRETTON-2621-SP01		SHEET NO.	REV.
PROJECT MONK BRETTON		STORE NO.	
ADDRESS 10-12 CASTLE CLOSE, MONK BRETTON S71 2QR			
TITLE BLOCK & SITE LOCATION PLAN			
DATE 10.05.14		SCALE	1:500/1250 @ A3
DRAWN RRDS		CHECKED	

Iceland

Ordnance Survey, Crown Copyright @ 2008, All Rights Reserved
License No. 100035607