



Location Plan 1:1250

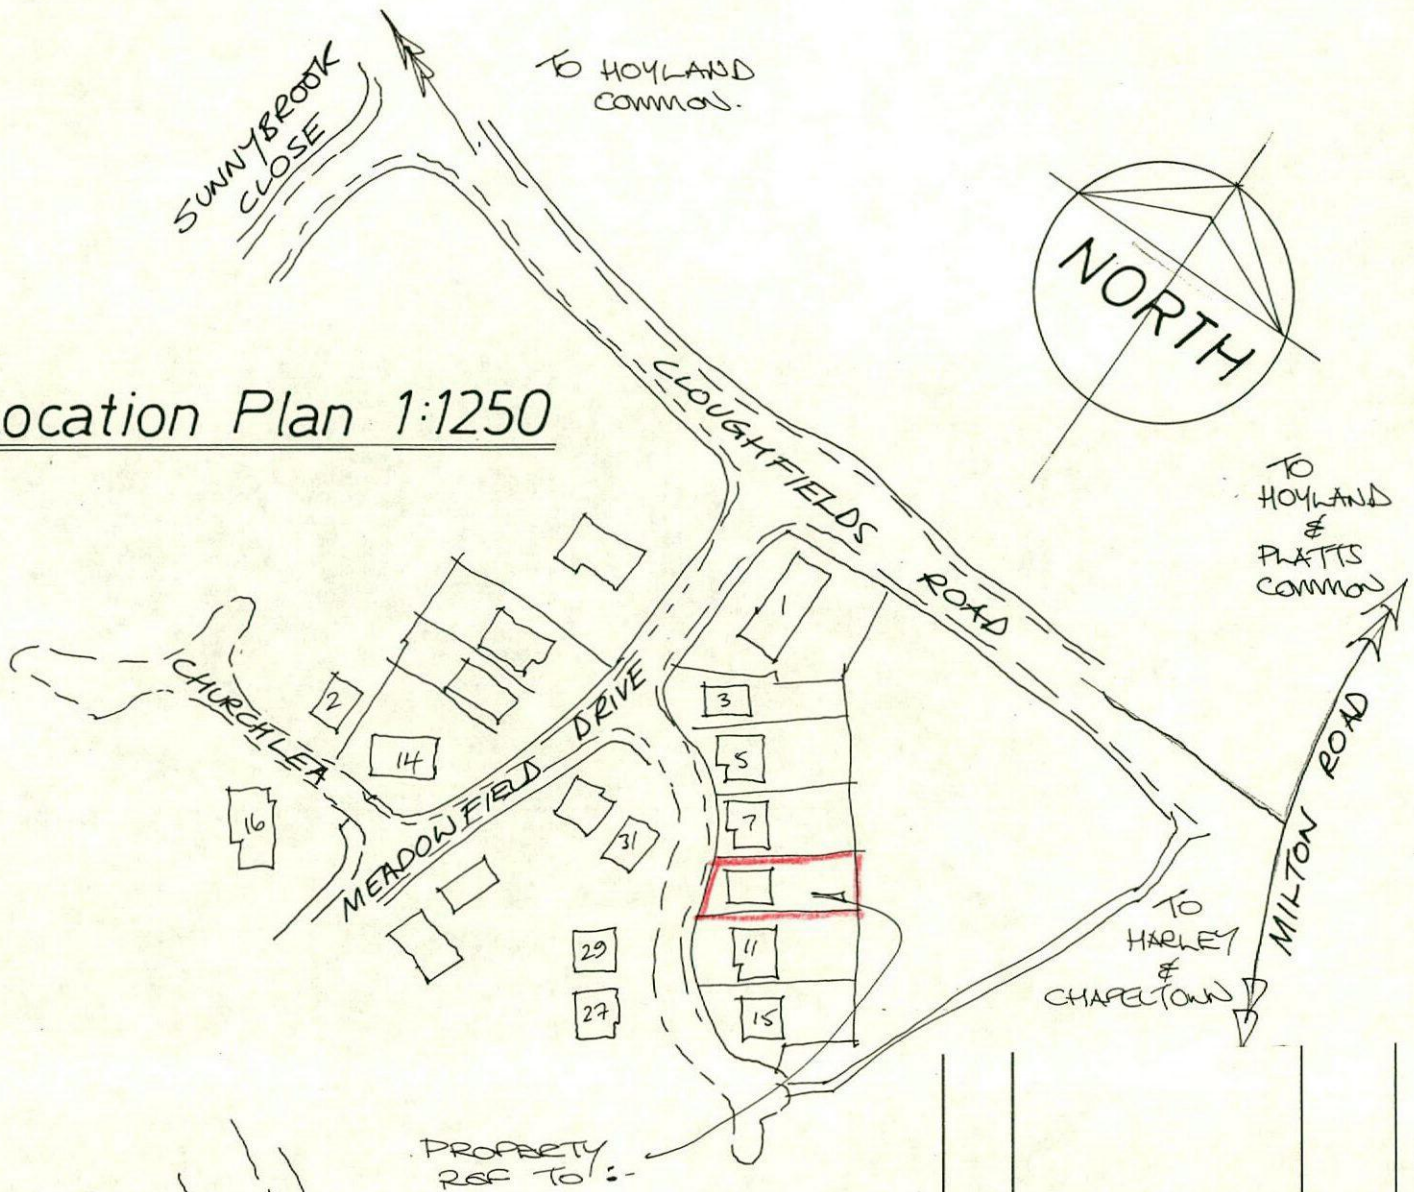

Rev	Notes	Date

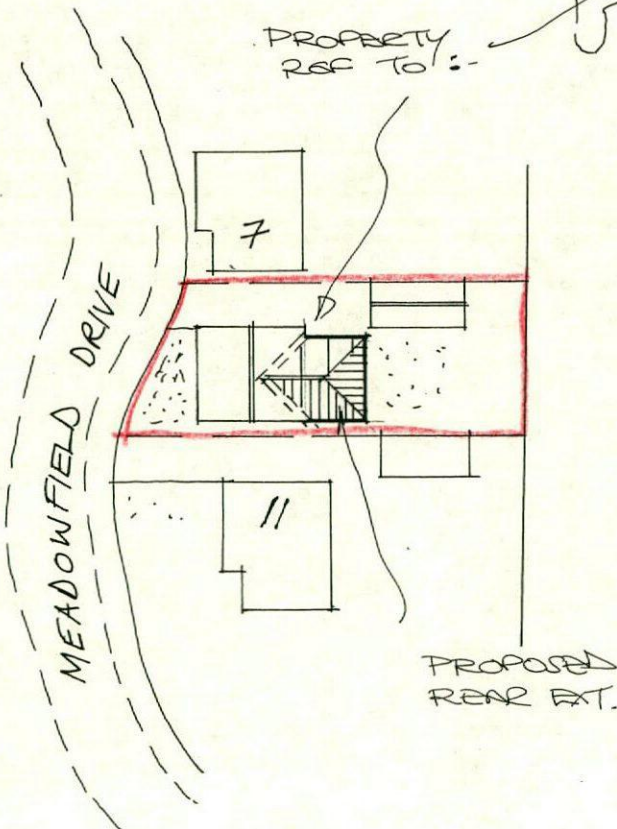

Site Layout 1:500

Garry Greetham Associates

Residential
Design Consultant
Westwood House
18 Carr Lane
Tankersley
Barnsley S75 3BE
Tel(01226)746573

PROJECT 2 Storey Rear Extension

CLIENT Mr. & Mrs. M. Rose

TITLE Site & Location Layouts

ADDRESS
9 Meadowfield Drive,
Hoyland, Barnsley. S74 0QE

DRAWN BY ggg

SCALE as shown DATE Mar 18

DRAWING No 885-01 REV

Member of the Chartered Institute
of Architectural Technologists