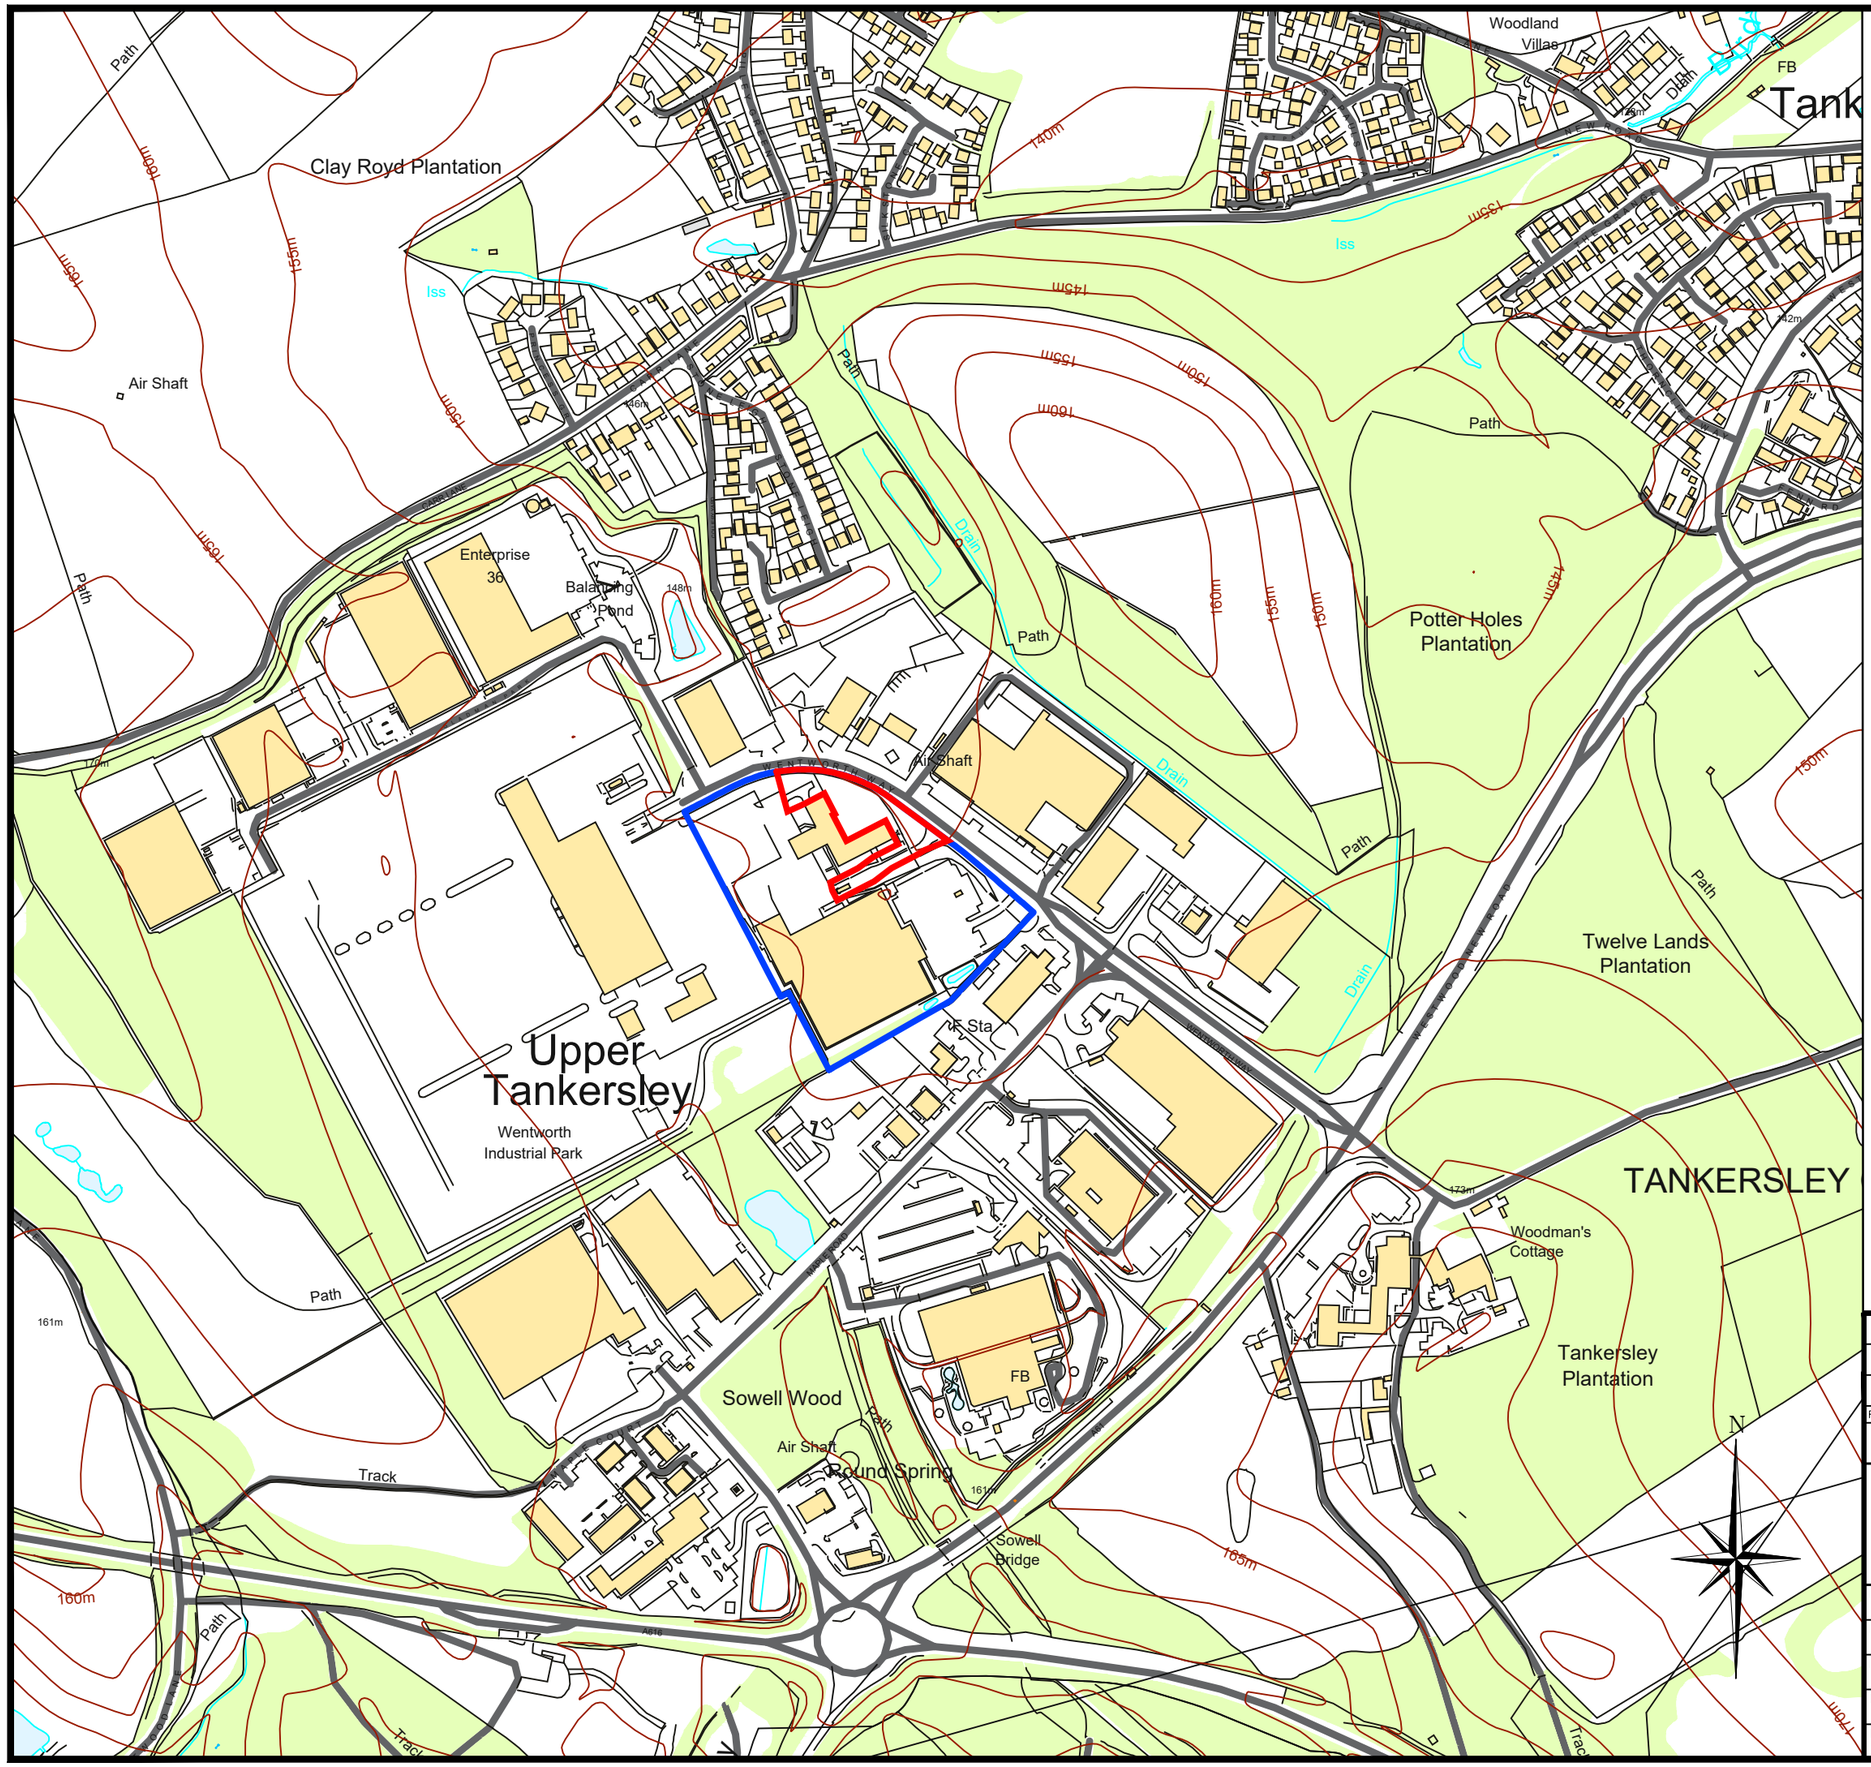


Reproduced from Superplan Data ® (scale-free) by permission of Ordnance Survey ® on behalf of The Controller of Her Majesty's Stationery Office. © Crown copyright 2006 all rights reserved. Licence number 100036438.

| REV. | DATE | DRAWN | DESCRIPTION |
|---|---|---|---|
| | | | |
| | | | |
| | | | |

THIS INFORMATION IS CONFIDENTIAL AND THE PROPERTY OF BIFFA WASTE SERVICES LTD. AND IS RELEASED ON CONDITION THAT NONE OF THE INFORMATION SHALL BE DISCLOSED TO ANY THIRD PARTY OR REPRODUCED IN WHOLE OR PART WITHOUT THE PRIOR CONSENT IN WRITING OF BIFFA WASTE SERVICES LTD.

Biffa

Biffa Waste Services Ltd
Poplars Landfill site
Lichfield Road
Cannock
Staffordshire
WS11 8NQ
Mob: 07834092155
e-mail michelle.saunders@biffa.co.uk

| | |
|---|---|
| PROJECT | Wentworth Way |
| LOCATION | Wentworth Way Industrial Estate |
| DRAWING TITLE | Site Location |
| DRAWING No. | D.001 |
| COMPUTER REF. | BAB030100 |
| DRAWN | SM |
| DATE | May 24 |
| SCALE(S) | 1:5,000@A3 |