
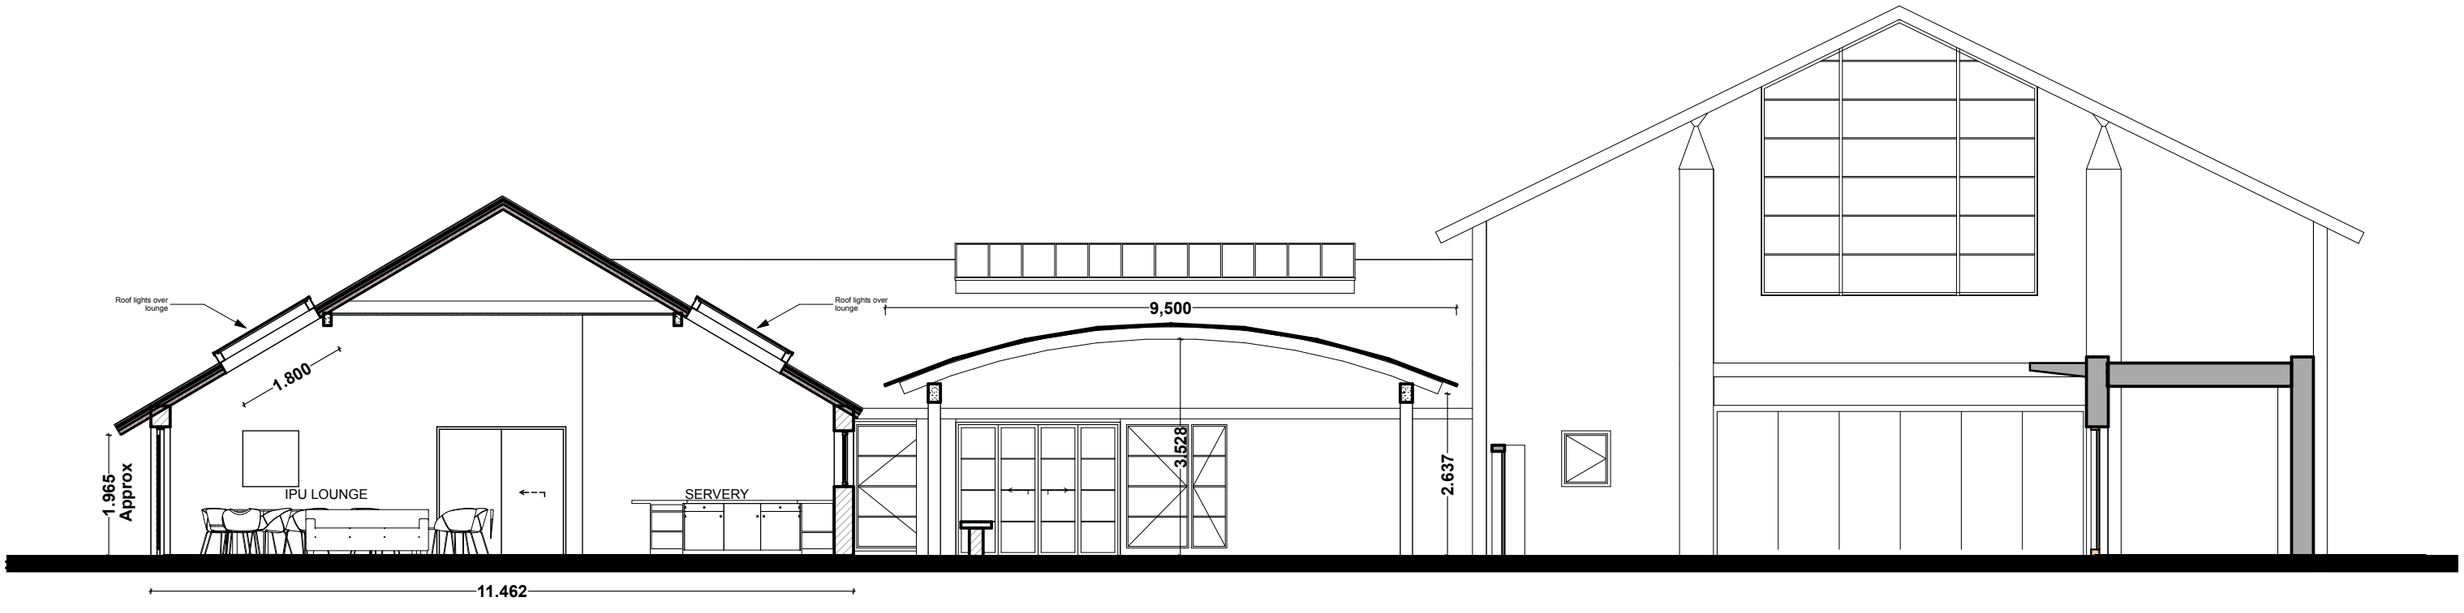


S-01 Cross Section Through Lounge and Canopy 1:100

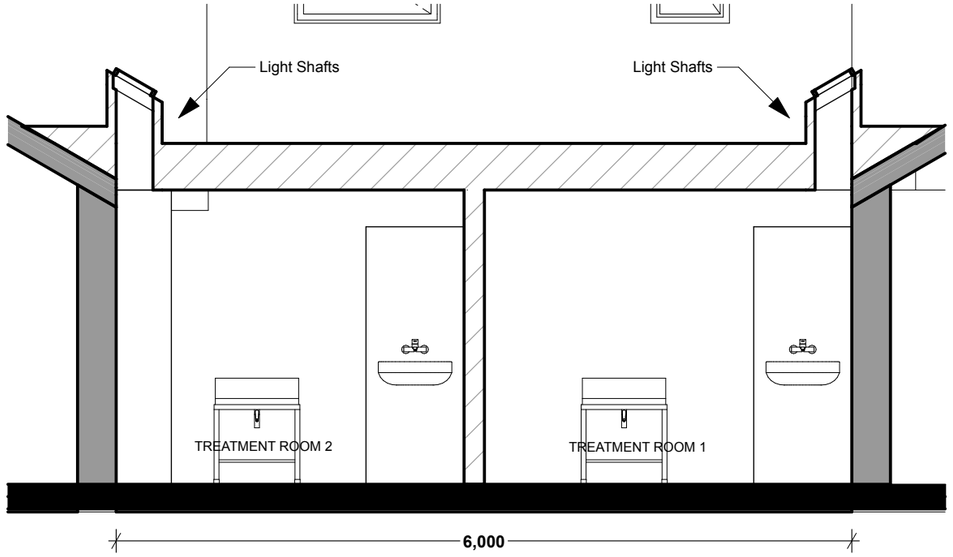

S-02 Cross Section Through Treatment Rooms 1:50

Redfern Architecture
4 Westminster Close | Bramley | Rotherham S66 1WJ
info@redfernarchitecture.com T: 01709 546577
www.redfernarchitecture.com

Barnsley Hospice

Church Street, Gawber, Barnsley,
S75 2RL, UK

IPU Alterations & Extension

Proposed Sections

Date 13/11/2012
Drawing Scale 1:100, 1:50
Layout Size A3
Do not scale from drawing, refer to Redfern Architecture for confirmation

Drawing No. 12/003/15
Revision A