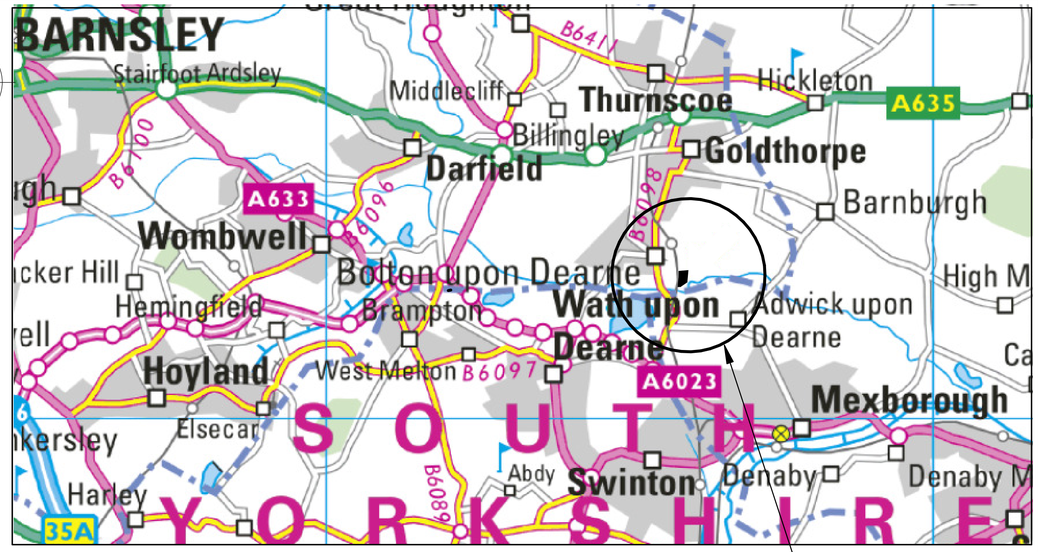

SITE LOCATION

SCALE 1:100000

SITE PLAN

SCALE 1 : 1250

DO NOT SCALE - IF IN DOUBT ASK

NOTES

REFERENCE DRAWINGS

N6022_GT_5001_DW	EXISTING SITE PLAN
N6022_GT_5002_DW	PROPOSED SITE PLAN

LEGEND

DENOTES SITE BOUNDARY

SITE APPROXIMATELY 3.405 HECTARES

ORDNANCE SURVEY GRID REFERENCE SE 458 020

ISS	REASON FOR ISSUE	DES/DRN	CHKD	APPD	DATE
B	PLANNING - FOR APPROVAL	T.J.P	M.Mc.P	M.R.C.	22.05.18
A	PLANNING APPROVAL	E.C	M.R.C.	N.P.	05.01.18

THIS DRAWING IS ISSUED BY GALLIFORD TRY SUBJECT TO THE CONDITIONS THAT IT IS NOT COPIED EITHER IN WHOLE OR IN PART OR DISCLOSED TO THIRD PARTIES UNLESS PRIOR WRITTEN AUTHORISATION IS GIVEN BY GALLIFORD TRY.

PREVIOUS VERSIONS OF THIS DRAWING SHOULD BE STAMPED SUPERSEDED OR DESTROYED

GHD
Thornton Science Park,
Pool Lane, Ince,
Chester, CH2 4NU,
T (0)124 462 1000
E UKmail@ghd.com,
W www.ghd.com

YorkshireWater
Yorkshire Water
Livingstone House,
Chadwick Street,
Leeds LS10 1LJ
Tel: (0113) 249 6366

GallifordTry Technical Services
Galliford Try Infrastructure
(Technical Services)
Unit 3, Rutherford Court,
Stafford,
Staffordshire ST18 0GP
Tel: 01785 216810
www.gallifordtry.co.uk

PROJECT TITLE

BOLTON UPON DEARNE WwTW NEW WORKS

DRAWING TITLE

PLANNING PRE-APP SITE LOCATION PLAN

SCALE	DRAWN BY	ORIGINAL SIZE
As indicated	EC	A1

DRAWING No.	REVISION
N6022_GHD_5000_DW	B

PLANNING