


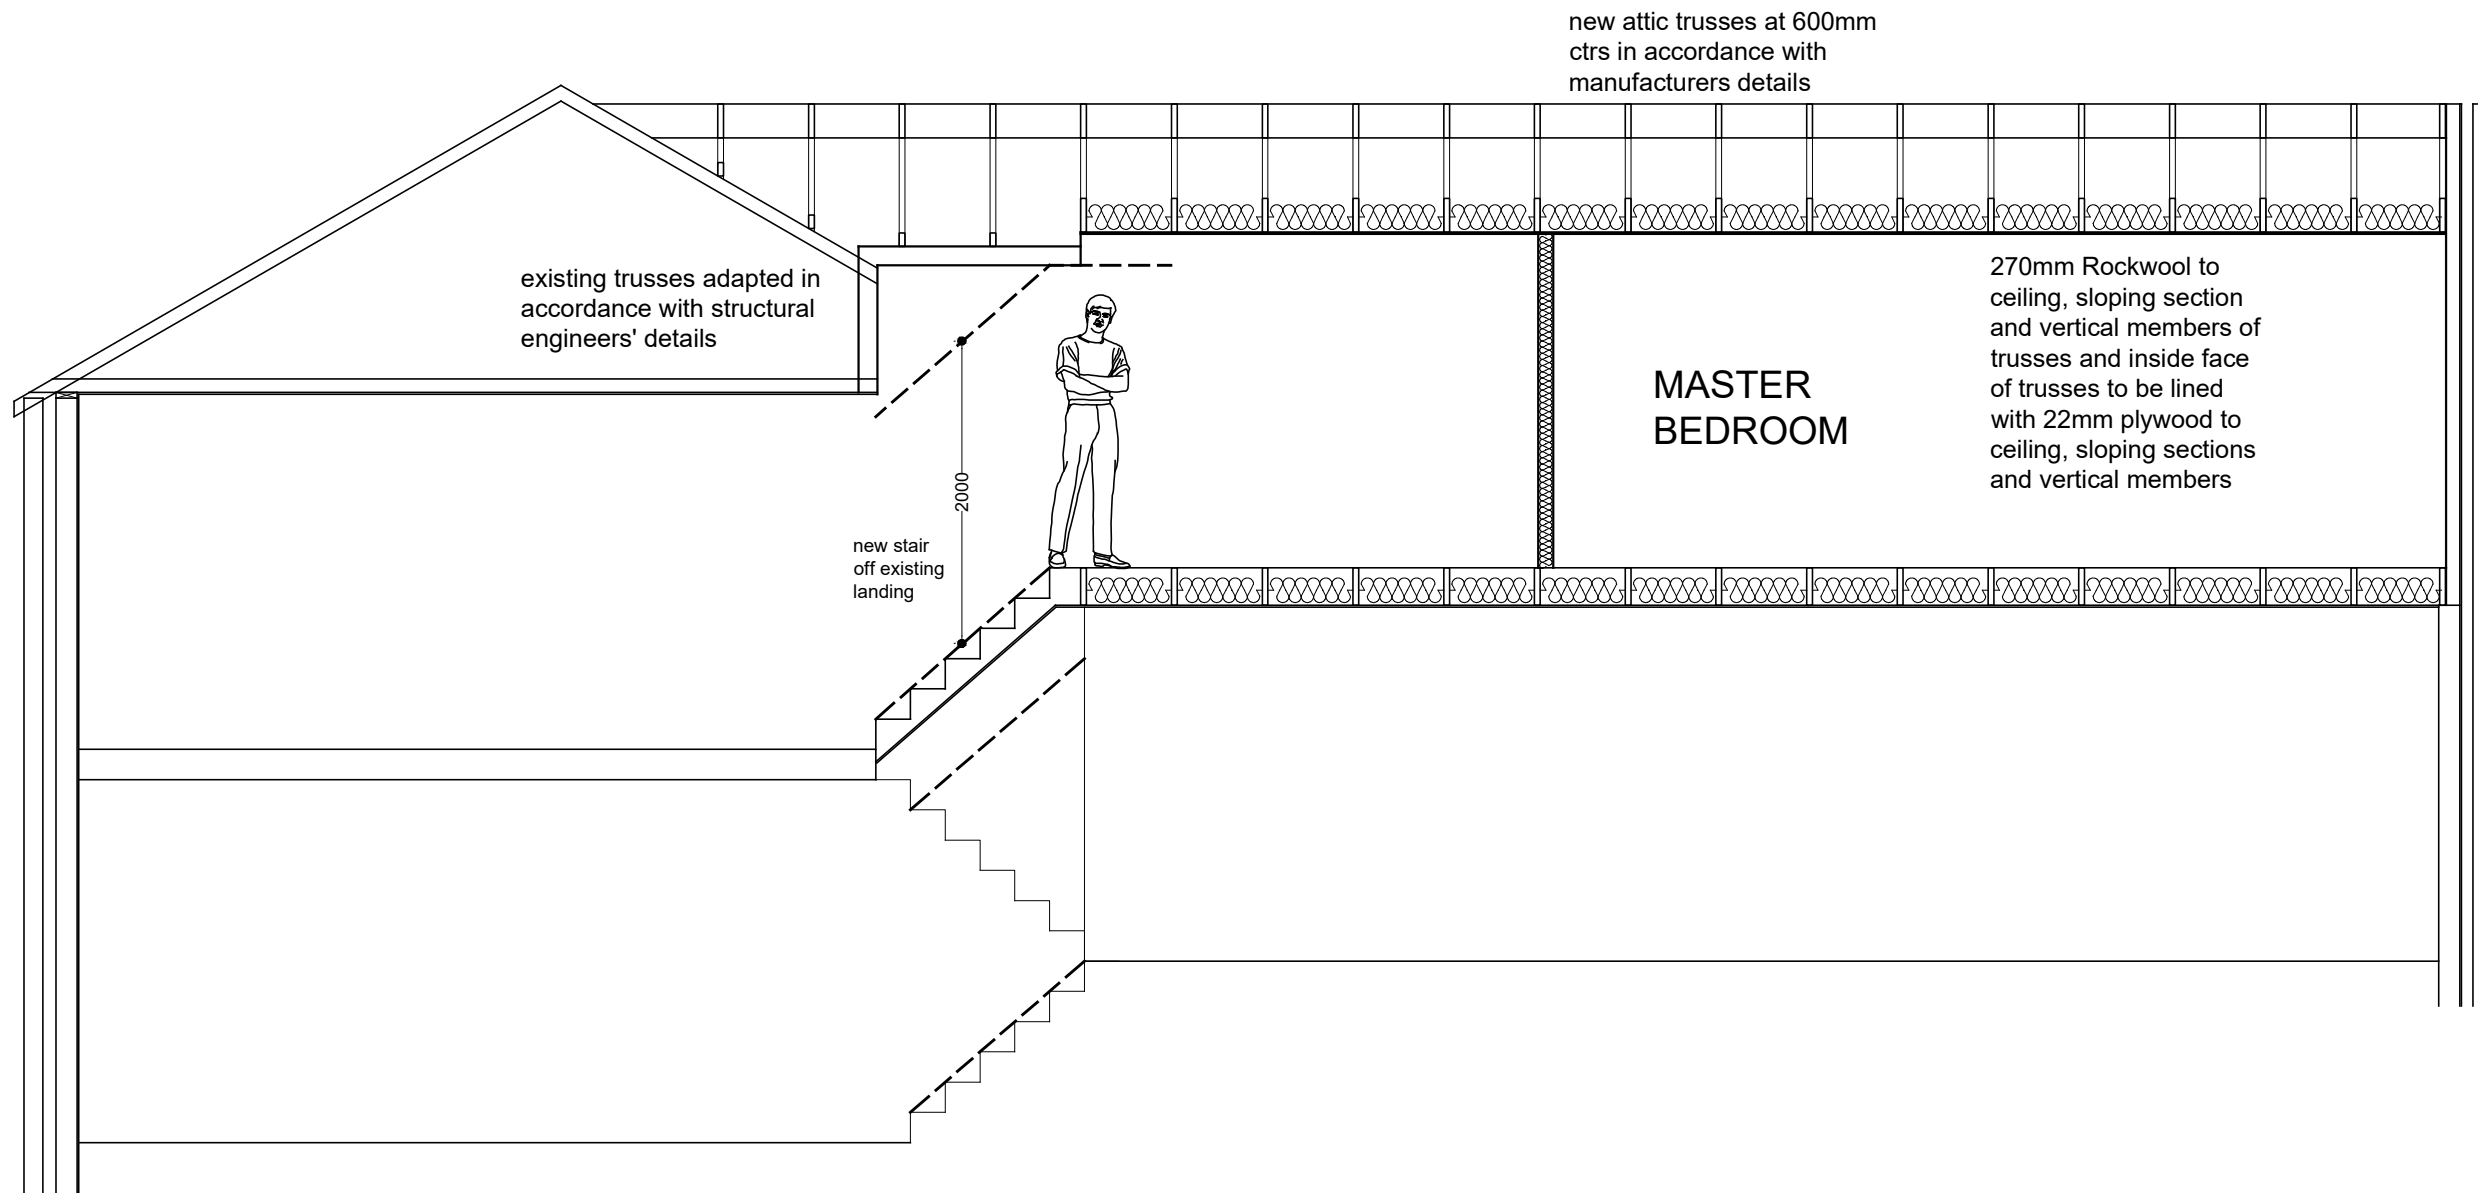

Cobi House, Sycamore Lane, S36 7JZ
FIRST FLOOR EXTENSION TO DWELLING PROPOSED LONG CROSS SECTION
Scale: 1:50@A3