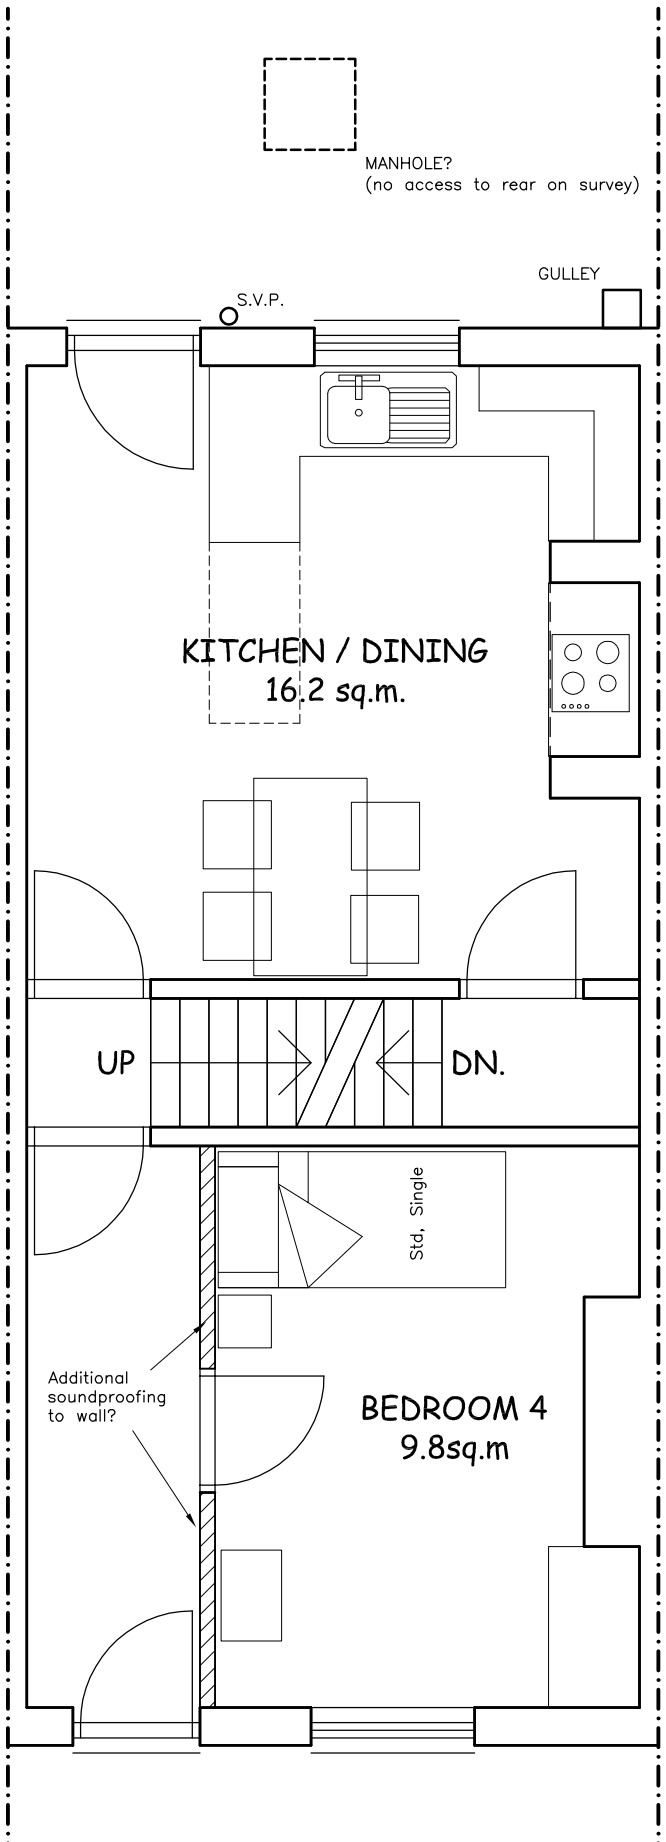

GROUND FLOOR PLAN AS PROPOSED 1/50

Andromeda
ARCHITECTURE
105 HAWKSLEY AVENUE
SHEFFIELD S6 2BD
Tel: (0114) 2854 207

L.P.S at 20 WILBY LANE, BARNSLEY, S70 1XT
CONVERSION TO H.M.O.

GROUND FLOOR PLAN AS PROPOSED	1/50 @ A3	APR.'17	02/0317/SK2.1A

© COPYRIGHT EXISTS ON THE DESIGNS AND INFORMATION SHOWN ON THIS DRAWING The contractor must verify all dimensions on site commencing work of any kind. No dimensions to be scaled from this drawing for fabrication or construction purposes.