
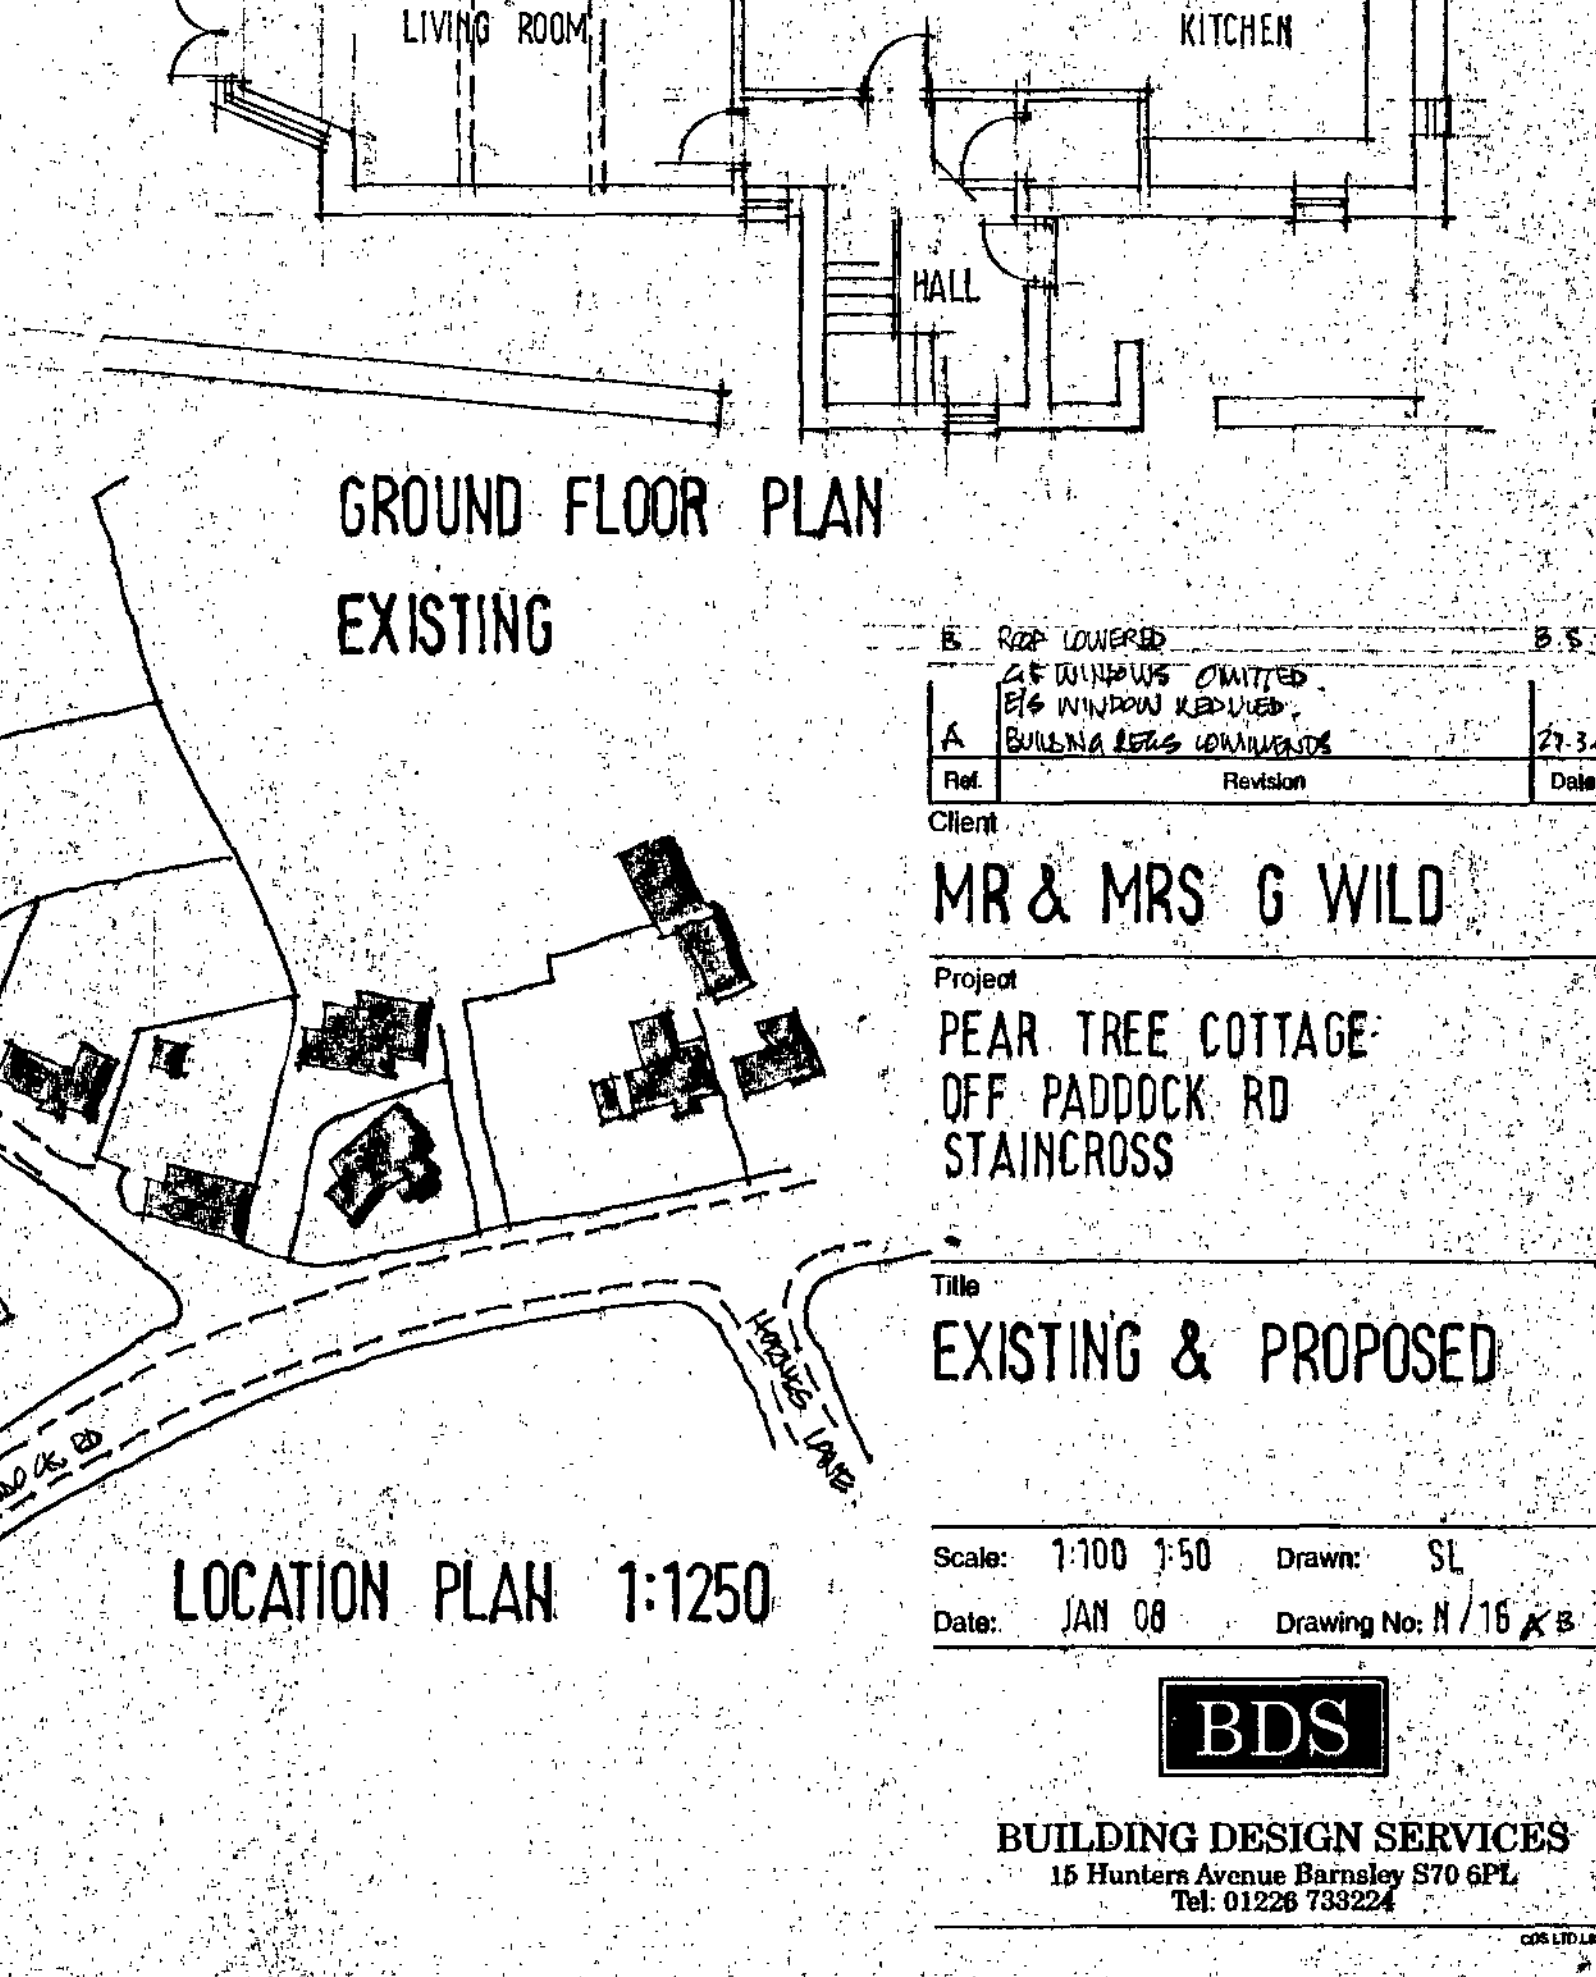
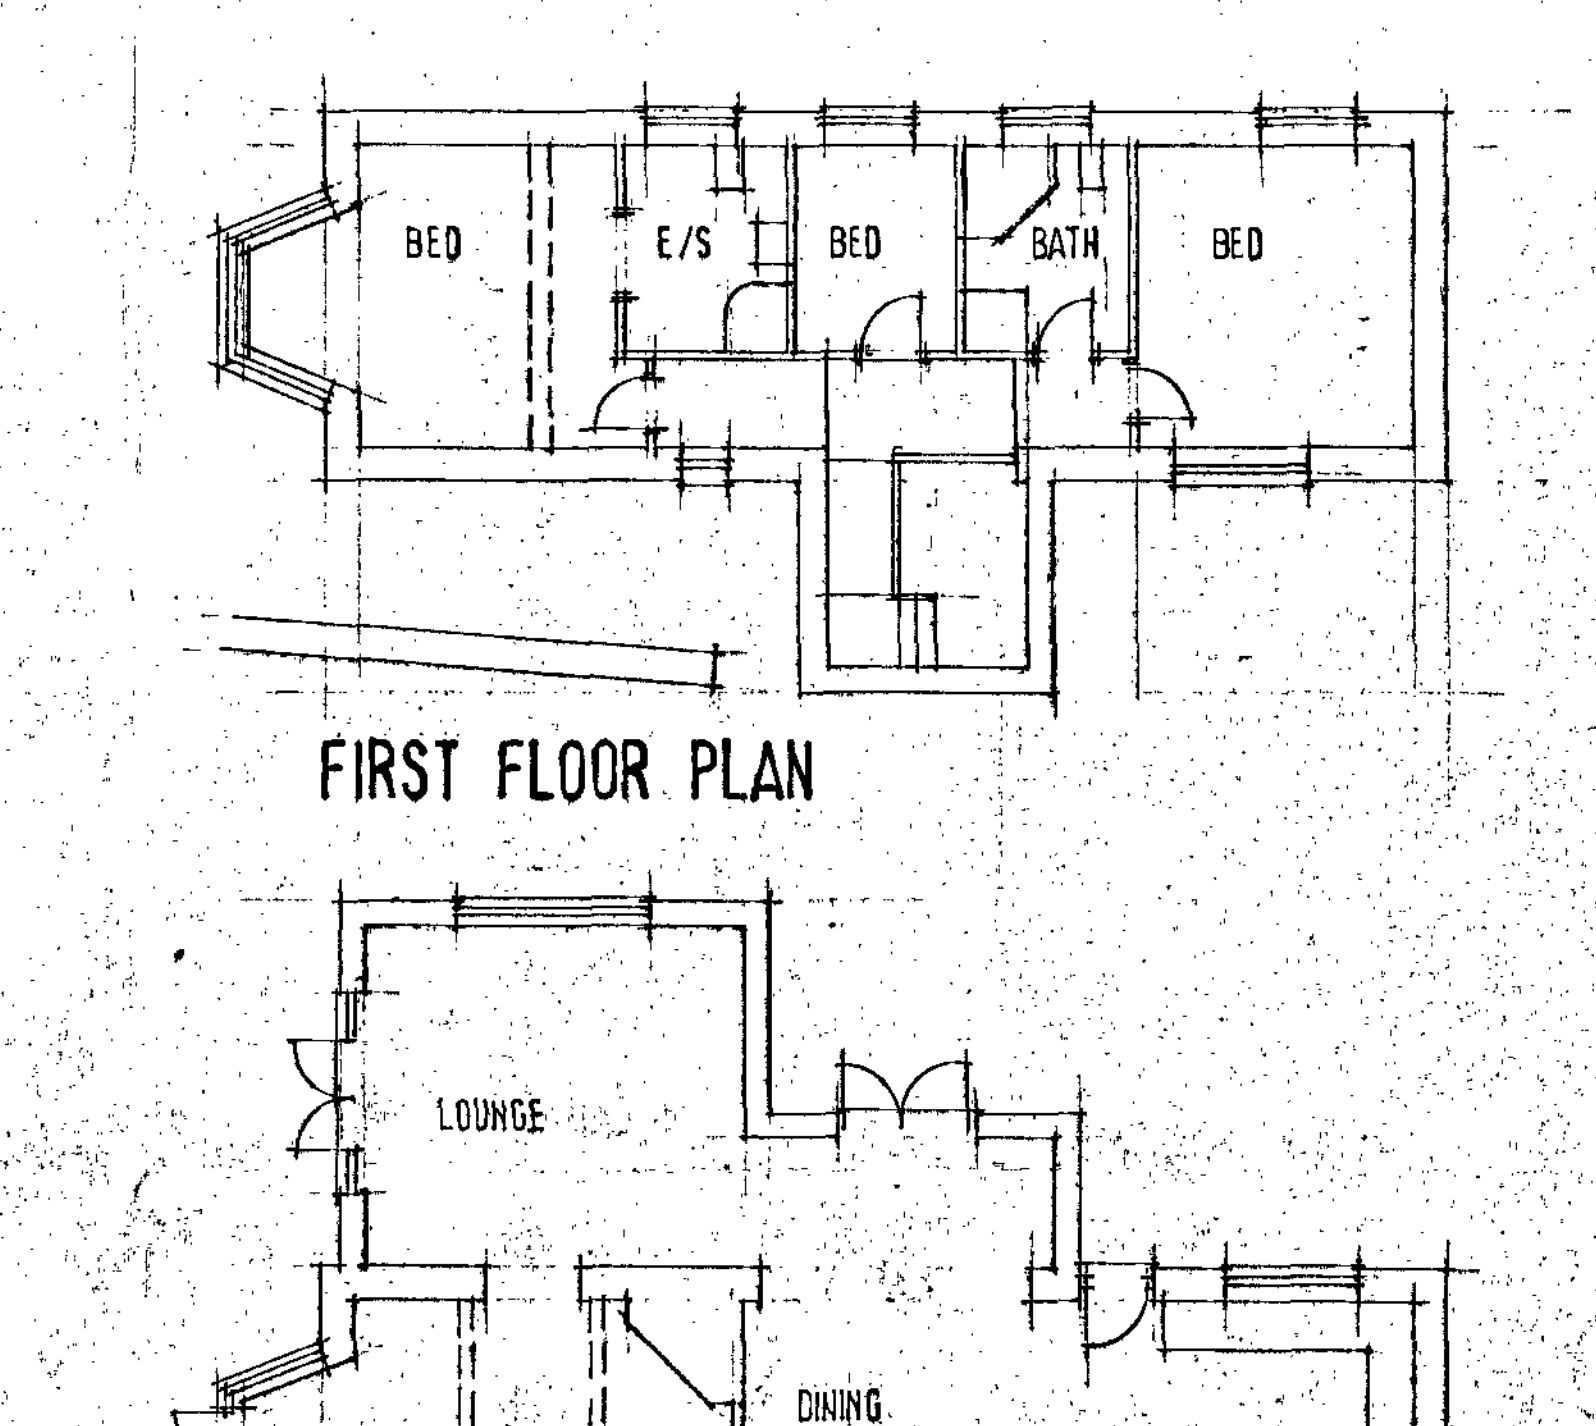
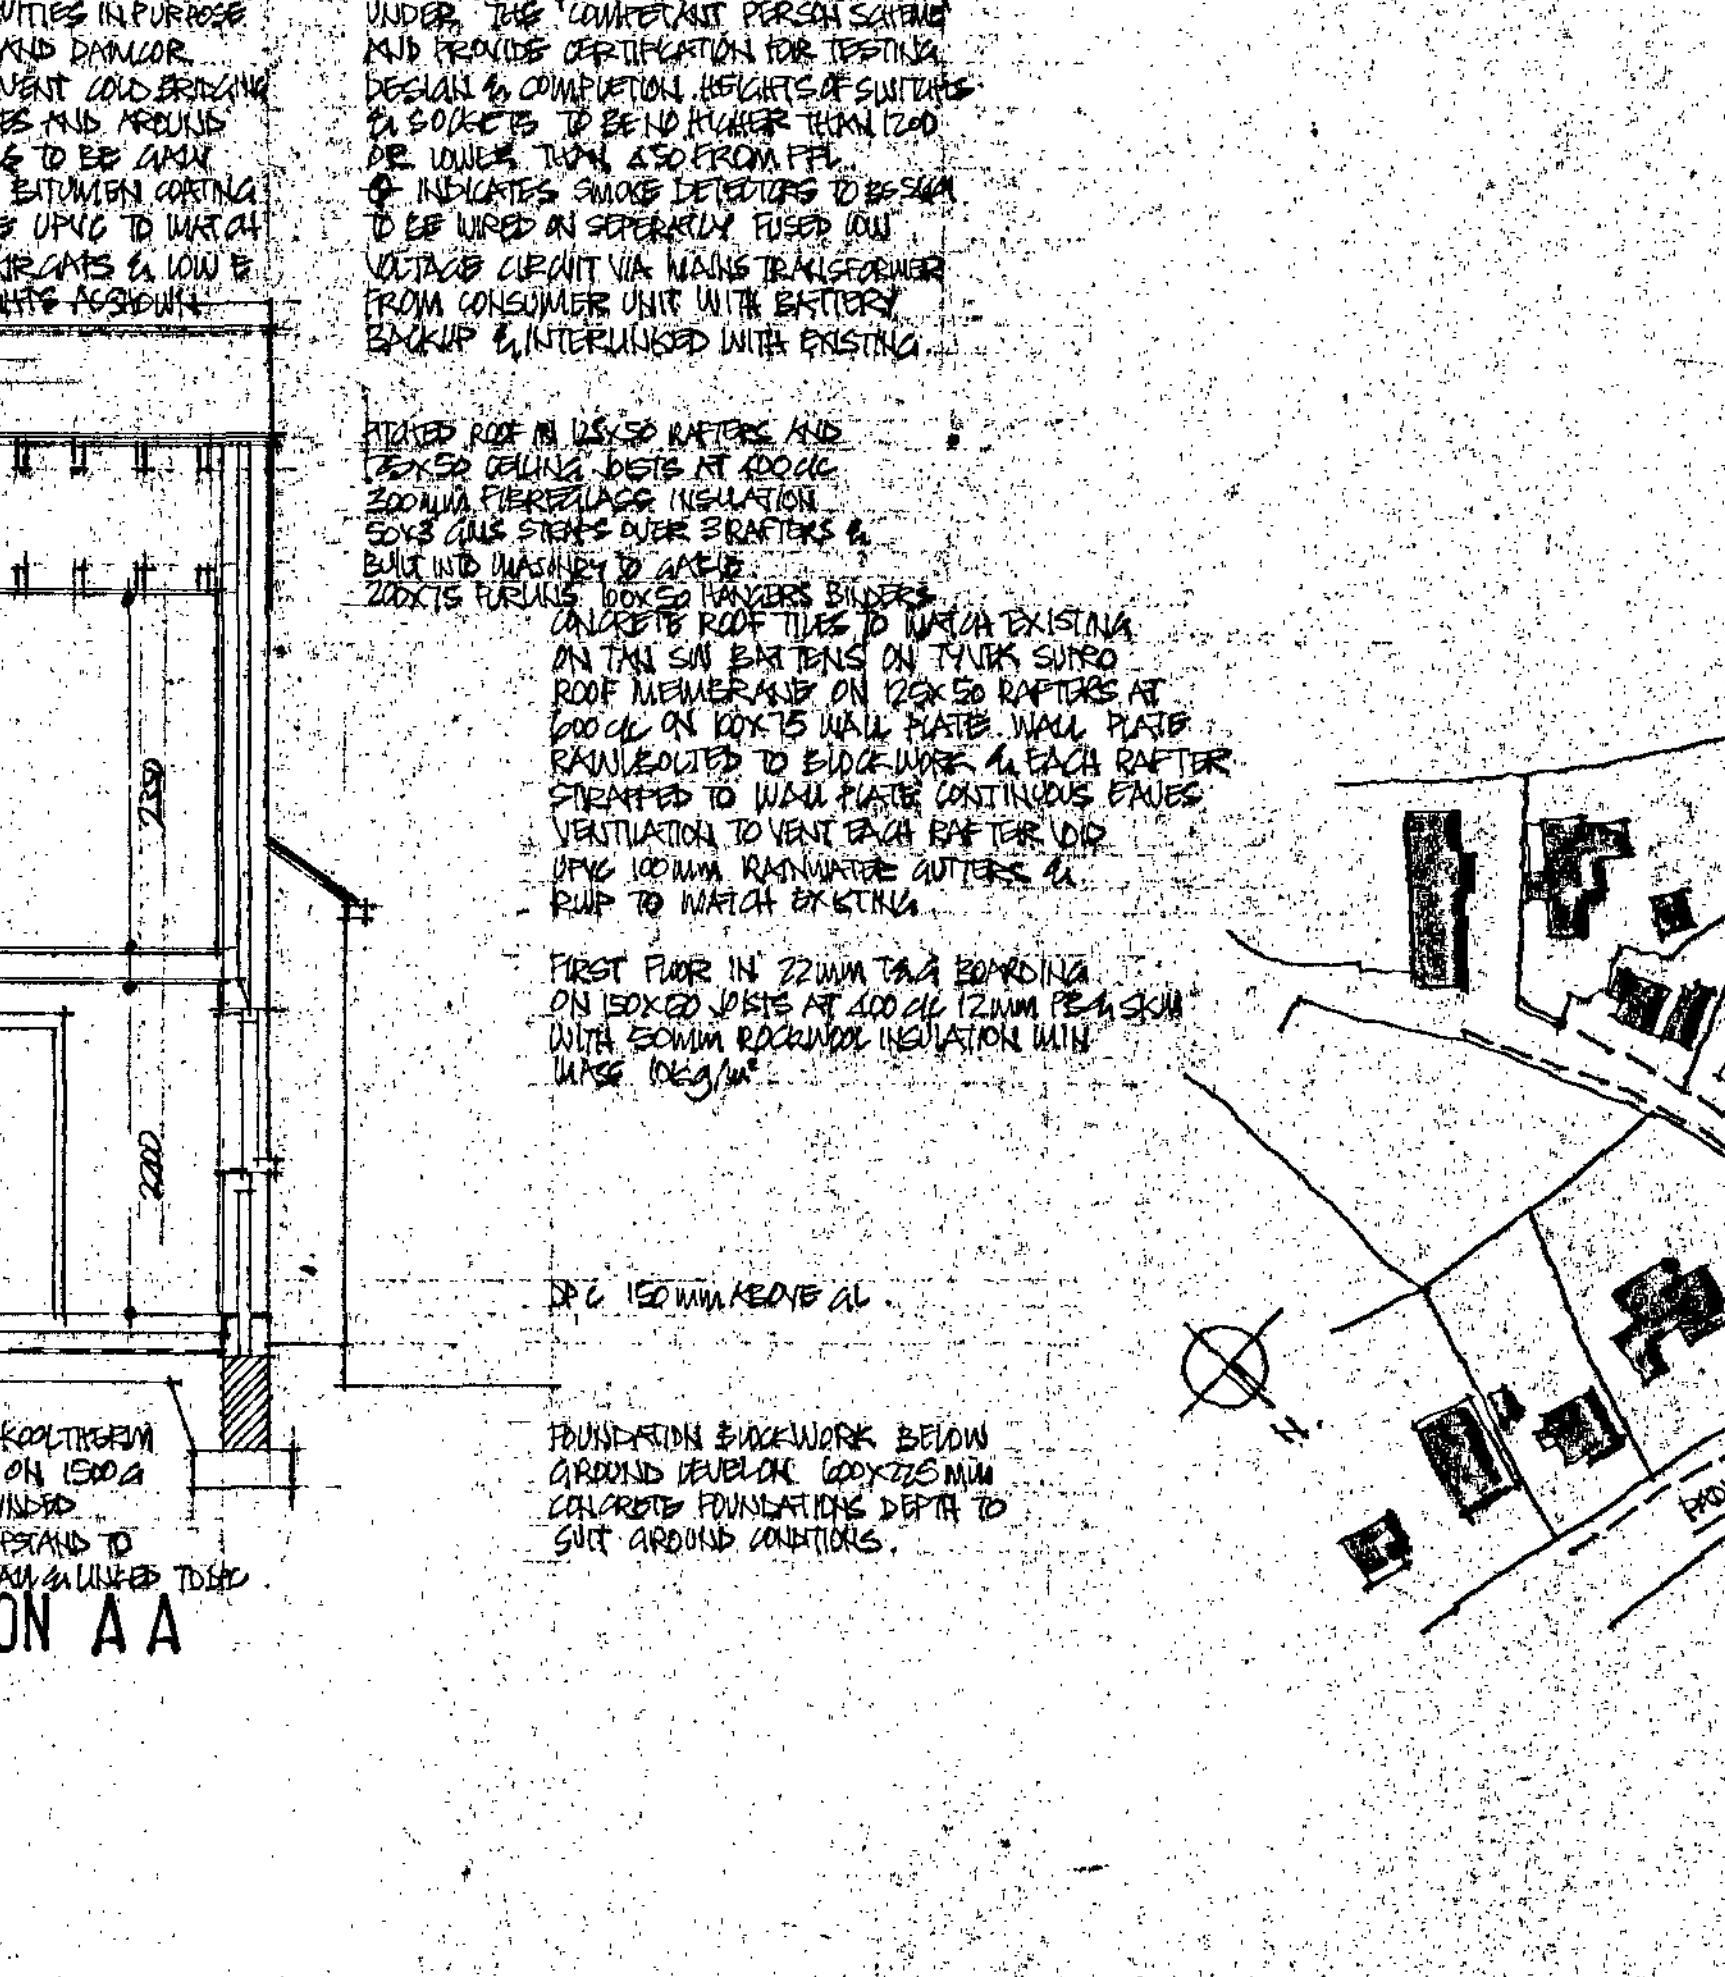
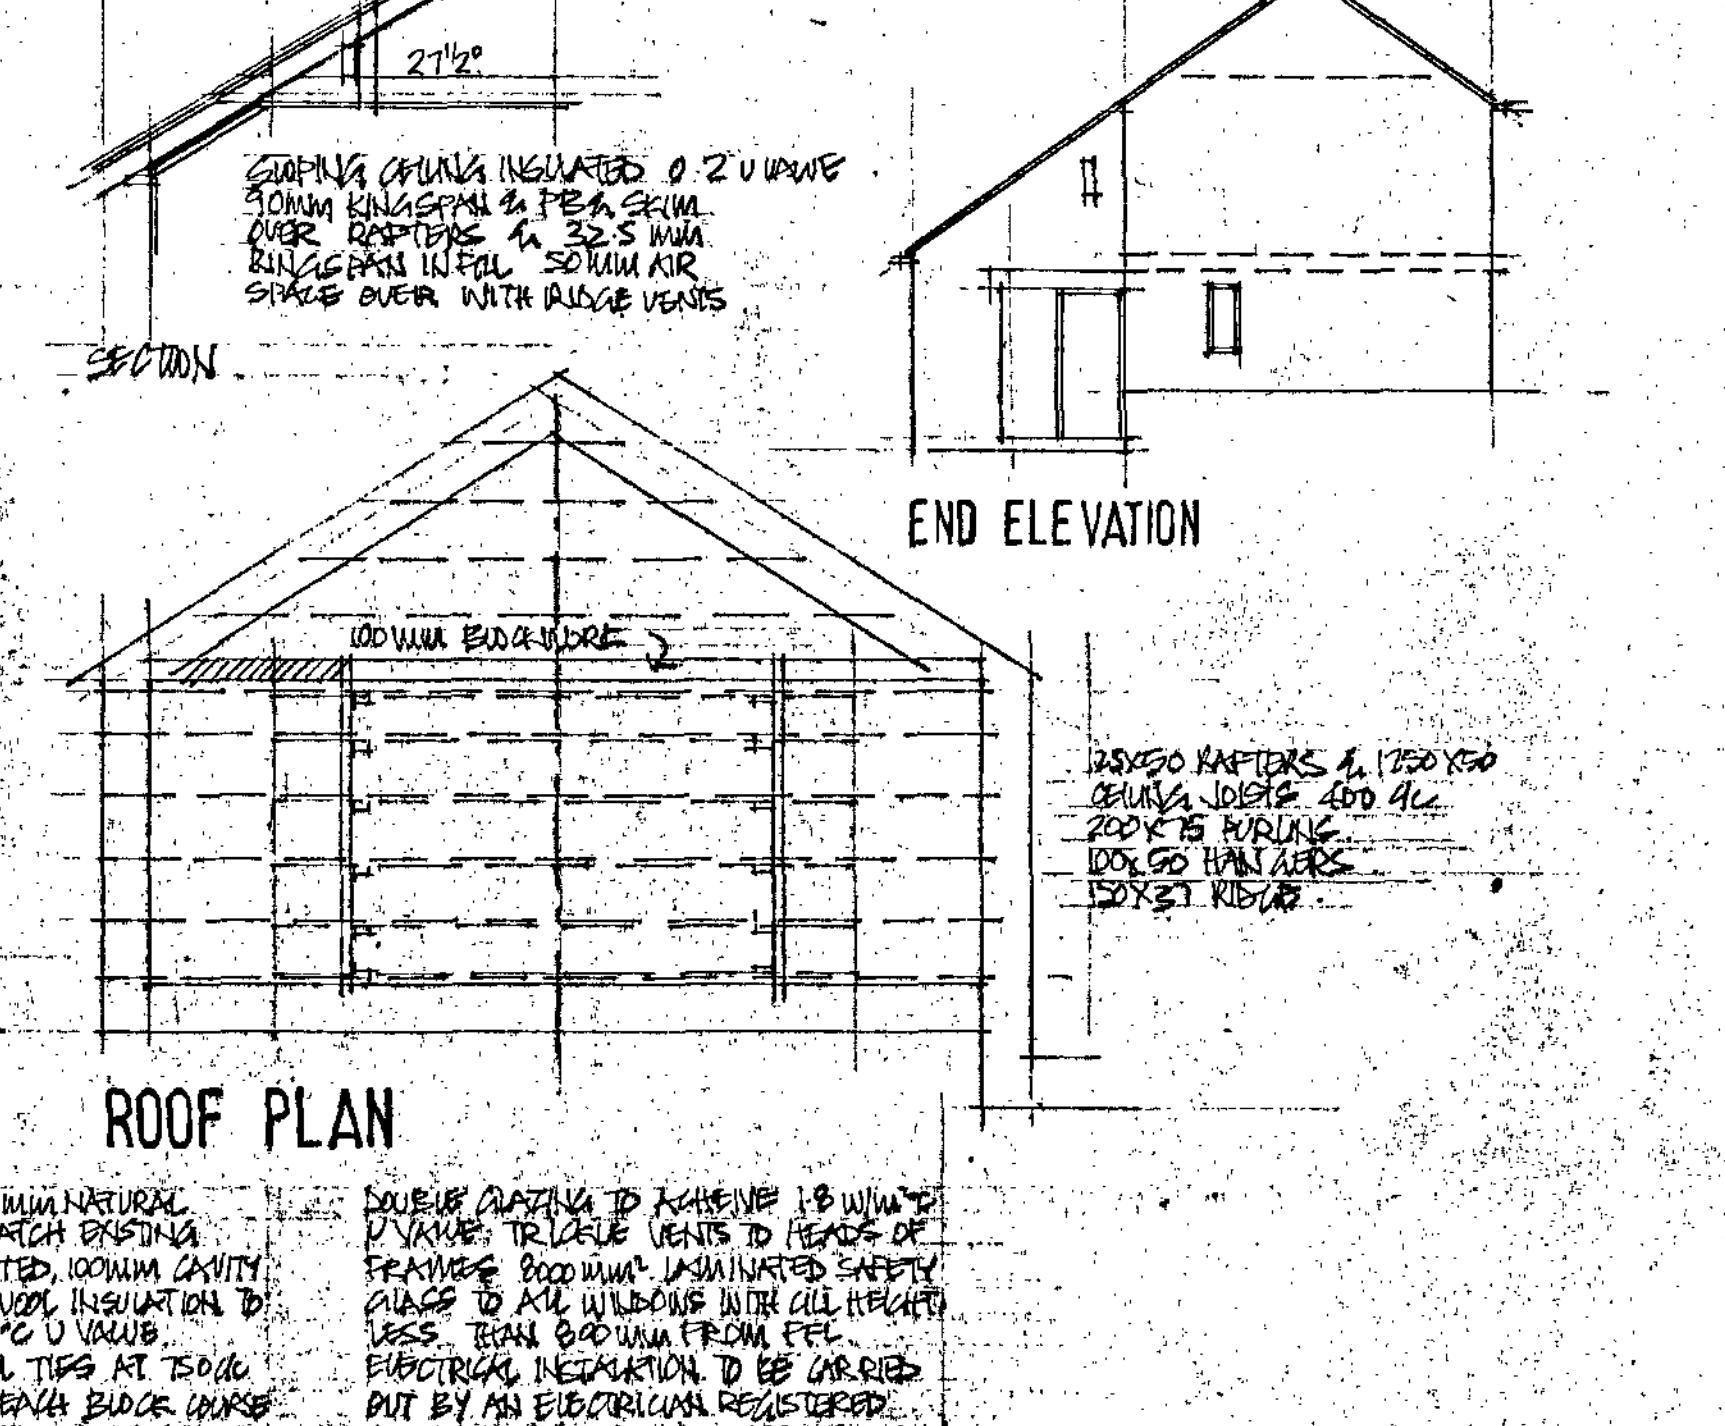
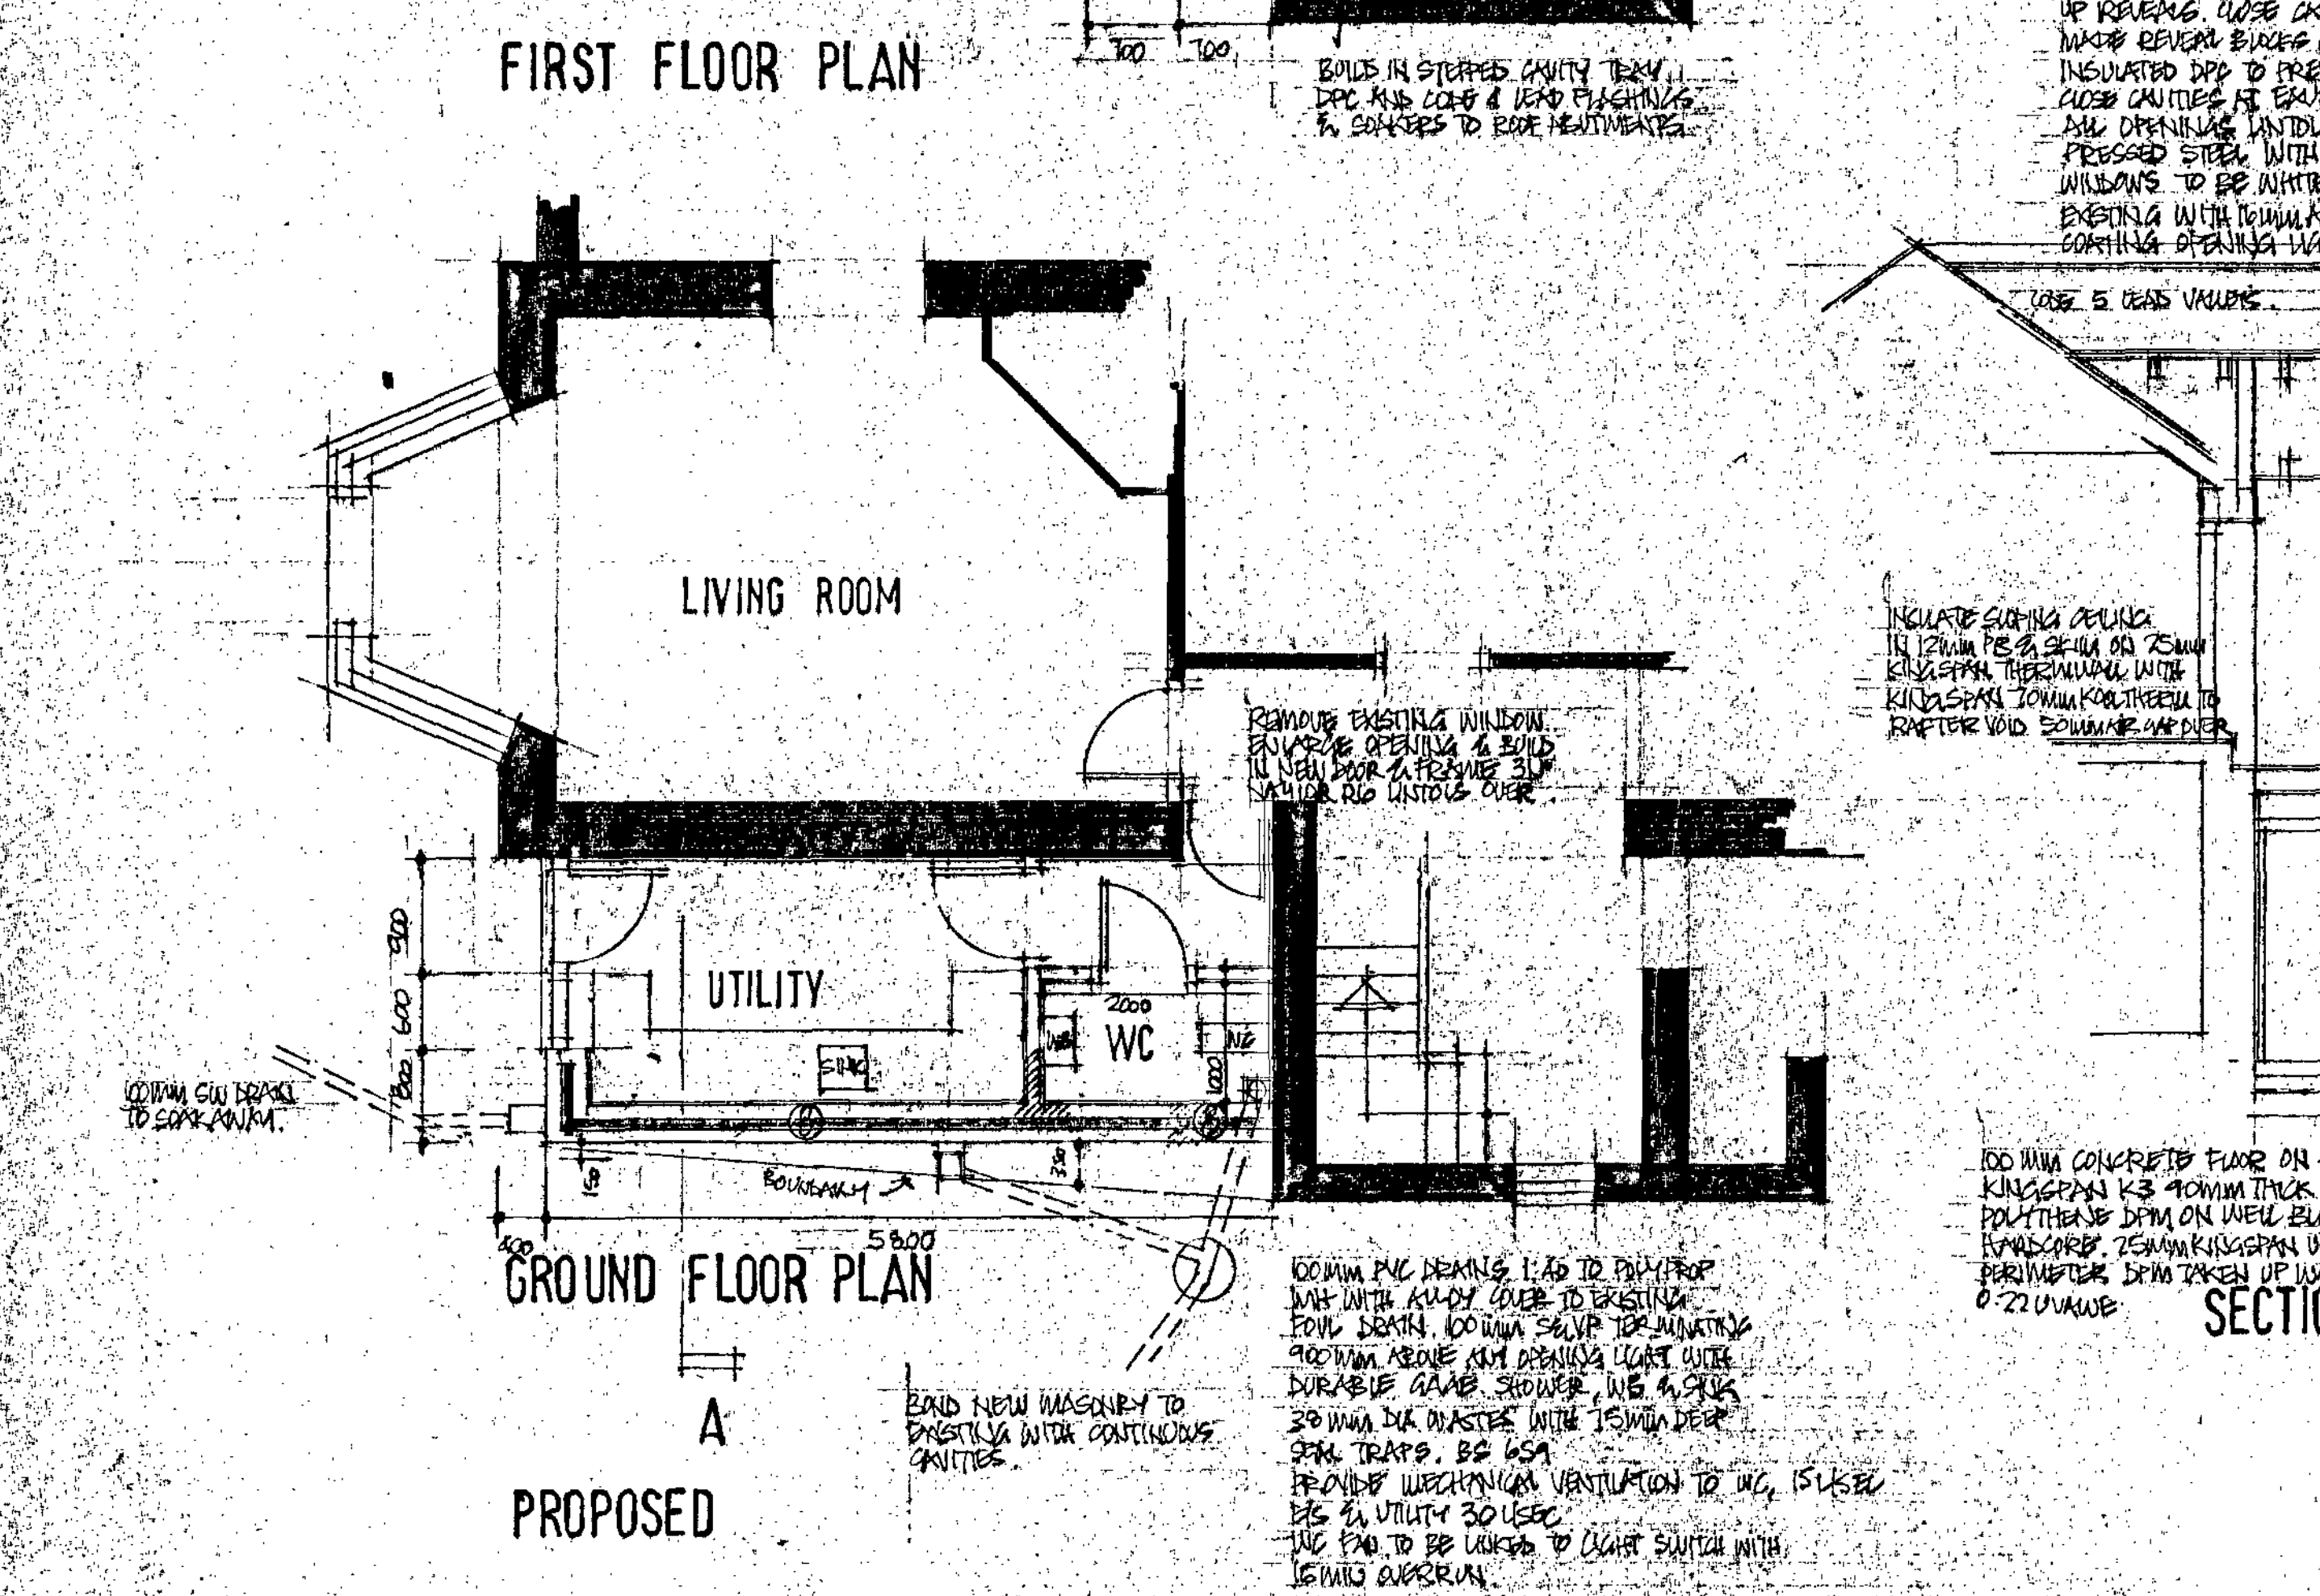
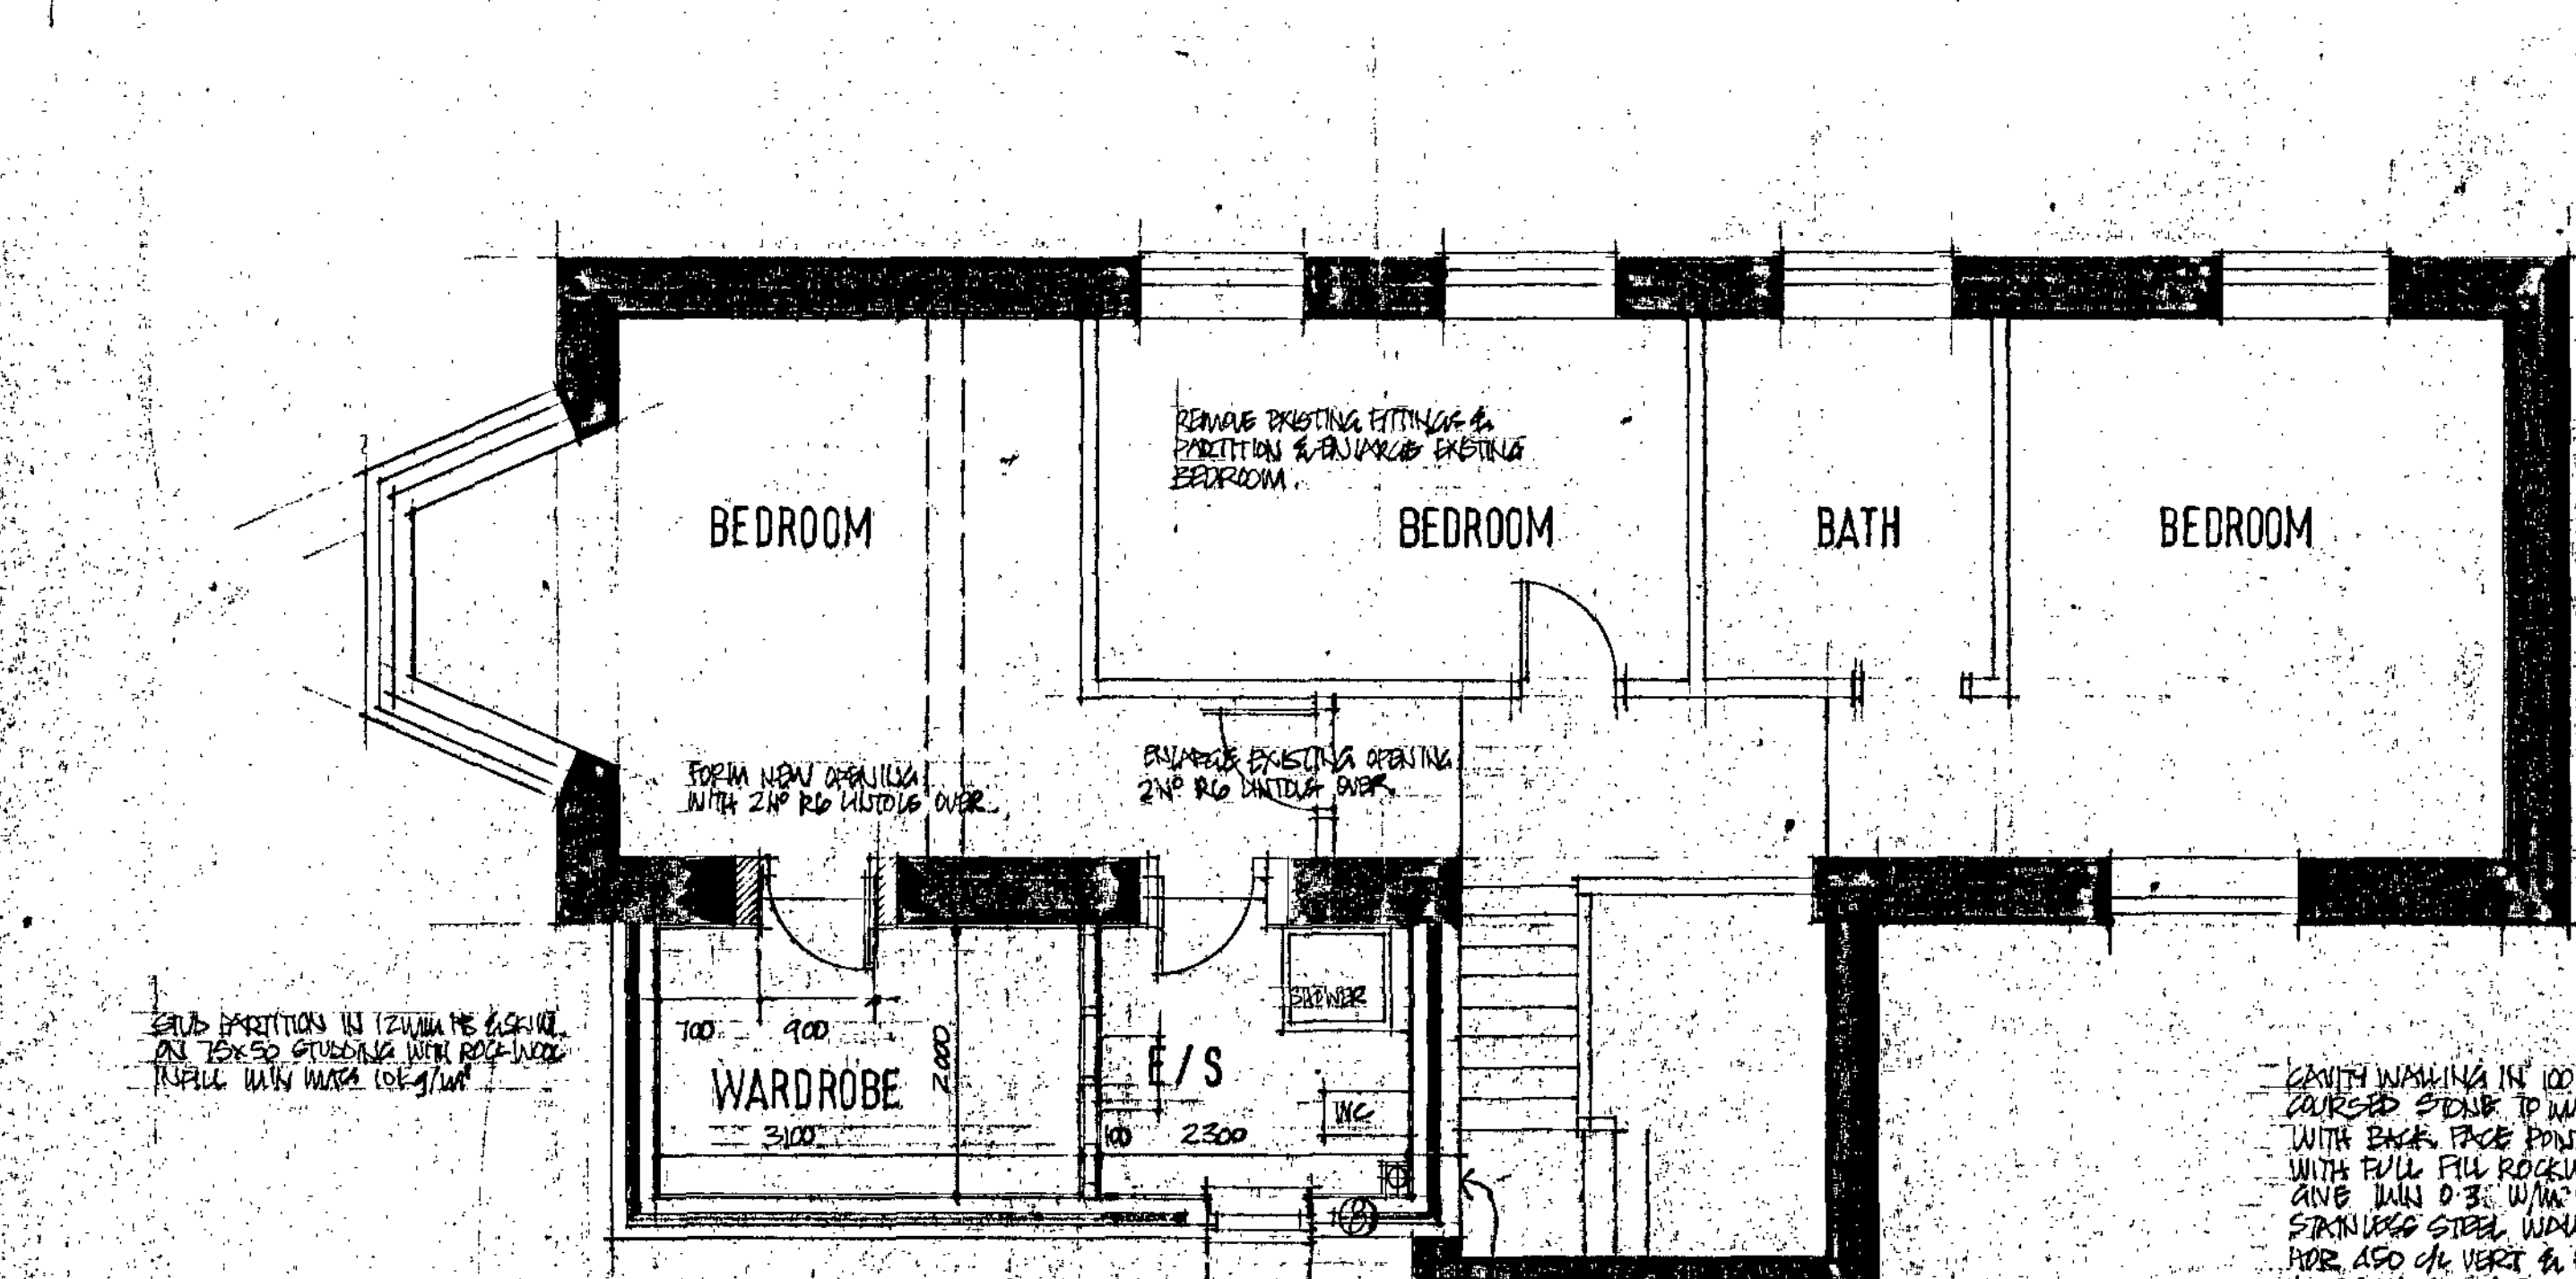


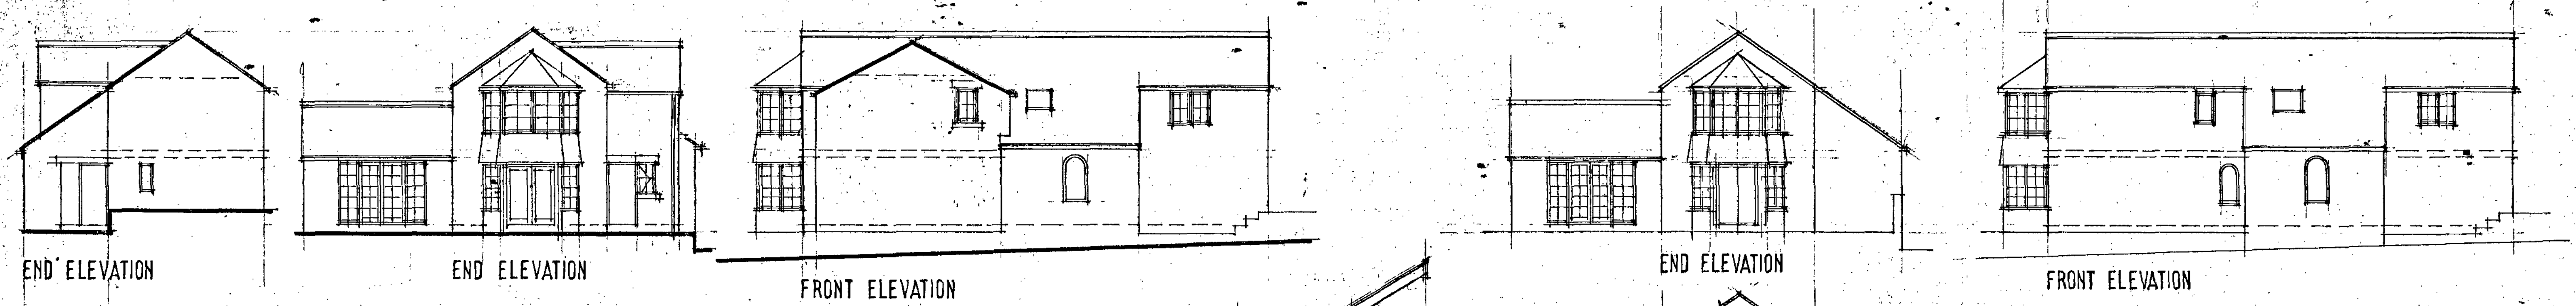

Rev	Revision	Date
1	Initial	21.10.08

MR & MRS G WILD
Project
PEAR TREE COTTAGE
OFF PADDOCK RD
STAINCROSS

EXISTING & PROPOSED

Scale: 1:100 1:50 Drawn: SL
Date: JAN 08 Drawing No: N/16 K/S

BDS
BUILDING DESIGN SERVICES
15 Hunters Avenue Barnsley S70 6PL
Tel: 01226 733224