


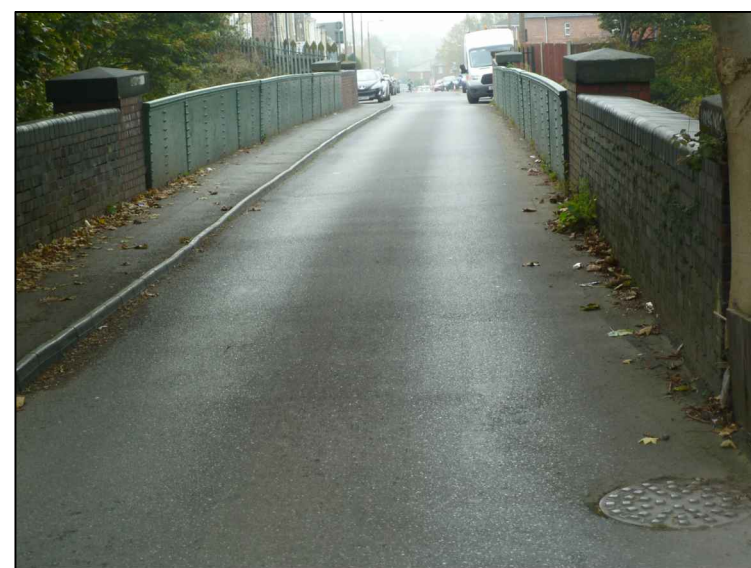
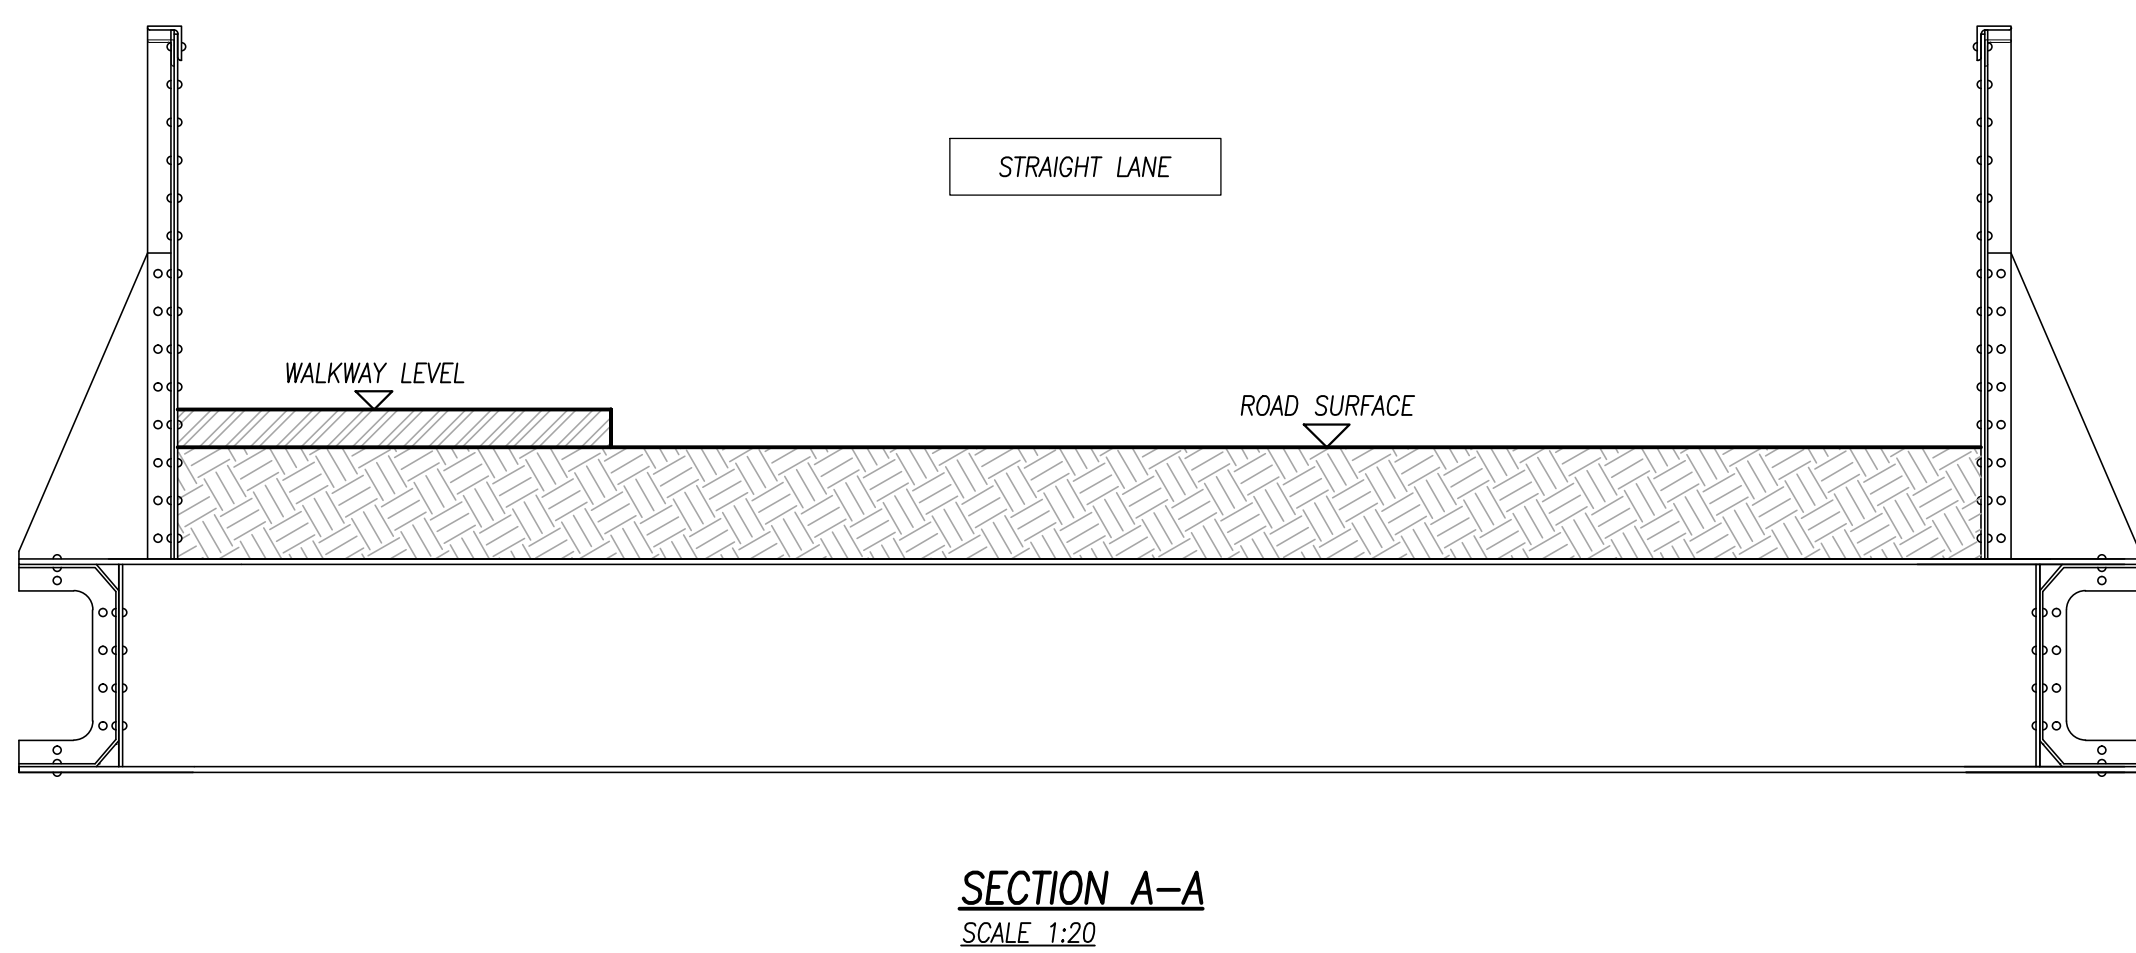
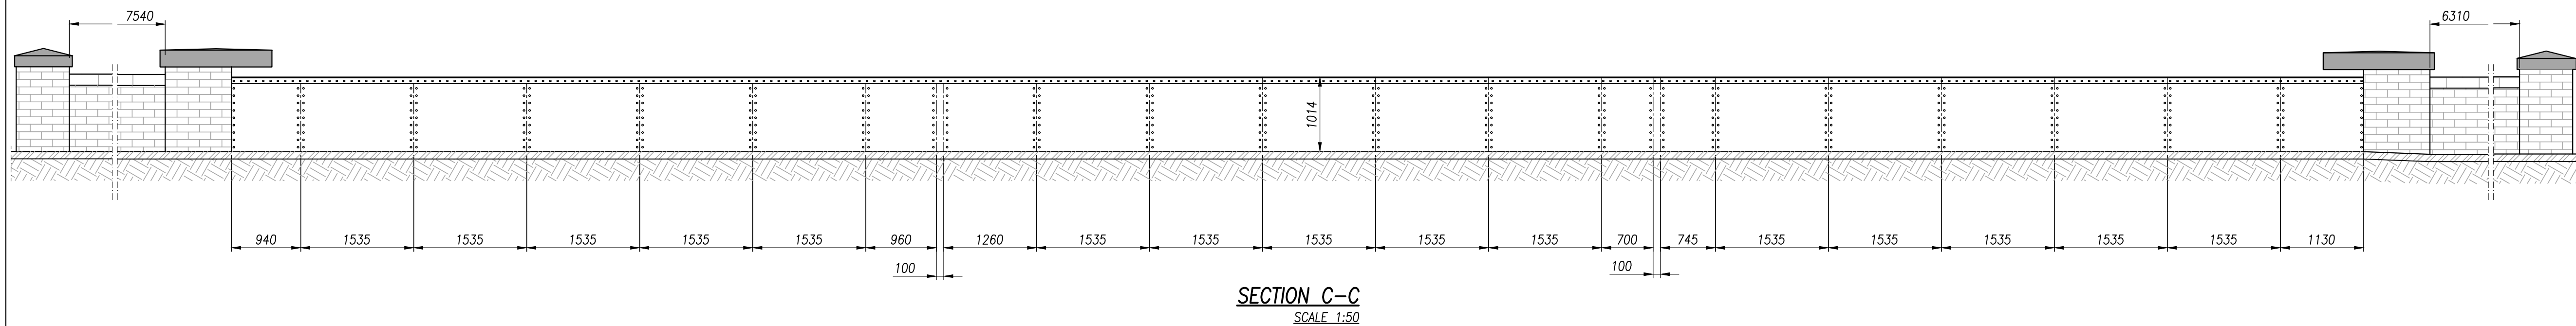


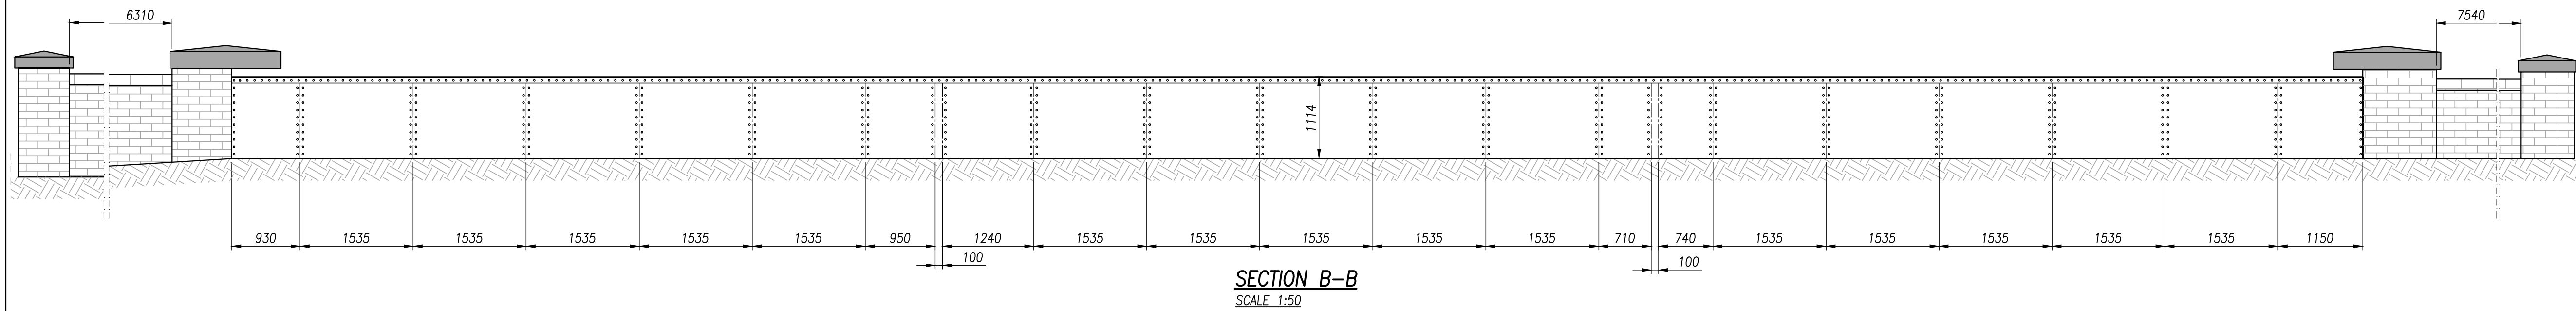

VIEW 1
VIEW FROM NORTH END

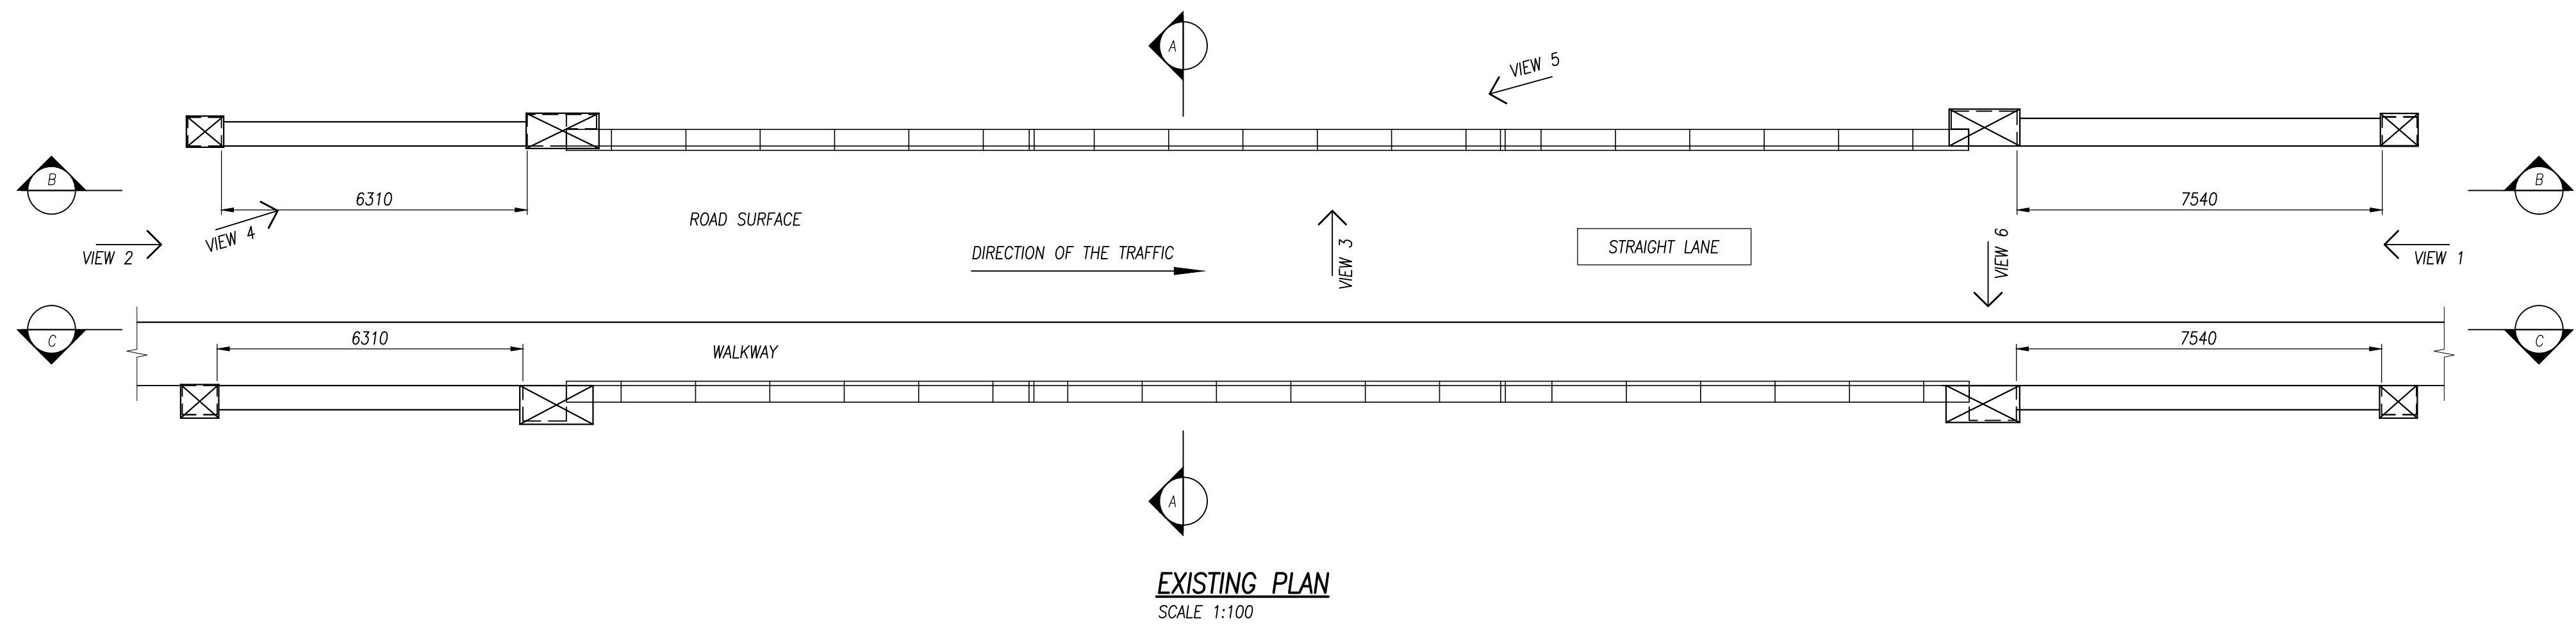

VIEW 4
REAR VIEW OF WEST
SIDE PARAPET

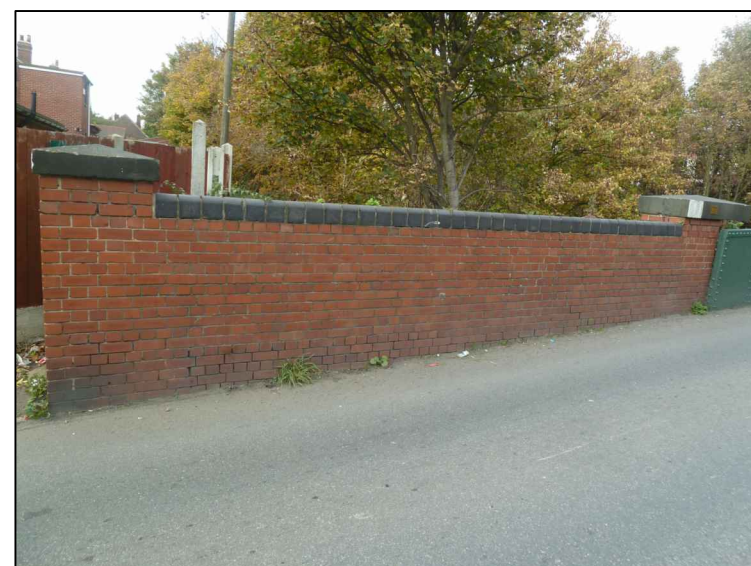

VIEW 2
VIEW FROM SOUTH END



VIEW 5
REAR VIEW OF WEST
SIDE PARAPET




VIEW 3
WEST SIDE PARAPET



VIEW 6
EAST SIDE PARAPET

Notes

1. THE ORIGINAL DRAWING IS IN COLOUR.
2. ALL DIMENSIONS IN MILLIMETERS U.N.O.
3. THIS DRAWING IS TO BE READ IN CONJUNCTION WITH ALL RELEVANT ENGINEER'S DRAWINGS.
4. DO NOT SCALE FROM THIS DRAWING IN EITHER PAPER OR DIGITAL FORM. USE WRITTEN DIMENSIONS ONLY. TO CHECK DRAWING HAS BEEN PRINTED TO THE INTENDED SCALE THIS BAR SHOULD BE 50mm LONG @ A1 OR 25mm LONG @ A3.
5. DRAWINGS BASED ON:
 - A. NETWORK RAIL DETAIL EXAM DATED 19/04/2010.
 - B. VISUAL EXAMINATION DATE 01/11/16 BY VEDA ASSOCIATES.
 - C. MONITOR CONTRACT ORDER 0517_LNE_DAB DATED 02/08/2016

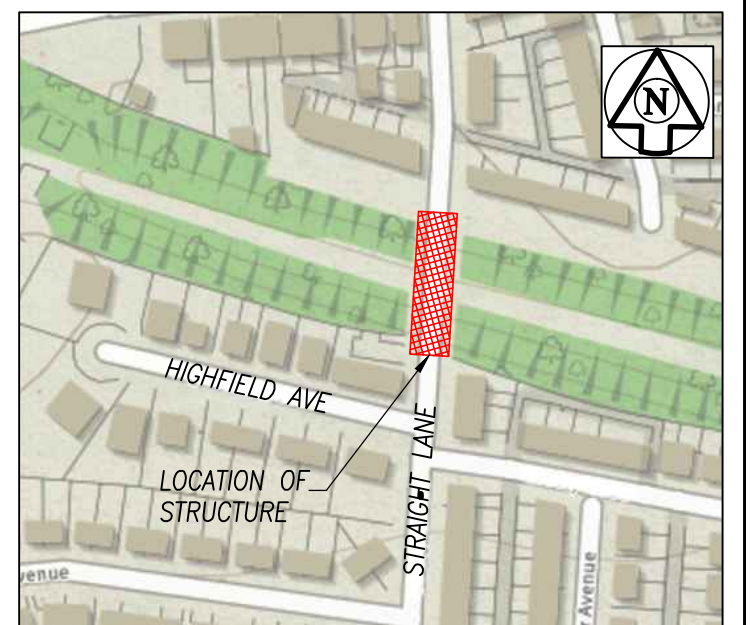

LOCATION PLAN
SCALE 1:2500

VEDA : 0203 214 5277	
FOR FORM FO01 ACCEPTANCE	
CRE	
DPE	
AE	

rev	date	by	description

VEDA ASSOCIATES

LONDON OFFICE
ELSTON STATION
PO BOX 64222
LONDON
NW1 2RS

T: +44 (0)20 3214 5217
E: info@veda.co.uk
WWW.VEDA.CO.UK

client

Network Rail

contractor

DYER & BUTLER

job title

STRAIGHT LANE
MILEAGE: 061m 1100yds
ELR: WAG1
STRUC. REF 42

drg title

**EXISTING
GENERAL ARRANGEMENT**

drawing status		FOR FORM 001 ACCEPTANCE	
drg No	ENG-DWG-VED-VC0418-001	rev	
date	NOVEMBER 2016	scale	AS SHOWN @ A1
drawn	RB	checked	FO
Veda job no.		VC0418	