
HUDDERSFIELD ROAD
DARTON
BARNSLEY
SOUTH YORKSHIRE

7903

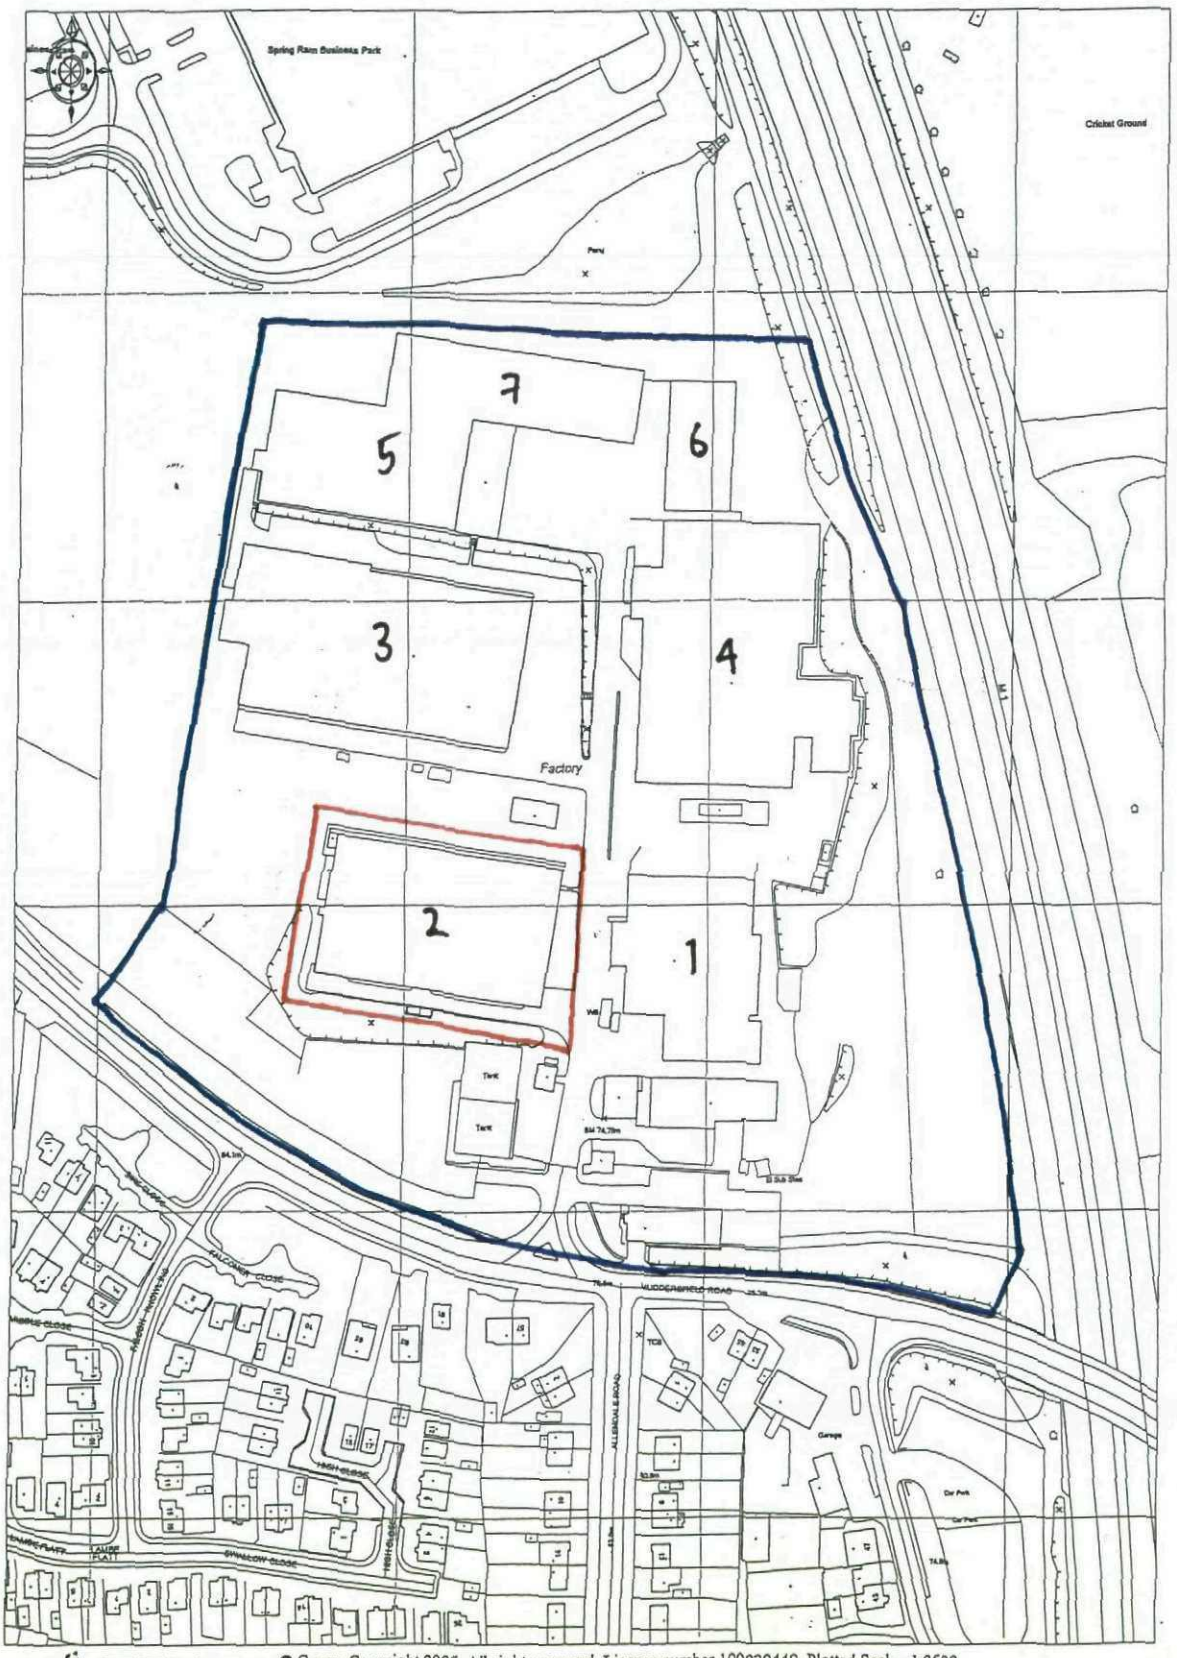

© Crown Copyright 2006. All rights reserved. Licence number 100020449. Plotted Scale - 1:2500

THE HARRIS PARTNERSHIP