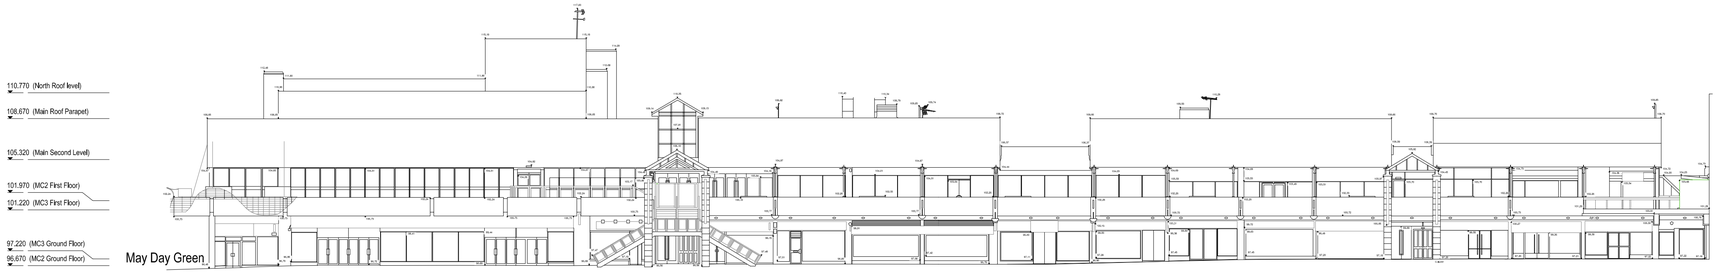


Existing Cheapside (SW) Elevation

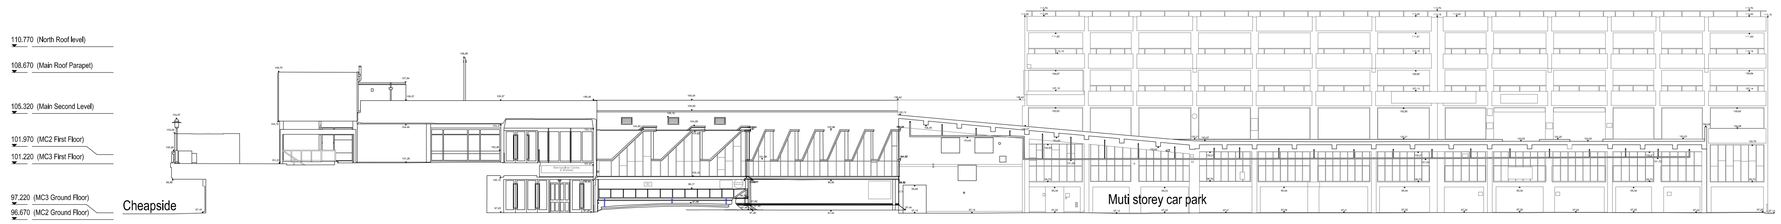


Existing SE Elevation

Notes:
- This drawing is copyright.
- Do not scale dimensions from this drawing.
- This drawing is to be read in conjunction with all other relevant drawings
- All discrepancies on this drawing are to be reported to the architect.
- Do not modify any element of this drawing.
- Use drawing only for purpose(s) issued.

North Sign / Key Plan

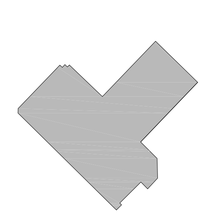

The following external model files are included within this drawing:

| Rev | Date | Revision Notes | Dn | Rv |
|---|---|---|---|---|
| 2 | 25/01/17 | Levels Added to existing elevations | SL | AG |
| 1 | 20/01/17 | Planning Issue | SL | AG |

Client / Contractor

Barnsley Metropolitan
Borough Council

IBI
Intelligence
Buildings
Infrastructure
www.ibigroup.com

Project
BETTER BARNSLEY TOWN CENTRE
METROPOLITAN CENTRE

Drawing Title
Existing SE & SW Elevations

| Job Number | Drawing Originated Date | PAS 1192 Status Code |
|---|---|---|
| 6743 | 25/01/2016 | - |
| Scale@A1 | Purpose | |
| 1 : 250 | PLANNING | |

| Drawing Number | Revision |
|---|---|
| BBTC-IBI-MC-A-G200-EX-EL-01 | 2 |