


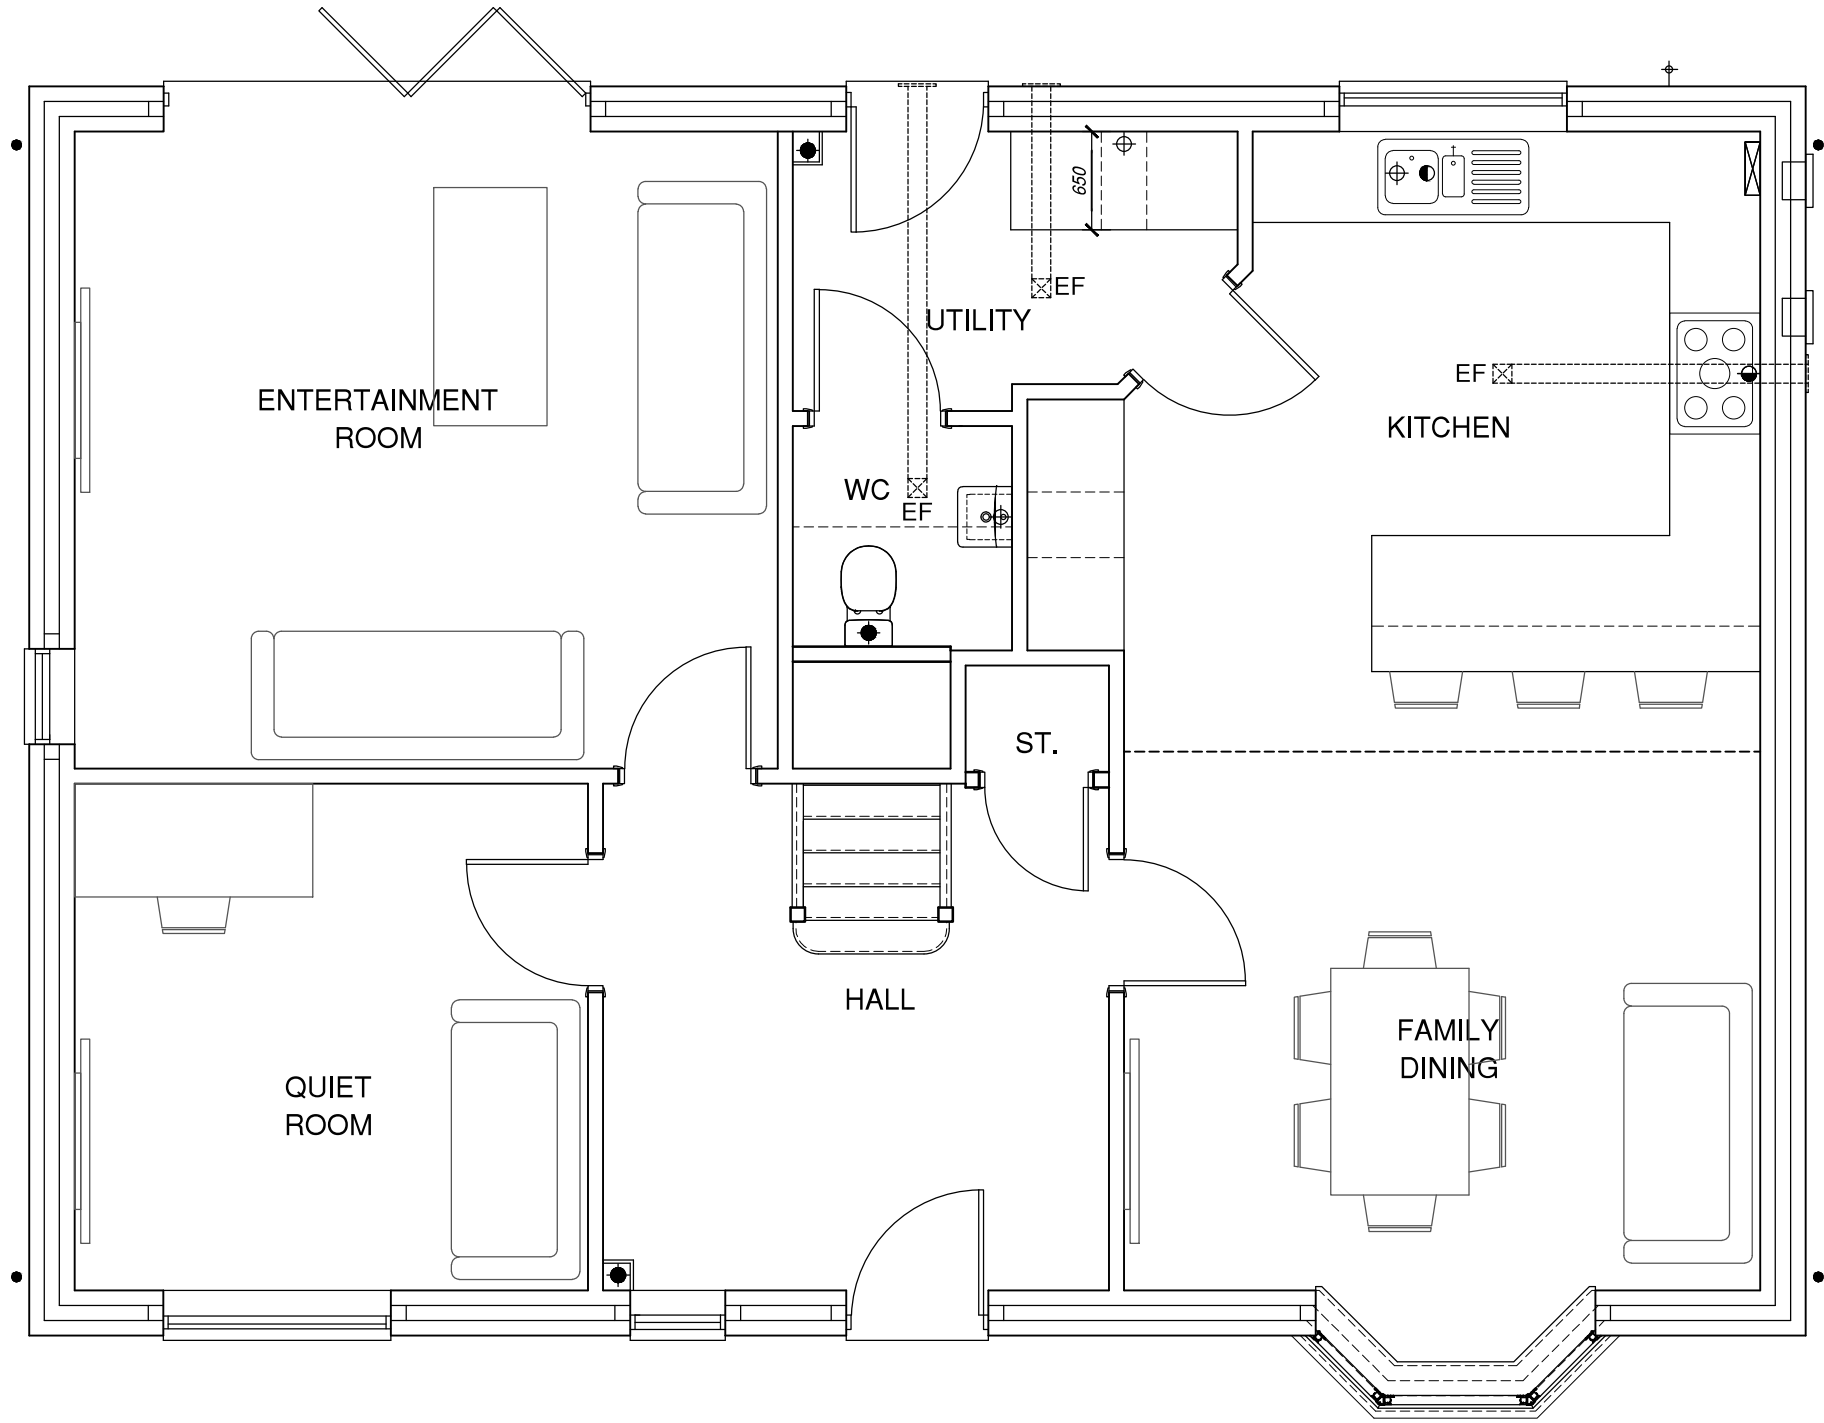

Date	Description	Rev	House Type	4100 Park Approach Thorpe Park Leeds LS15 8GB	Scale	Date	19/08/15
	PS-Type-D 1844 sq/ft				1:50		
	Drawing Title				Drawn	Checked	
	Ground Floor - planning				MF		
	Site				Drawing No.	PS-Type-D-002	
	Penistone				Rev.	A	
				0113 3970437 www.duchyhomes.co.uk			

