


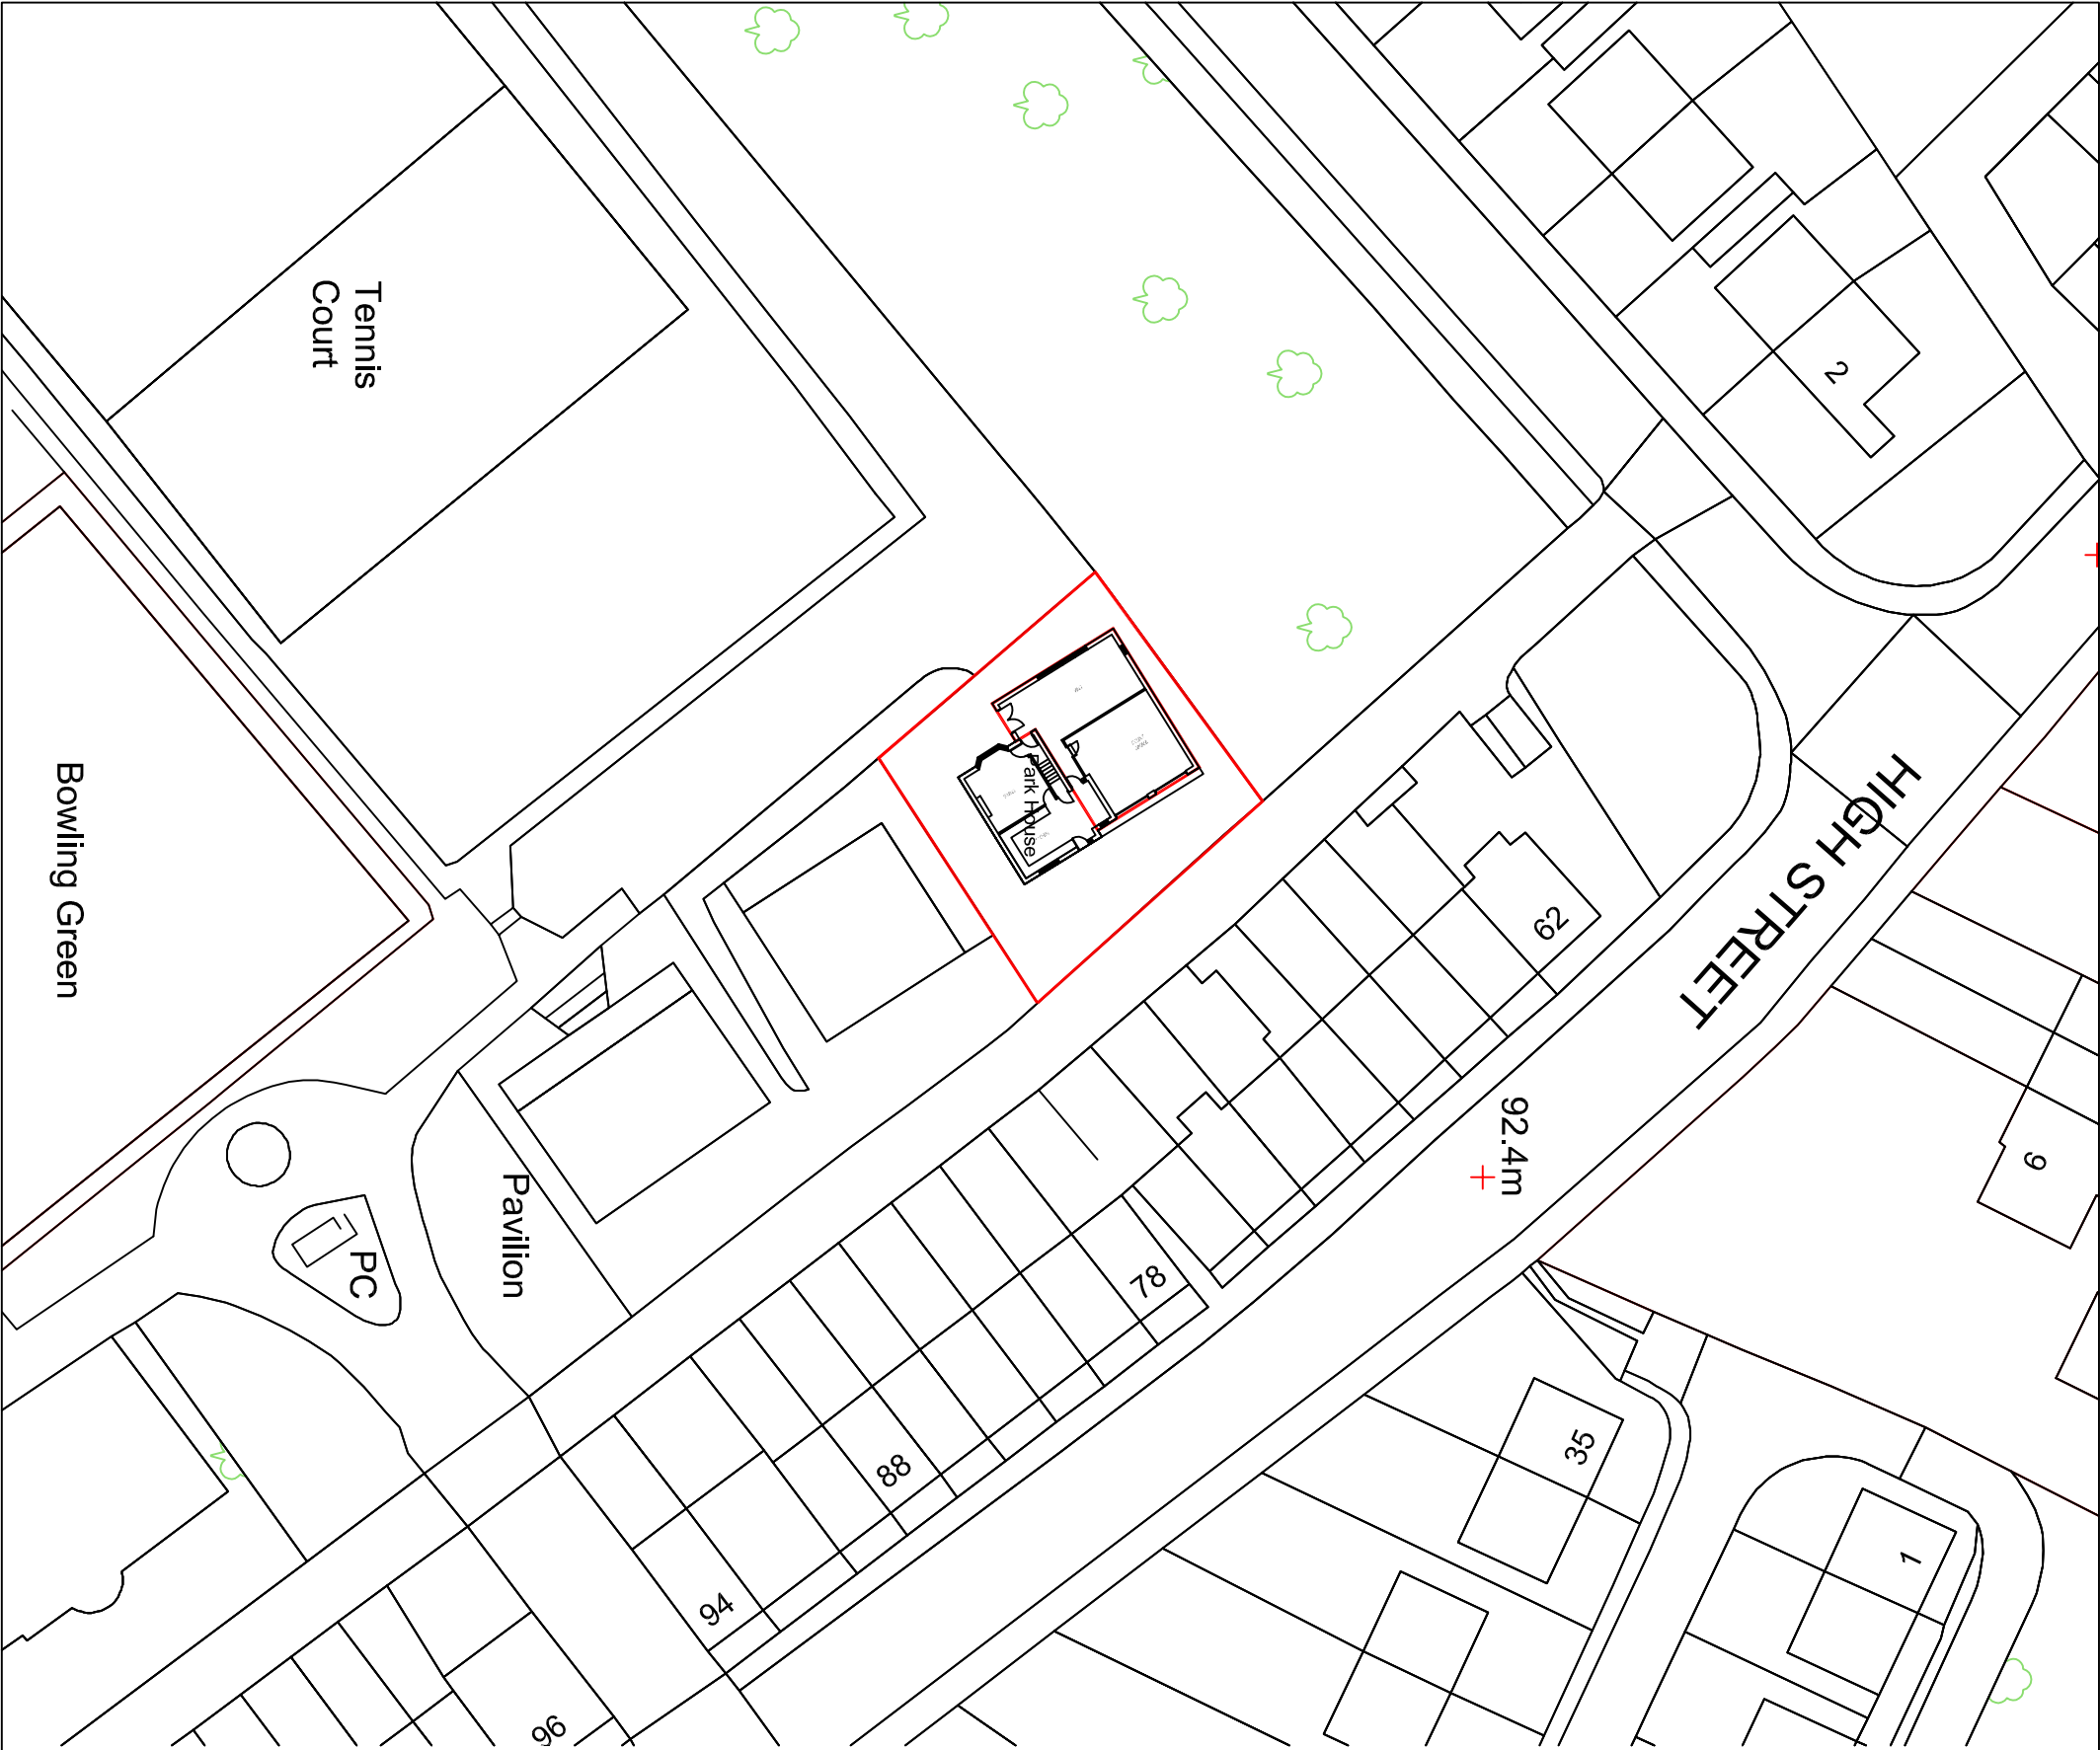

Revisions	A. A----	00-00-
This drawing is for planning permission only and is not a construction drawing.		
Drawing Title	PROPOSED-SITE-PLAN	
Job No. - Dwg No.	JH/2013/2	—
Client:	JOHN HUTCHINSON PARK HOUSE WORSWORTHY GALE BRANISLEY S/O 35F	
Scale,	1:500	