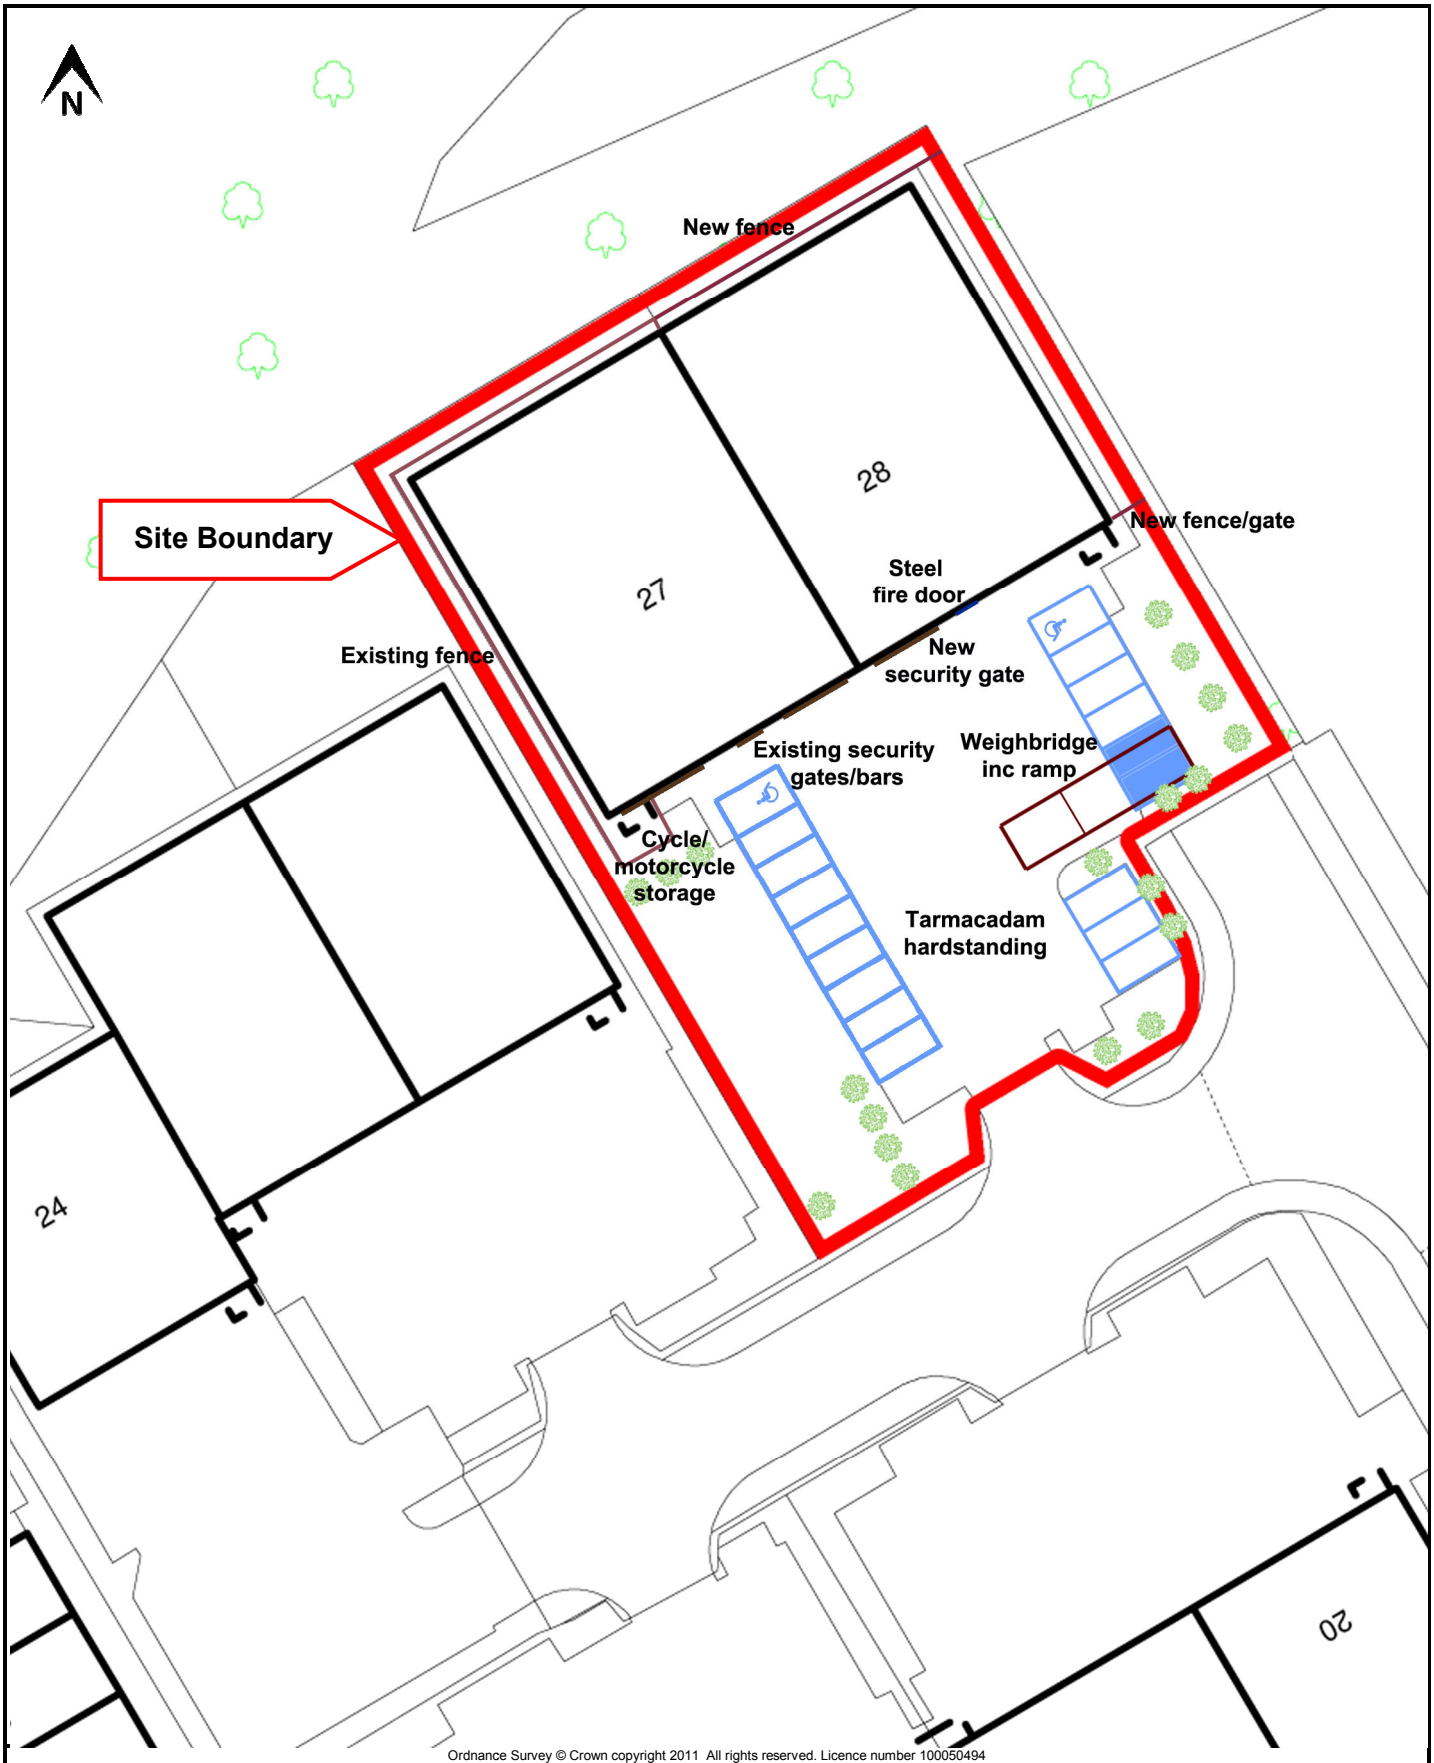


Ordnance Survey © Crown copyright 2011 All rights reserved. Licence number 100050494

Site Address:	Units 27 & 28 Wharncliffe Business Park, Longfields Road (Off Laithes Lane), Carlton, Barnsley S71
Title:	Appendix B – 1:500 Block Plan
Client:	J Blackburn & Sons Ltd
Printed Scale:	1:500 @ A4
Date:	December 2011

AC Environment Solutions Ltd

Longfields Court, Middlewoods Way, Wharncliffe Business Park,
Carlton, Barnsley, South Yorkshire S71 3GN