




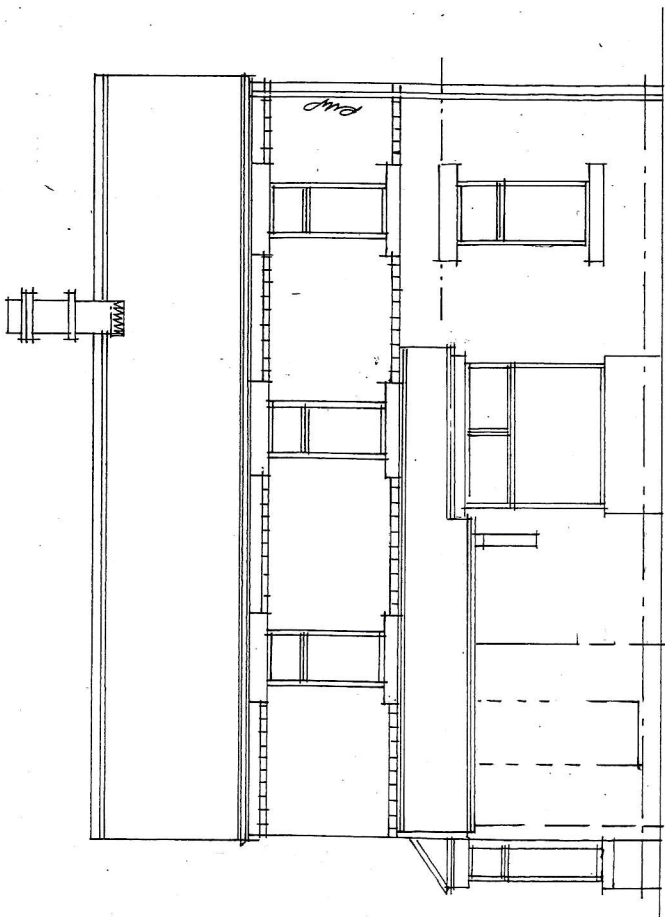

Front - Allendale Road

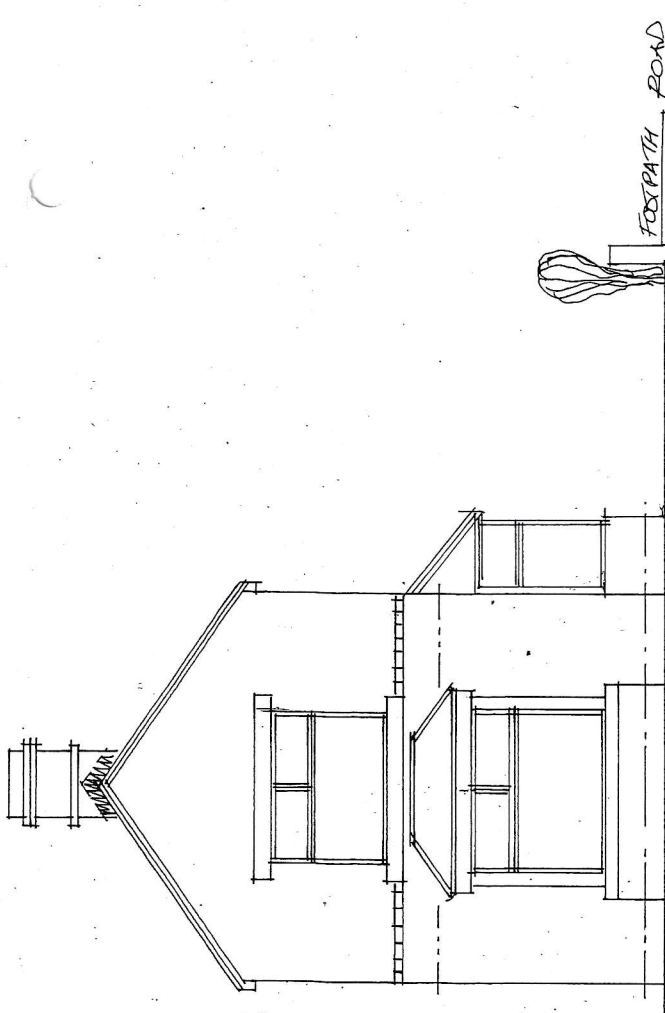

Front - Cavendish Road

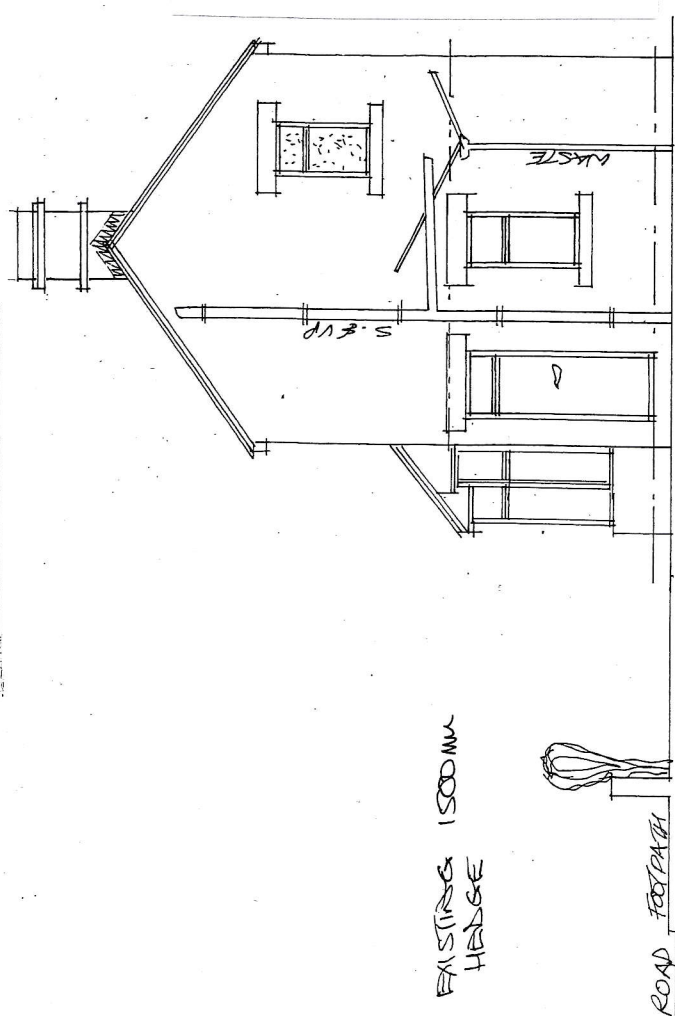


Rear - Garden

Rev	Notes	Date

Garry Greetham Associates Residential Design Consultant Westwood House 18 Carr Lane Tankersley Barnsley S75 3BE Tel 07786062364	
PROJECT	Extension & Alterations
CLIENT	Mr. Josh Peel
TITLE	Elevations as Existing
ADDRESS	8 Allendale Road, Barnsley. S75 1BJ
DRAWN BY	999
SCALE	1:100 © A4 DATE Jan 24
DRAWING No	992-02 REV
Member of the Chartered Institute of Architectural Technologists	

20 Cavendish Road

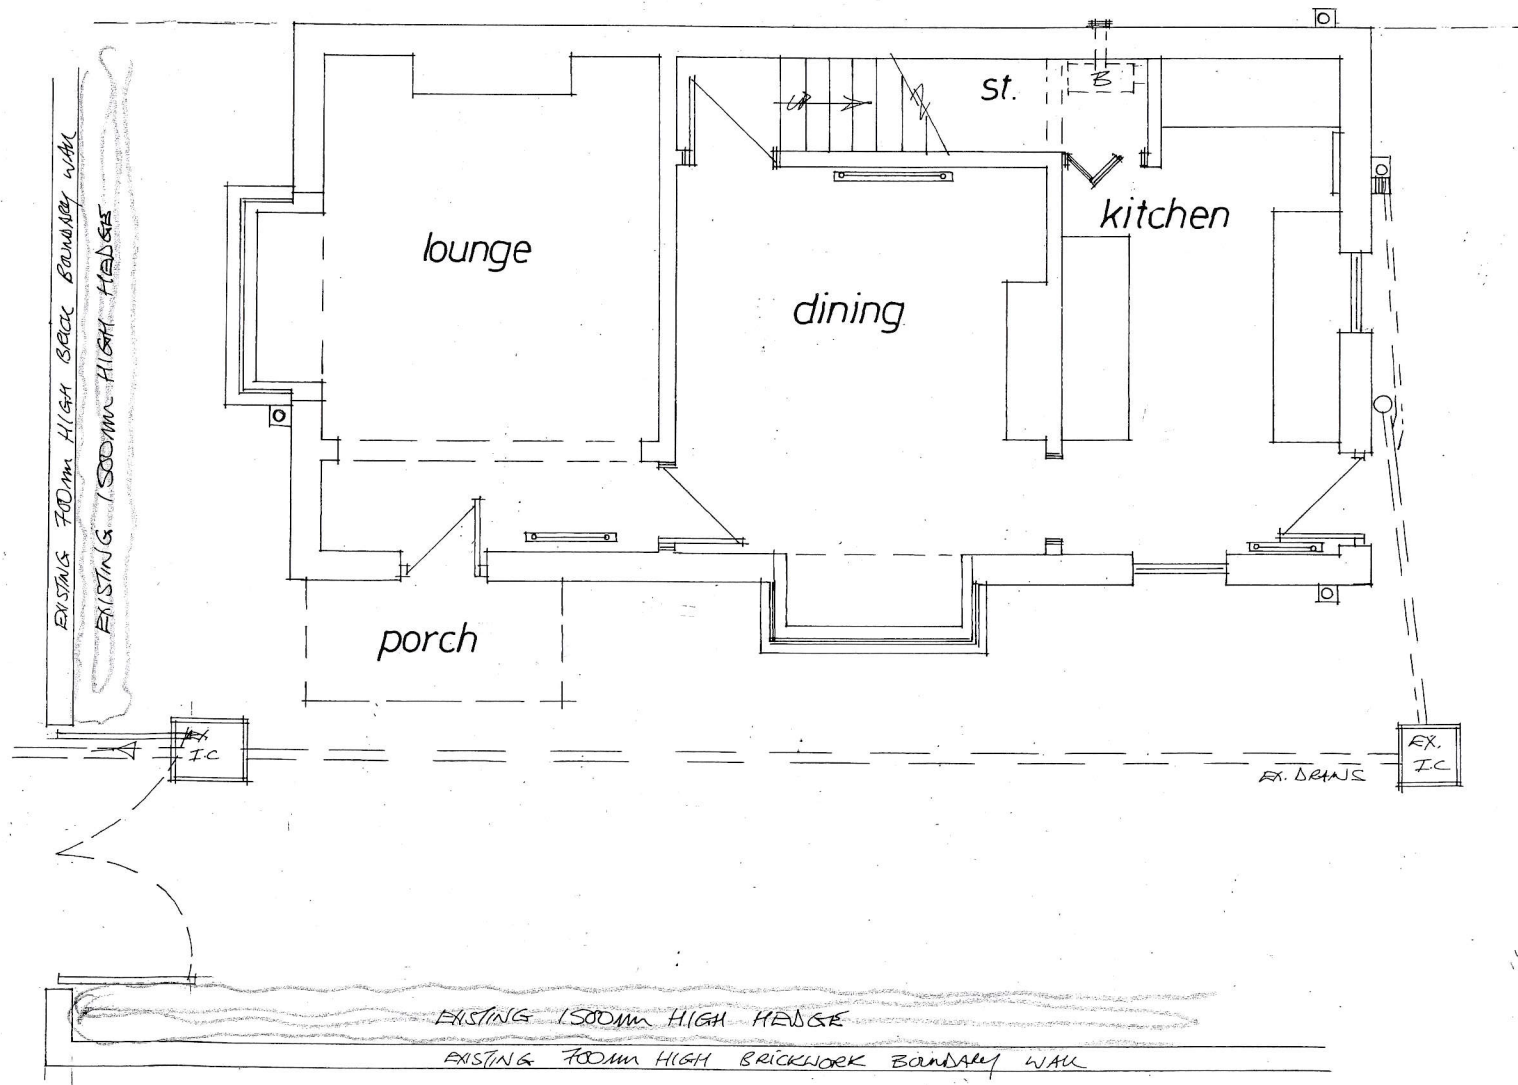

Rev	Notes	Date

Garry
Greetham
Associates

Residential
Design Consultant
Westwood House
18 Carr Lane
Tankersley

Barnsley S75 3BE
Tel 07786062364

PROJECT Extension & Alterations

CLIENT Mr. Josh Peel

TITLE G. F. Layout as Existing


ADDRESS
8 Allendale Road,
Barnsley. S75 1BJ

DRAWN BY ggg


SCALE 1:50 @ A3 DATE Jan 24

DRAWING No 992-03 REV


Member of the Chartered Institute
of Architectural Technologists

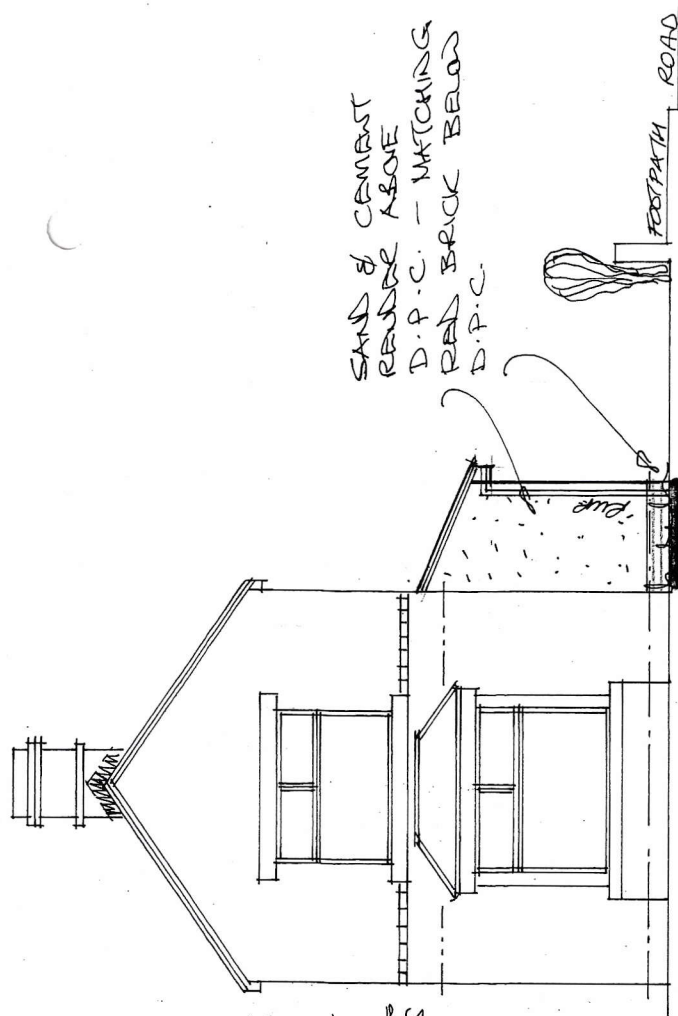

Front ~ Cavendish Road

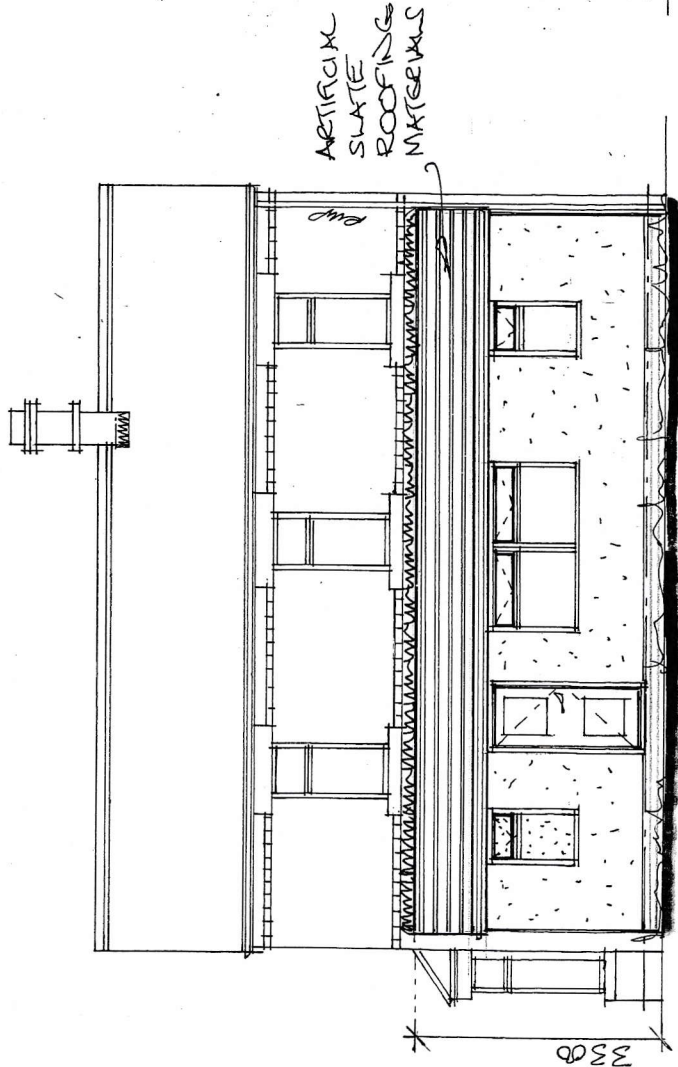

Front ~ Allendale Road

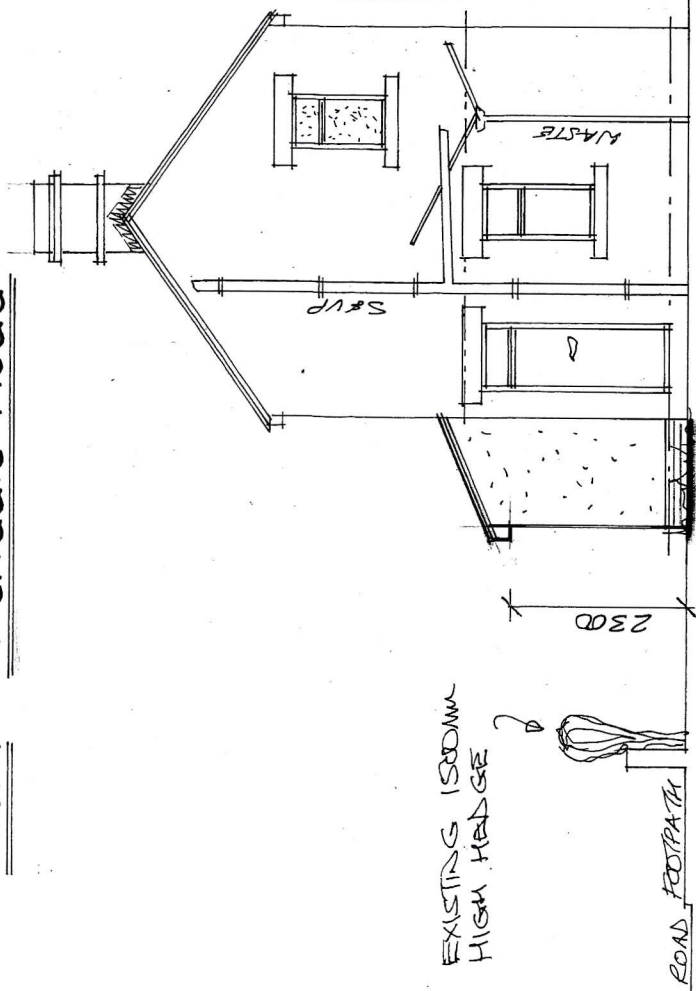


Rear ~ Garden

Rev	Notes	Date
-----	-------	------

Garry Greetham Associates Residential Design Consultant Westwood House 18 Carr Lane Tankersley Barnsley S75 3BE Tel 07786062364	
PROJECT	Extension & Alterations
CLIENT	Mr. Josh Peel
TITLE	Elevations as Proposed
ADDRESS	8 Allendale Road, Barnsley. S75 1BJ
DRAWN BY	ggg
SCALE	1:100 © A4 DATE Jan 24
DRAWING No	992-04 REV
Member of the Chartered Institute of Architectural Technologists	

20 Cavendish Road

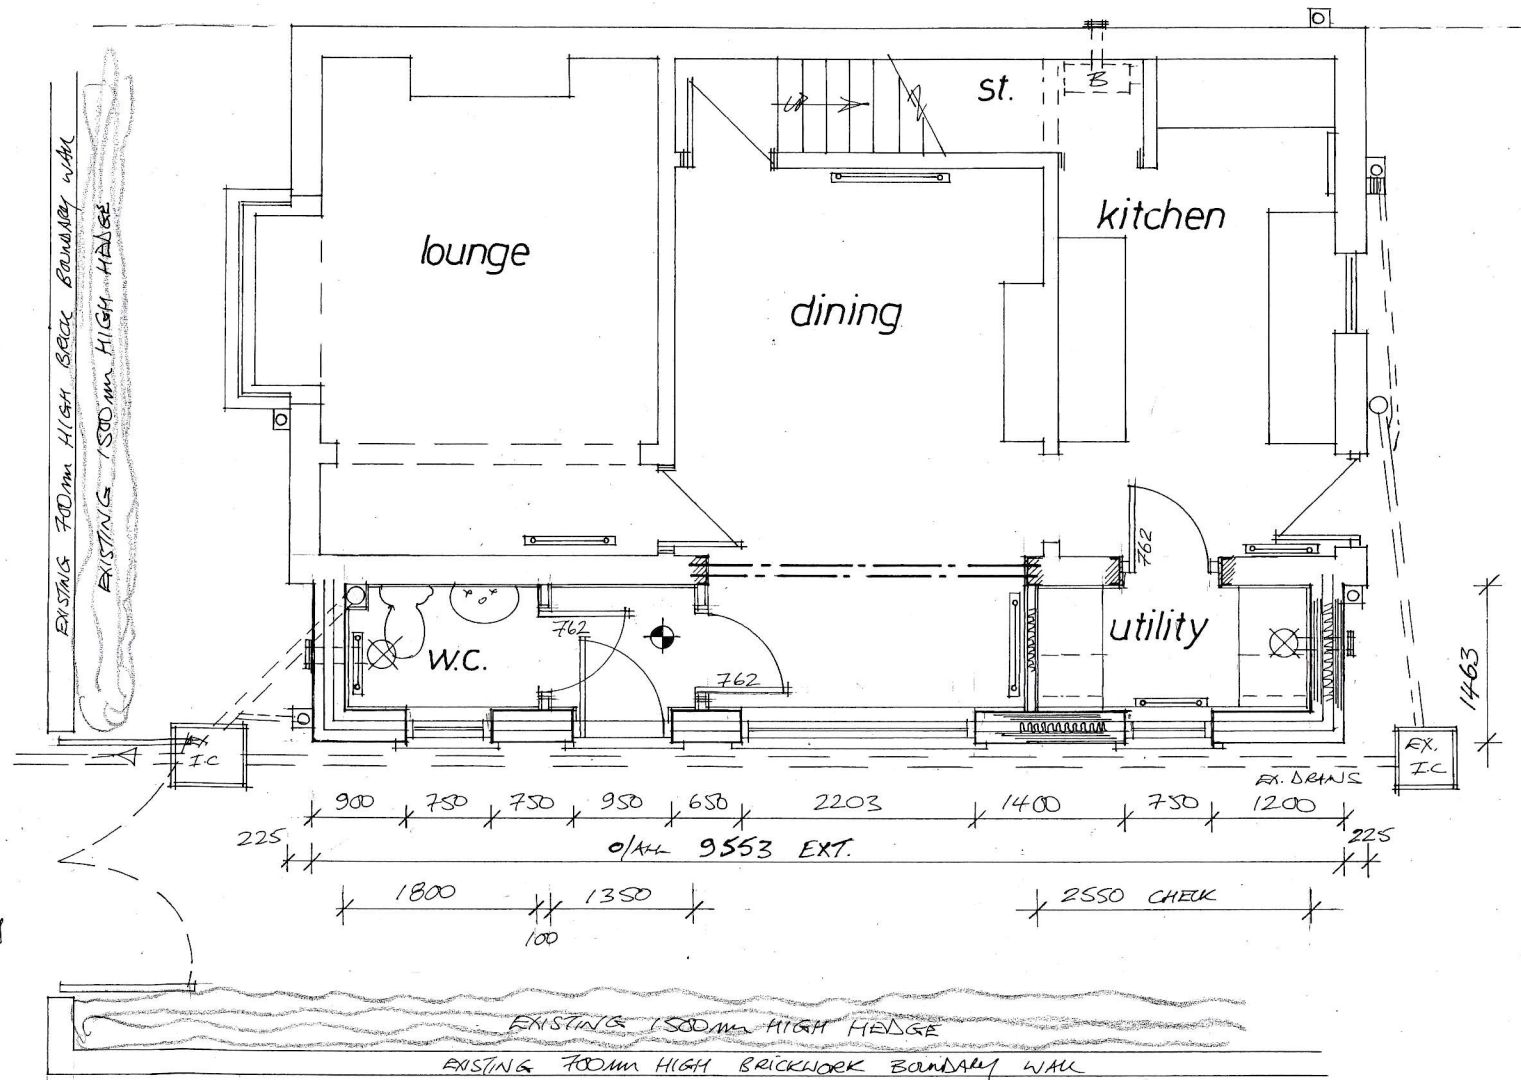

PROPOSED DROP CROSSING
FROM CAVENDISH SIDE -
REFER TO SITE LAYOUT
DWG NO:- 992-011

footpath
Allendale Road

Rev	Notes	Date

Garry
Greetham
Associates

Residential
Design Consultant

Westwood House
18 Carr Lane
Tankersley

Barnsley S75 3BE
Tel 07786062364

PROJECT	Extension & Alterations
CLIENT	Mr. Josh Peel
TITLE	G. F. Layout as Proposed
ADDRESS	8 Allendale Road, Barnsley. S75 1BJ
DRAWN BY	ggg
SCALE	1:50 @ A3
DATE	Jan 24
DRAWING No	992-05
REV	

Member of the Chartered Institute
of Architectural Technologists