


15 BRAMHAM CROFT
WOMBWELL

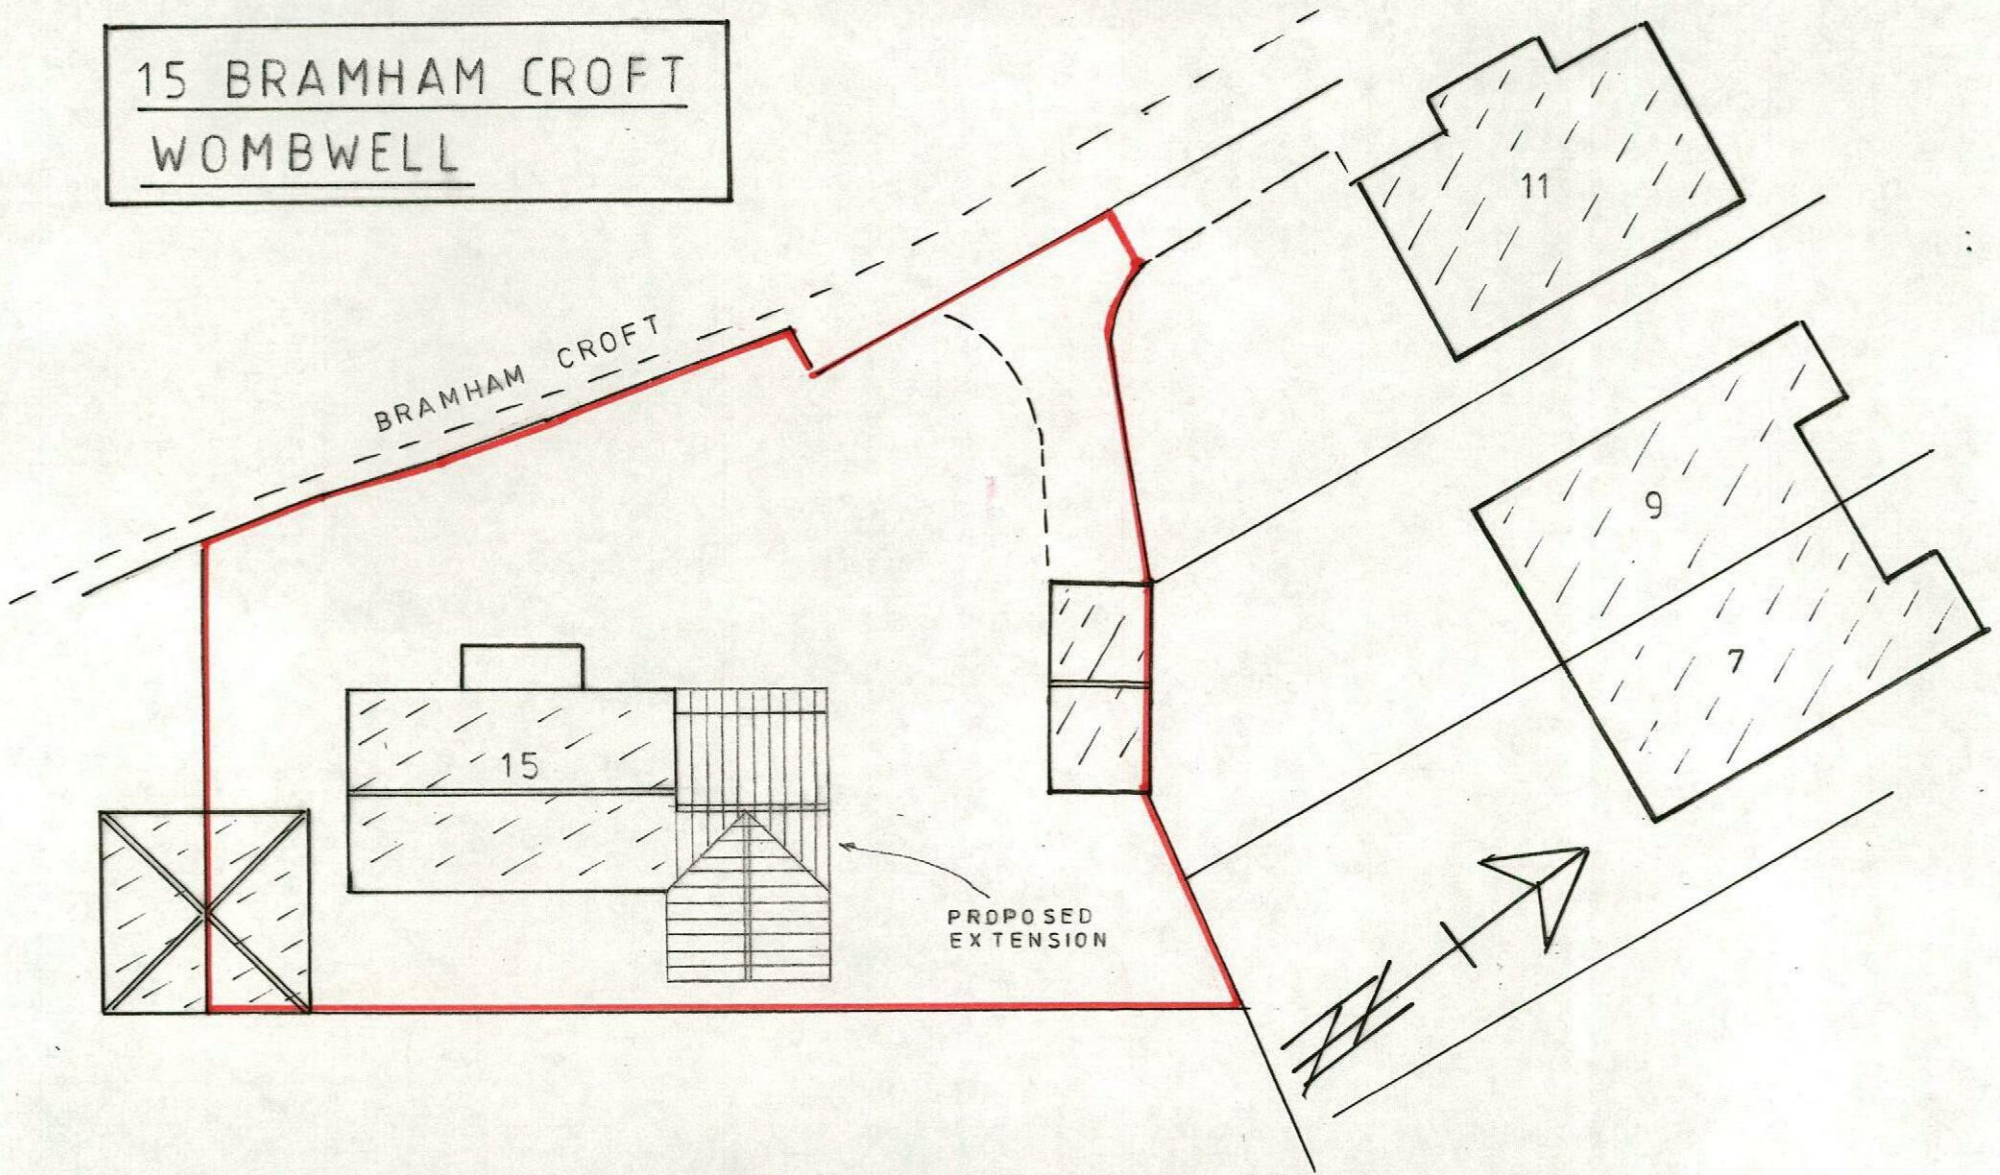

SITE PLAN 1:200