




LOWER GROUND FLOOR PLAN

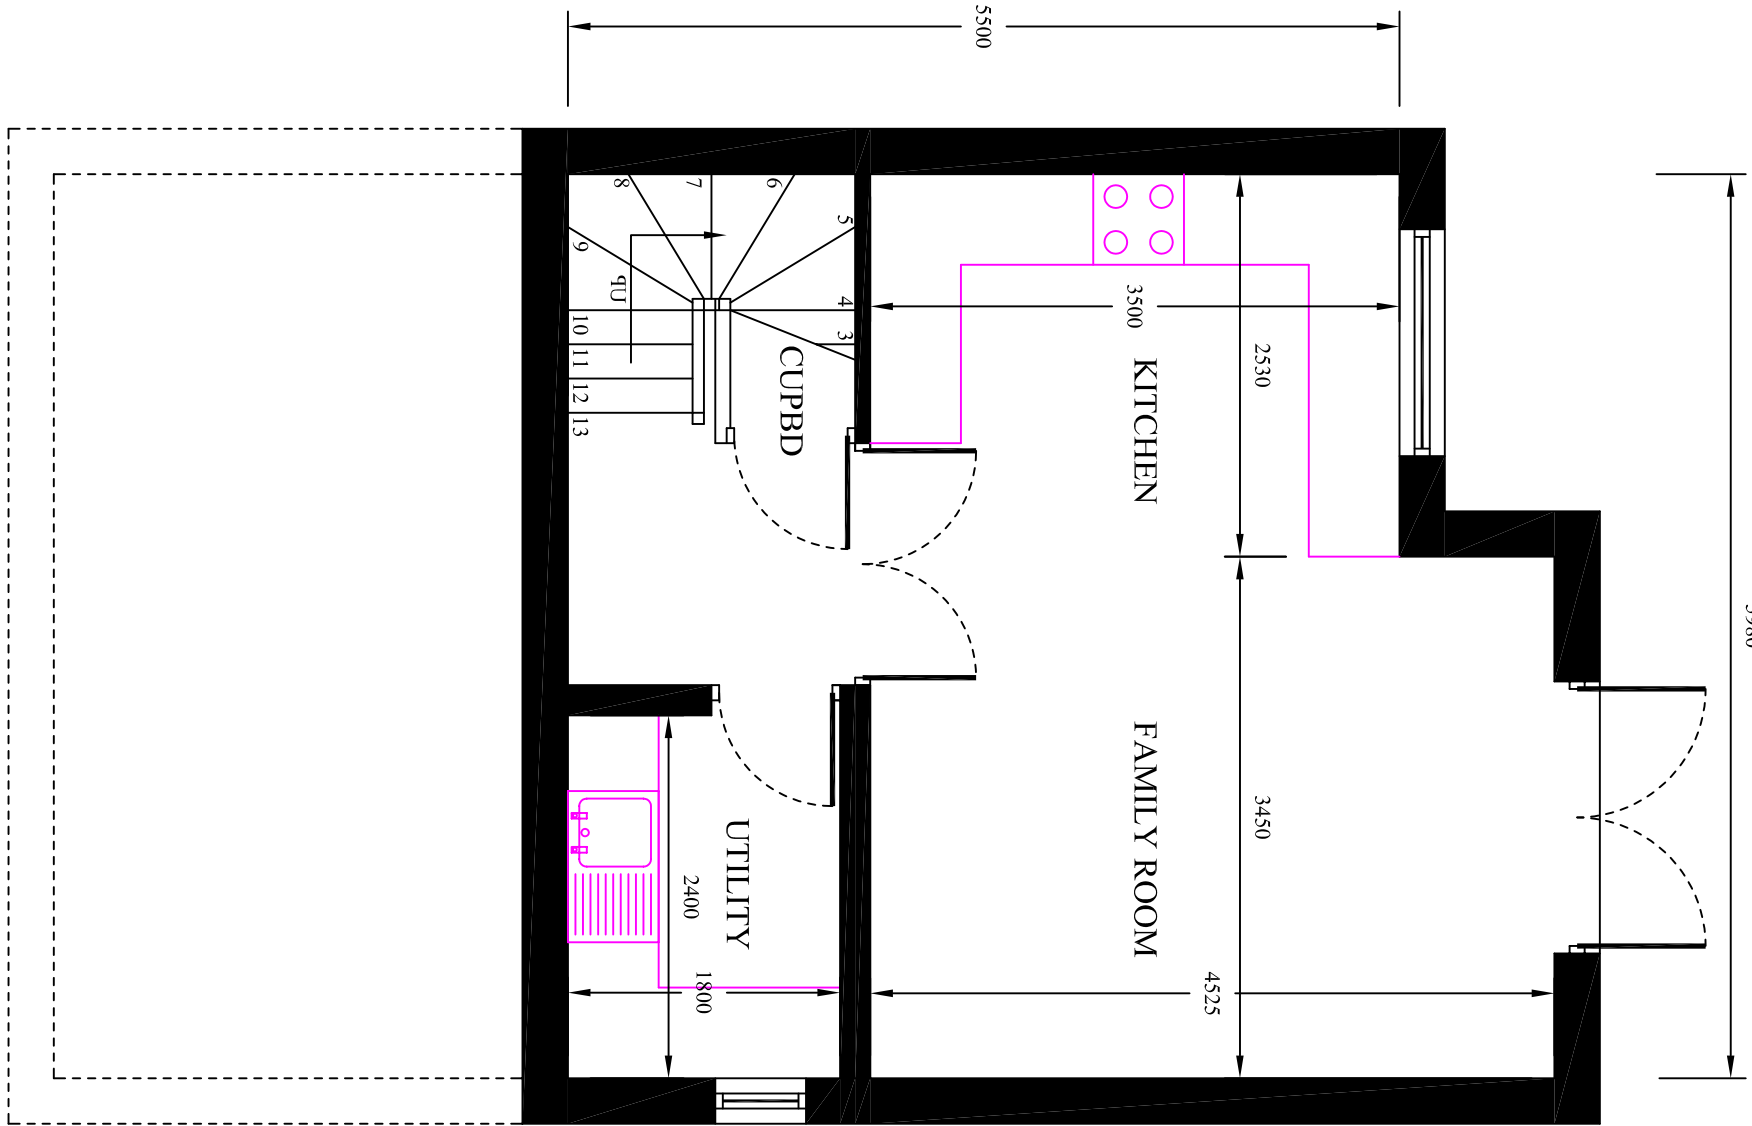


GROUND FLOOR PLAN

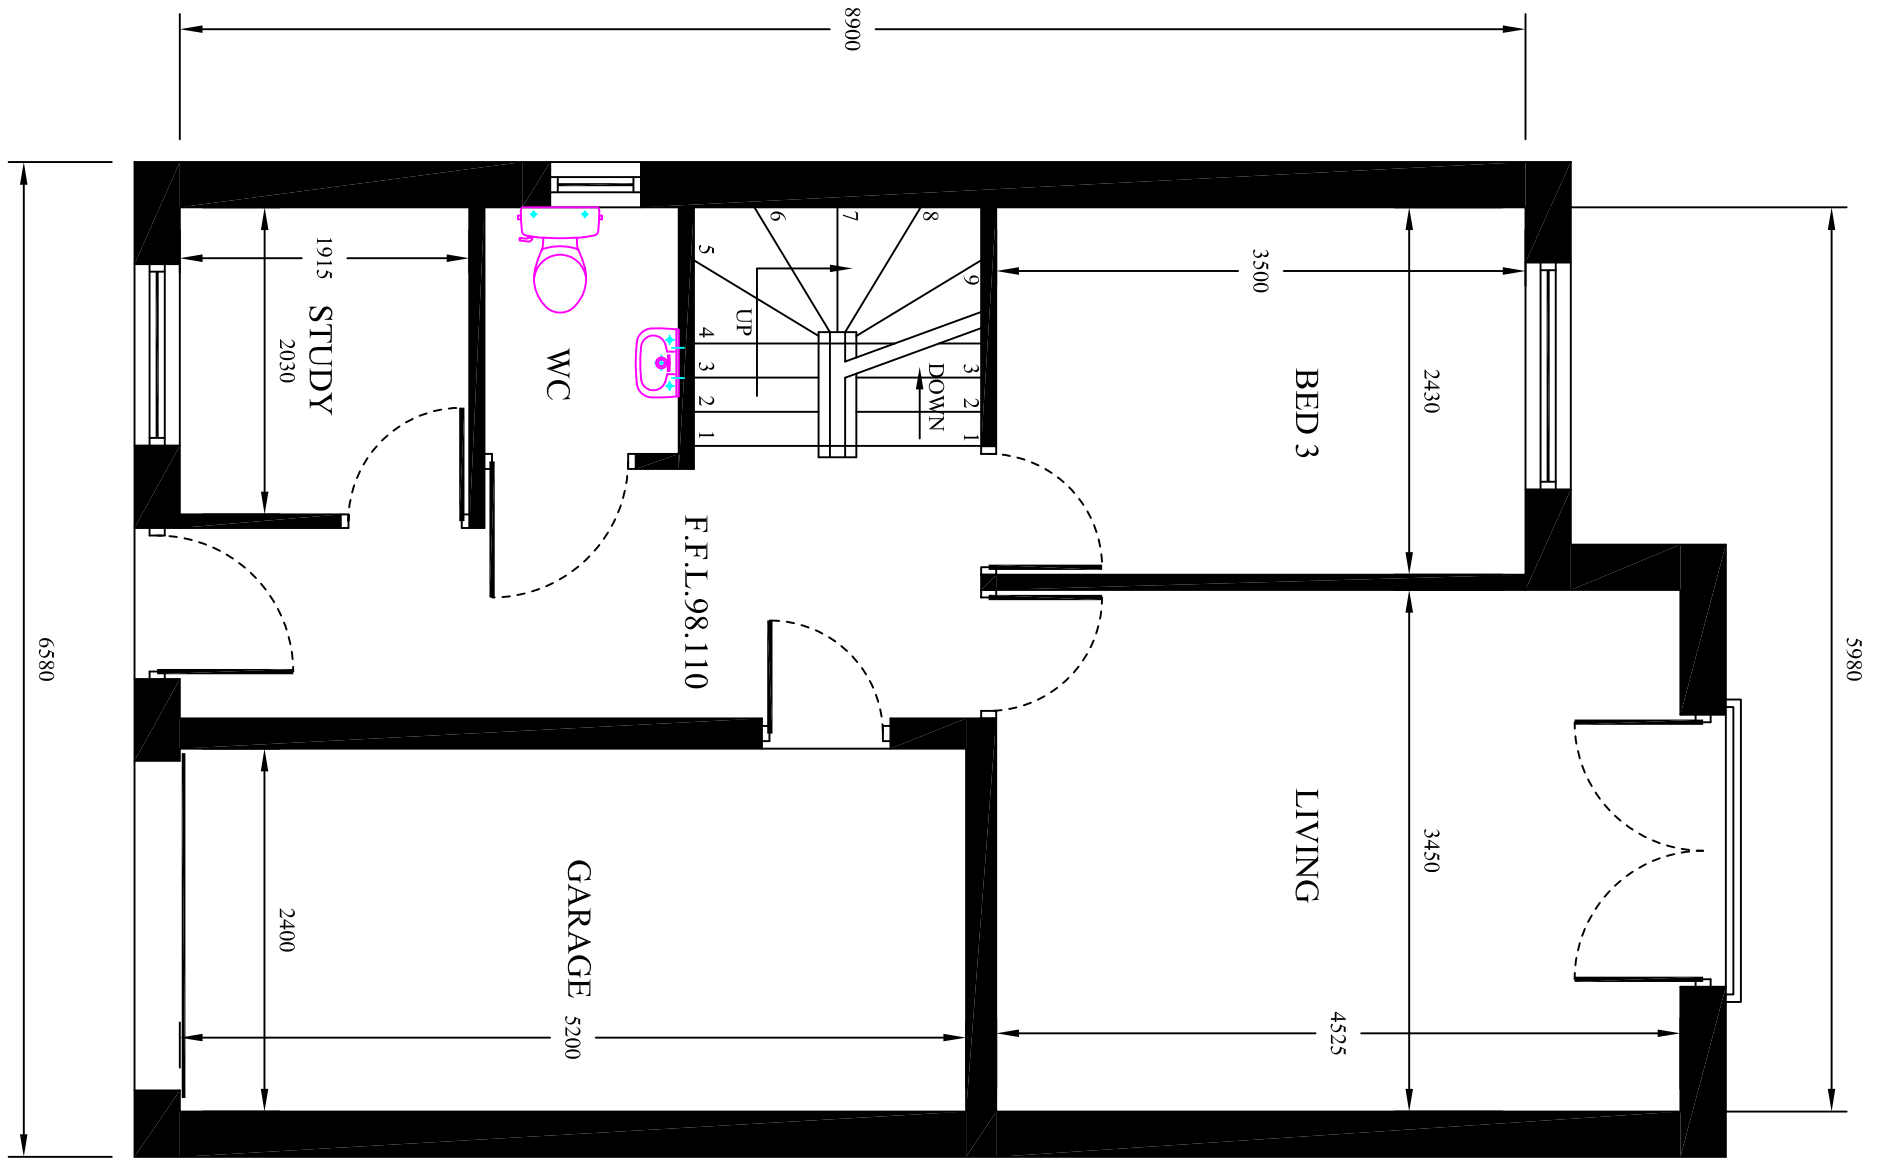


FIRST FLOOR PLAN

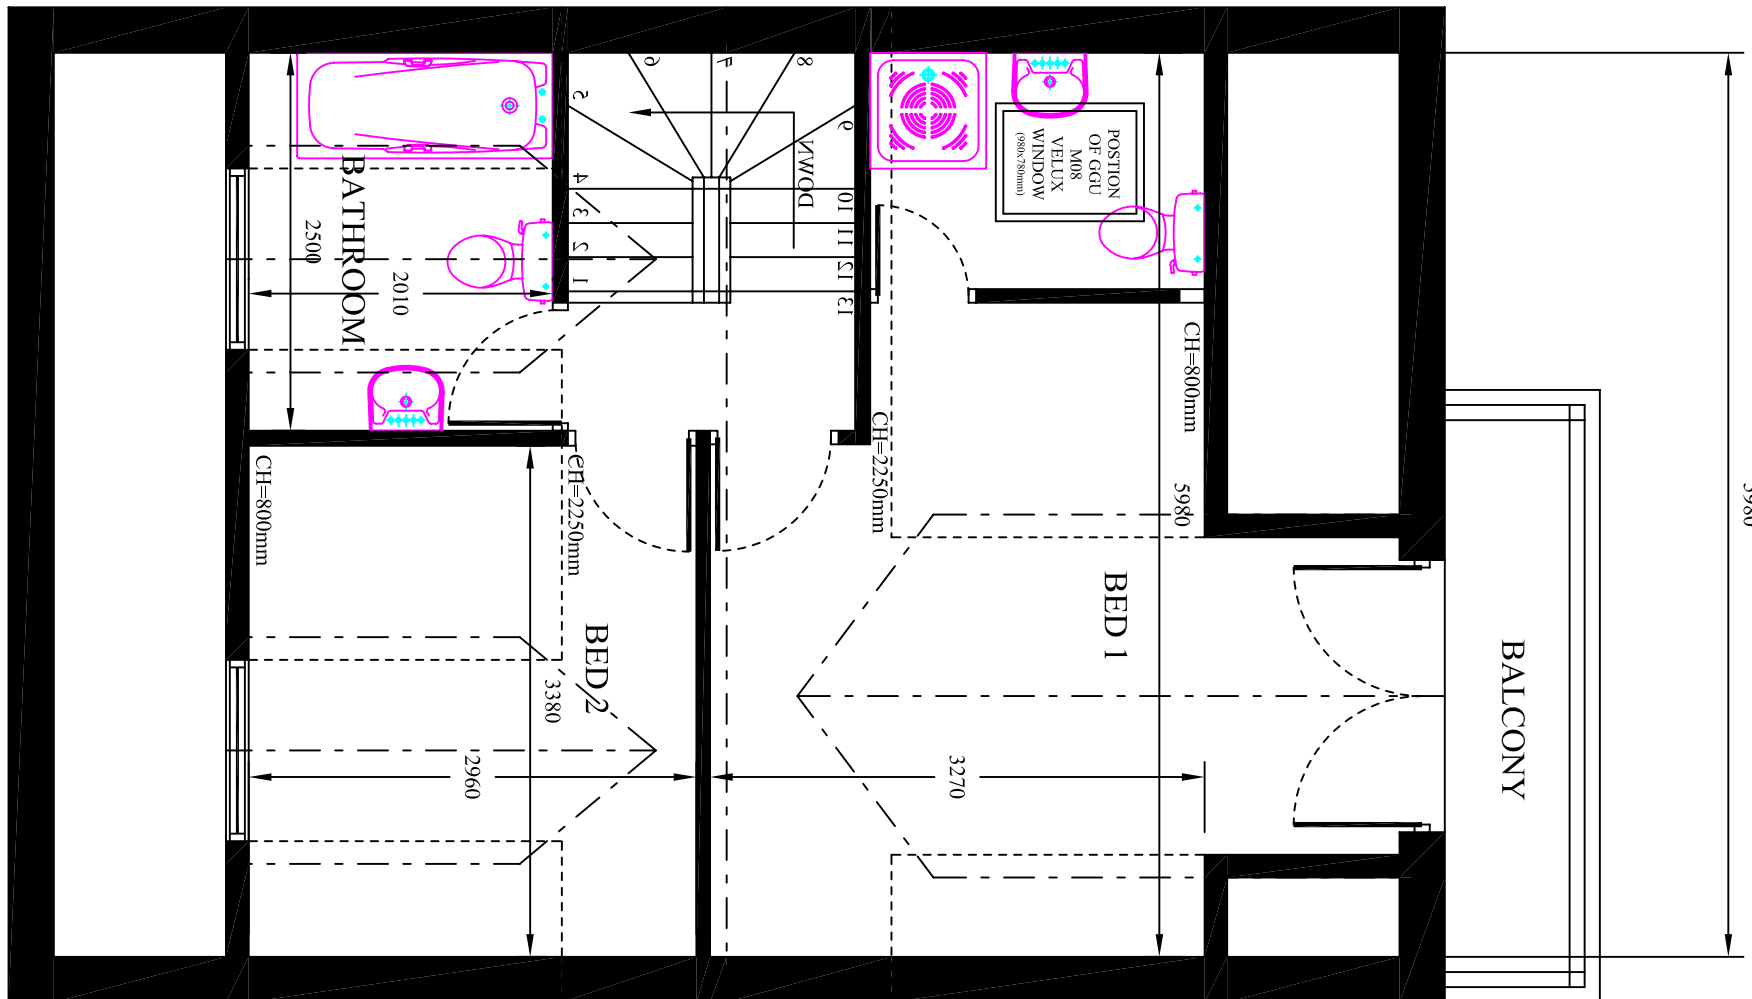


FRONT ELEVATION (SOUTH)

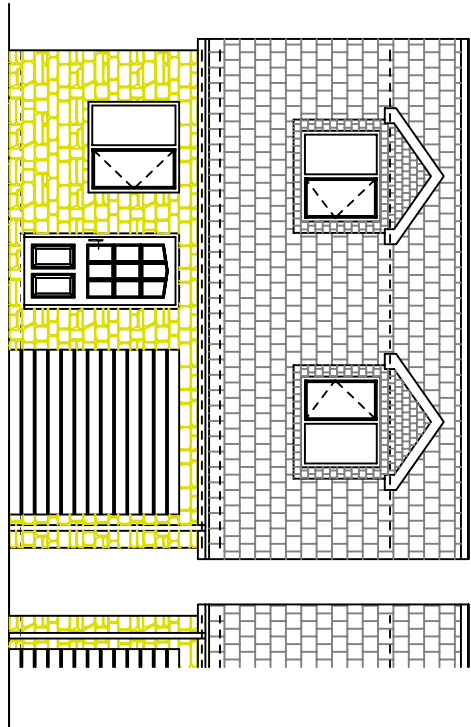


SIDE ELEVATION (EAST)

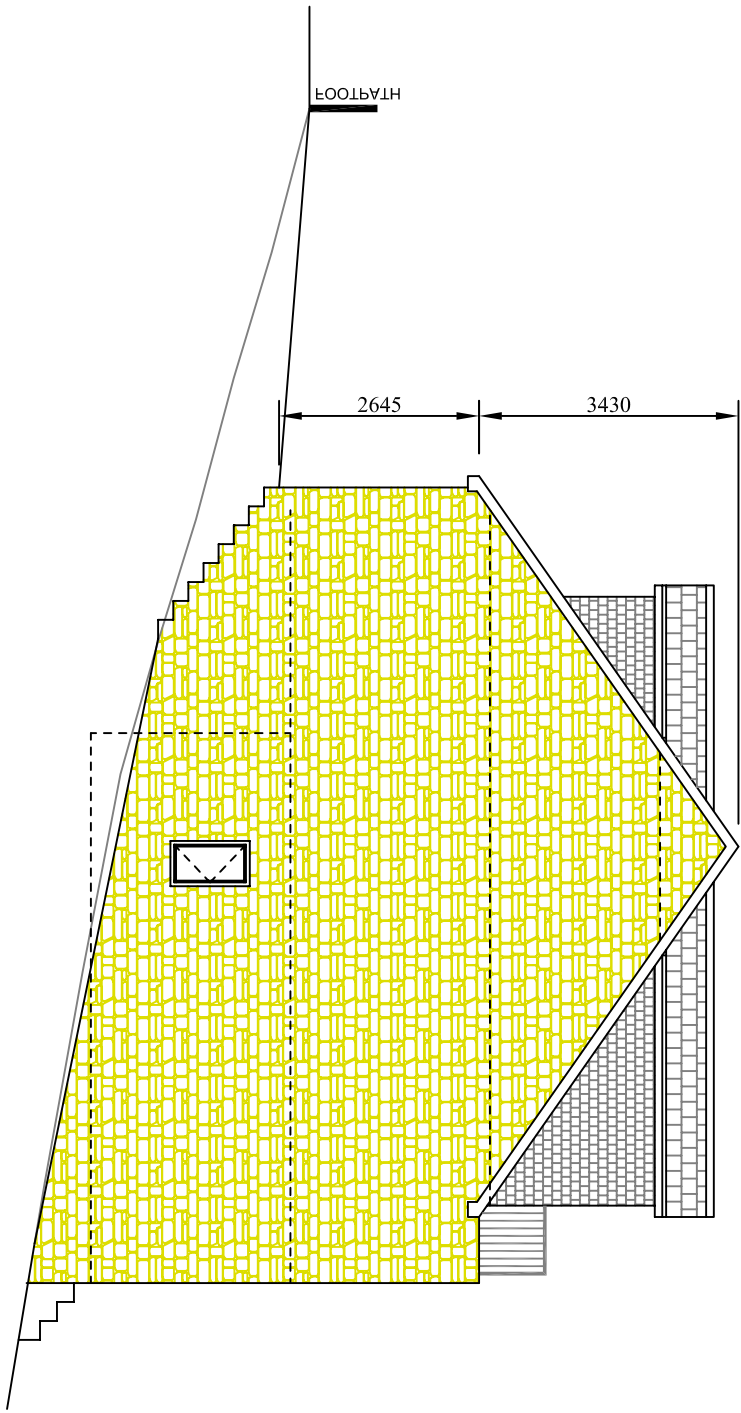

REAR ELEVATION (NORTH)

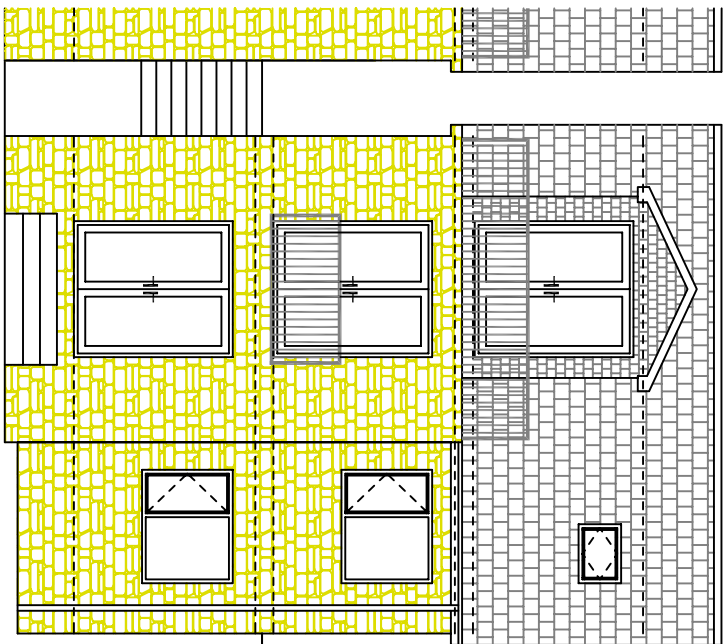

SIDE ELEVATION (WEST)

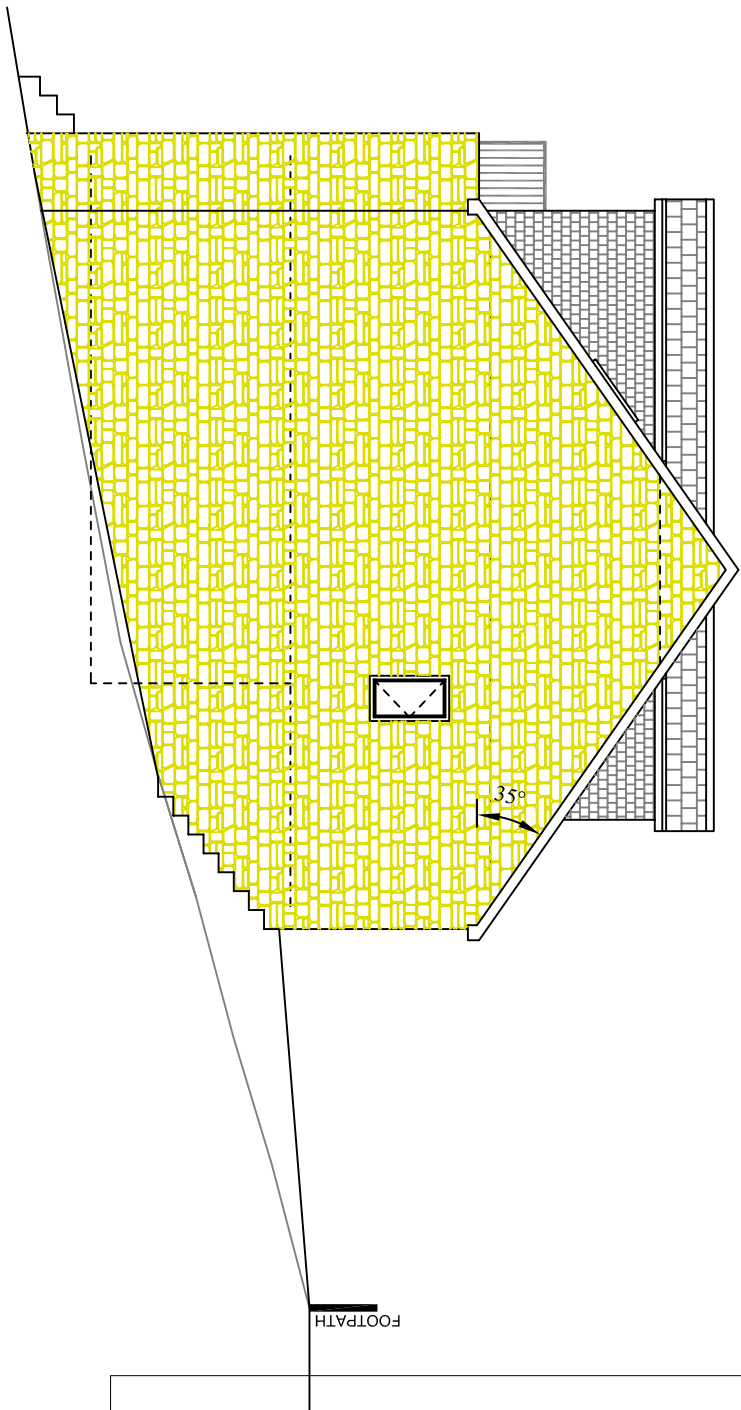

- ROOF TILES TO BE MARLEY MODERN IN DARK GREY
- WALLS TO BE BRADSTONE (OR SIMILAR APPROVED)
- WINDOWS, DOORS, FASCIA AND GUTTERING TO BE WHITE U.P.V.C.

SITE PLAN
(SCALE:- 1:500)



DO NOT SCALE FROM DRAWINGS ALL MEASUREMENTS TO BE CHECKED ON SITE BY BUILDER AND CLIENT.
ANY DISCREPANCIES TO BE NOTIFIED TO DESIGNER, BUILDER AND CLIENT TO CHECK. ALL SPECIFIED
MATERIALS FOR SUITABILITY AND REPORT ANY ALTERATIONS TO DESIGNER.
ALL WORK TO COME'S WITH PARTY WALL ACT 1996, ALL WORKS TO BE CARRIED OUT IN ACCORDANCE WITH
APPROVED DRAWING ONLY.

DRAWING 1 of 1

PROPOSED DORMER HOUSE

FOR: MT. GARY DRURY

AT
PLOT 1, MEADOW DRIVE,
DARFIELD, BARNSLEY

SCALE:- 1:50 & 1:100 | DATE:- NOV 2008