



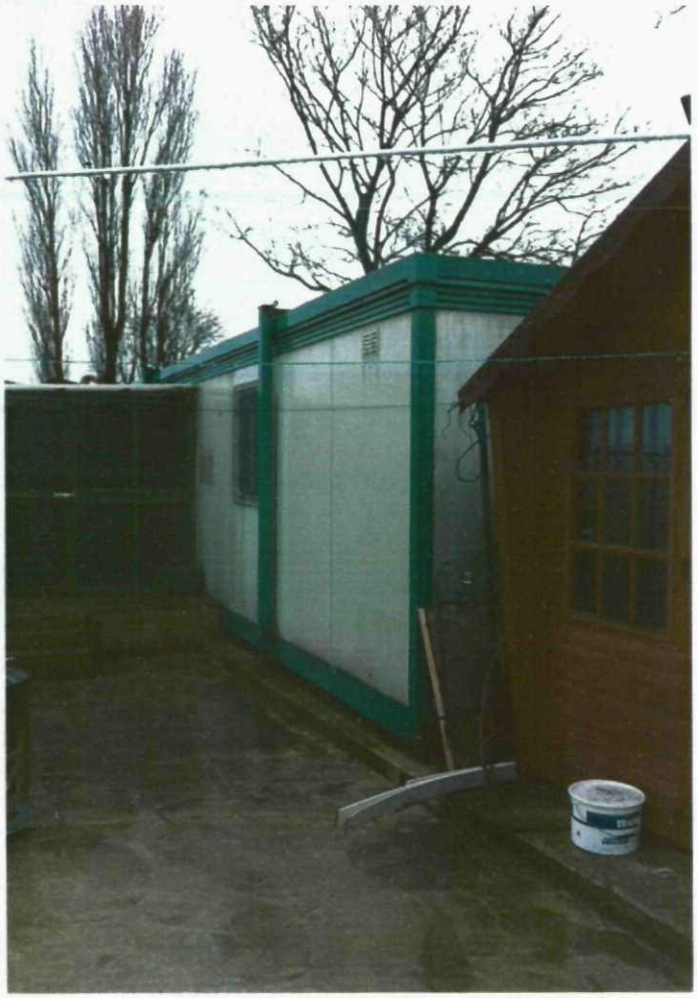


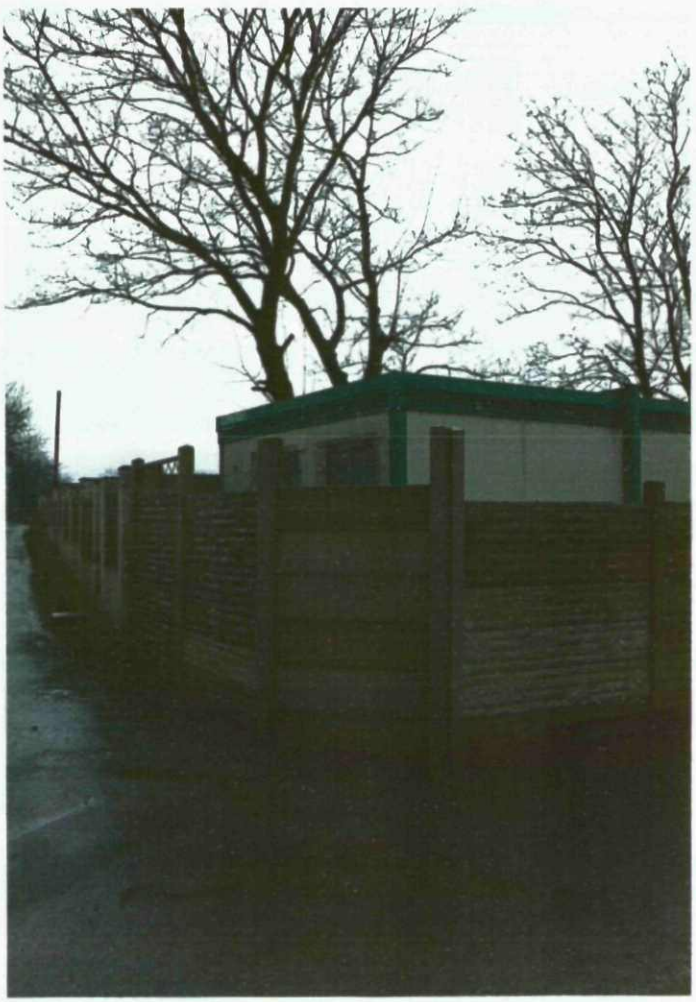


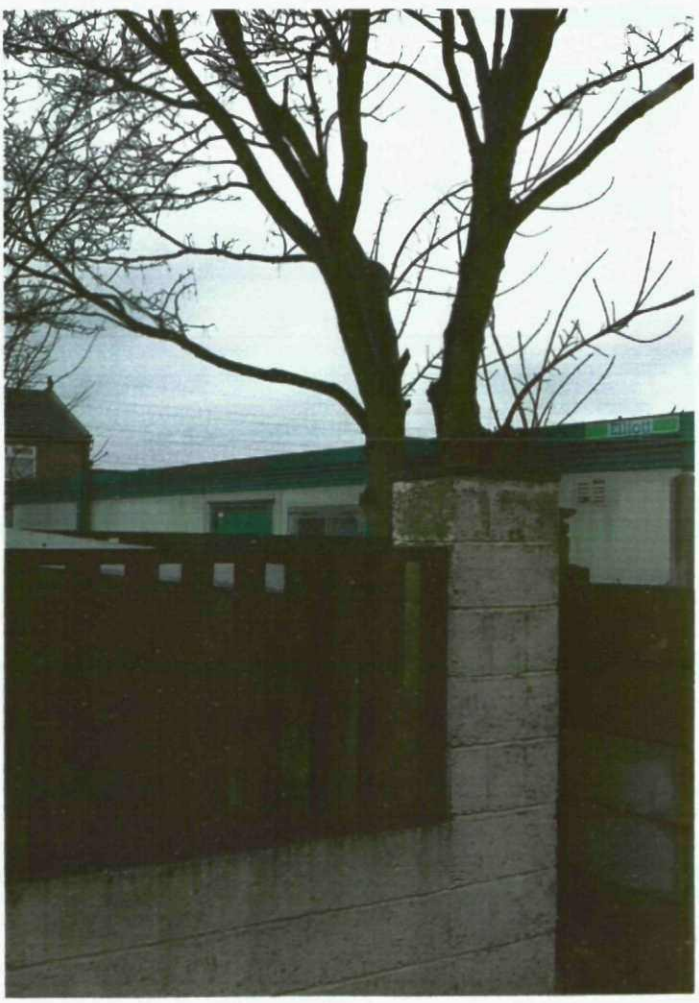

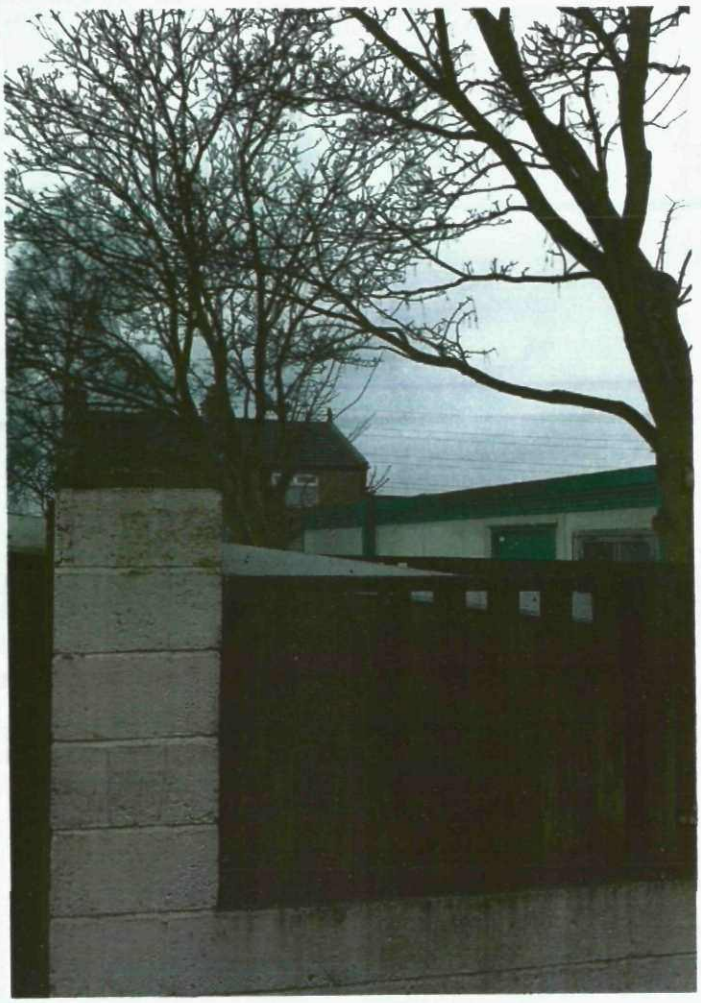


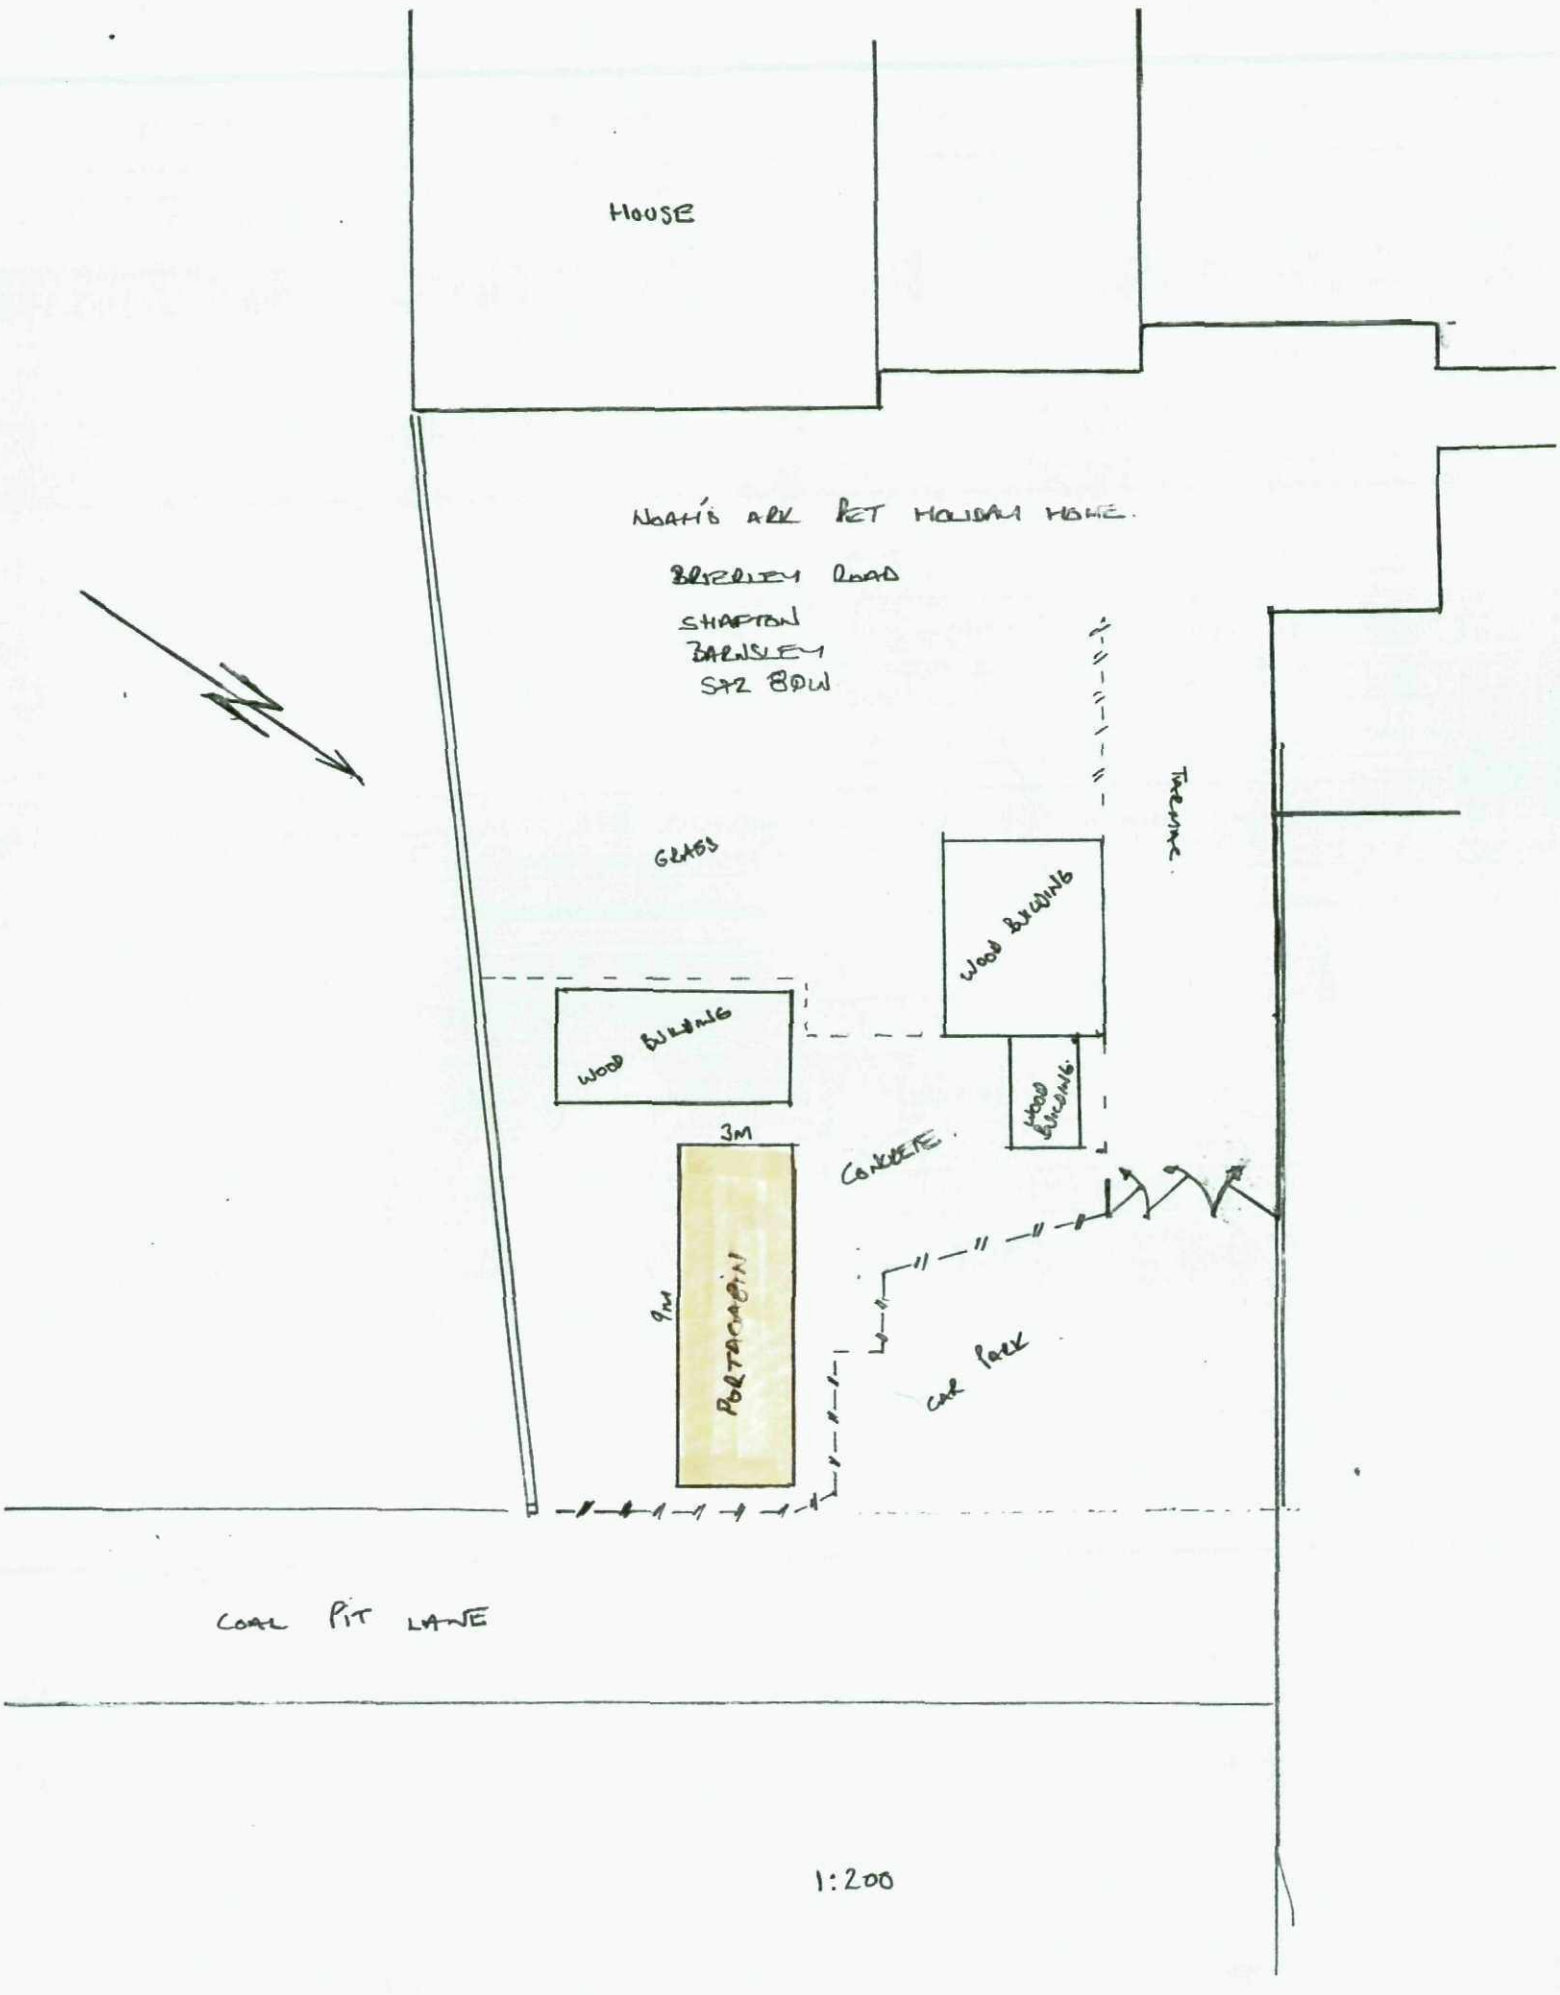


HOUSE
NOAH'S ARK PET HOLIDAY HOME.
BARNSLEY ROAD
SHAFTON
BARNSLEY
S72 8DW
GLASS
WOOD BUILDING
WOOD BUILDING
WOOD BUILDING
TREMIE
3M
CONCRETE
9M
PORTACABIN
CAR PARK
COAL PIT LANE
1:200

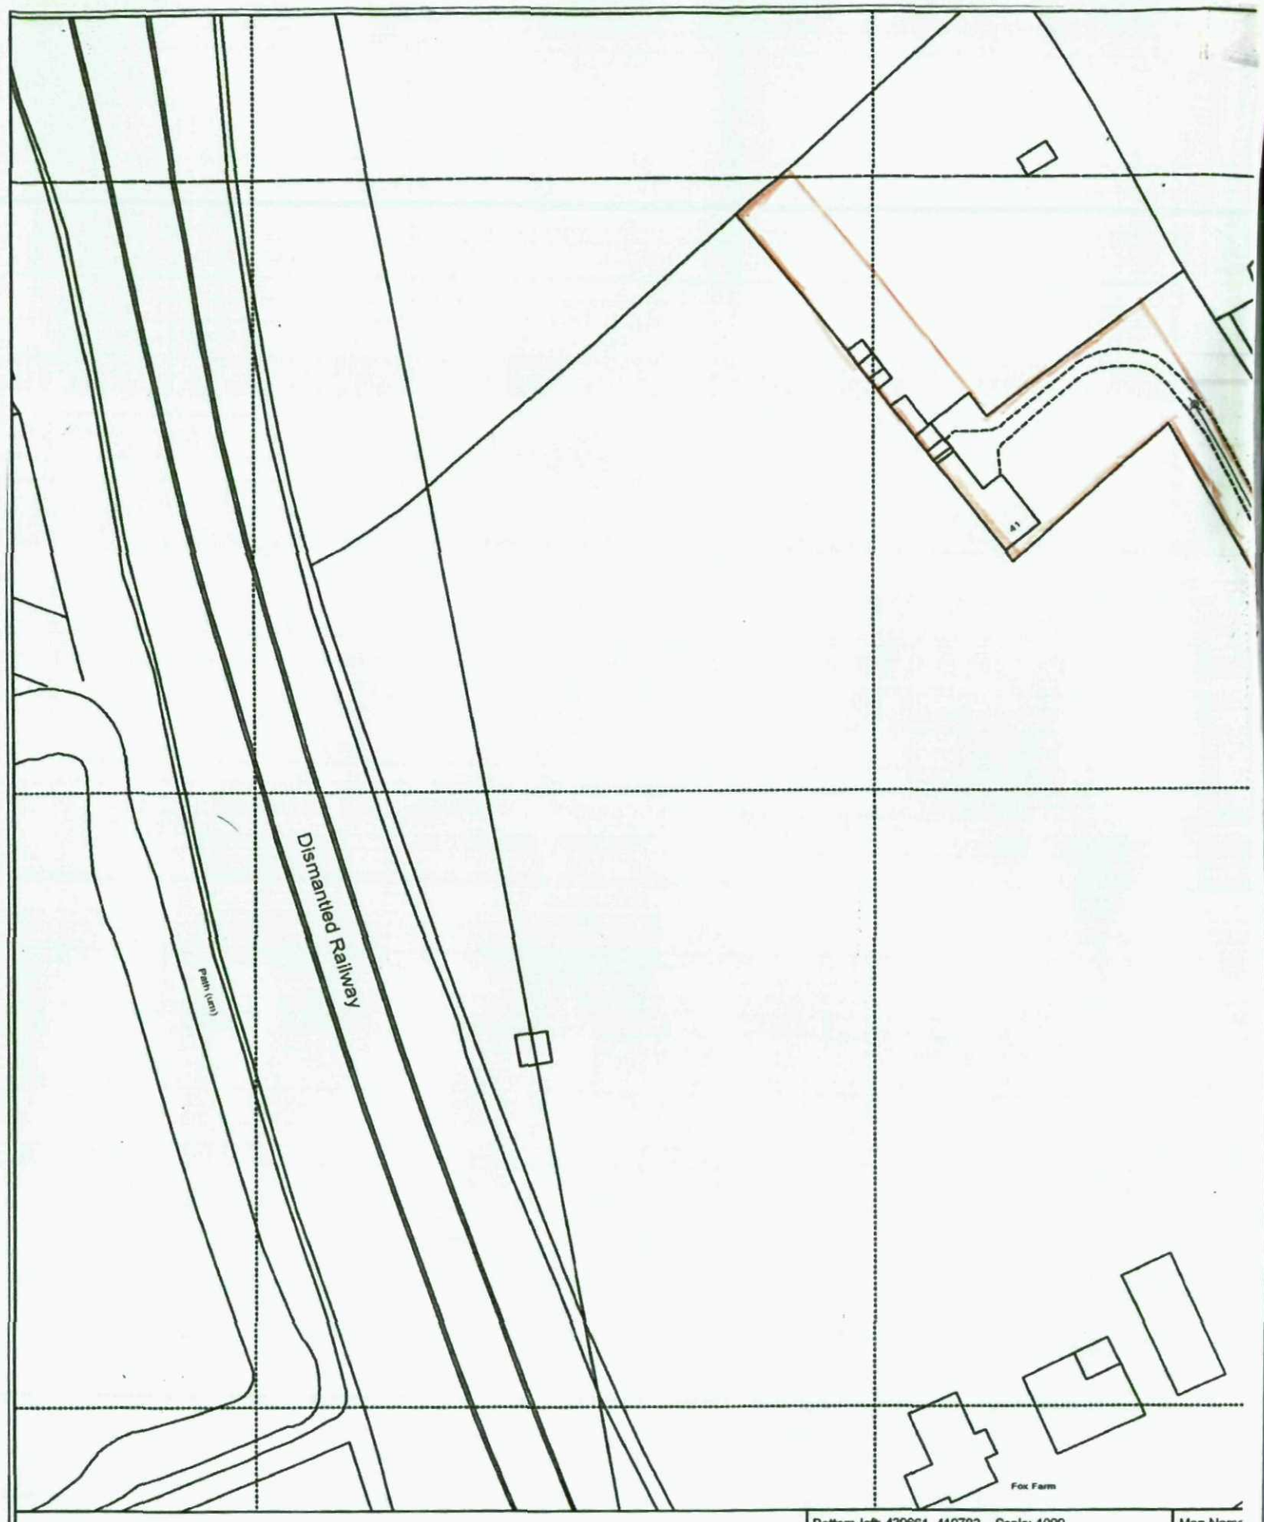

Bottom-left: 439661, 410783 Scale: 1000 | Map Name

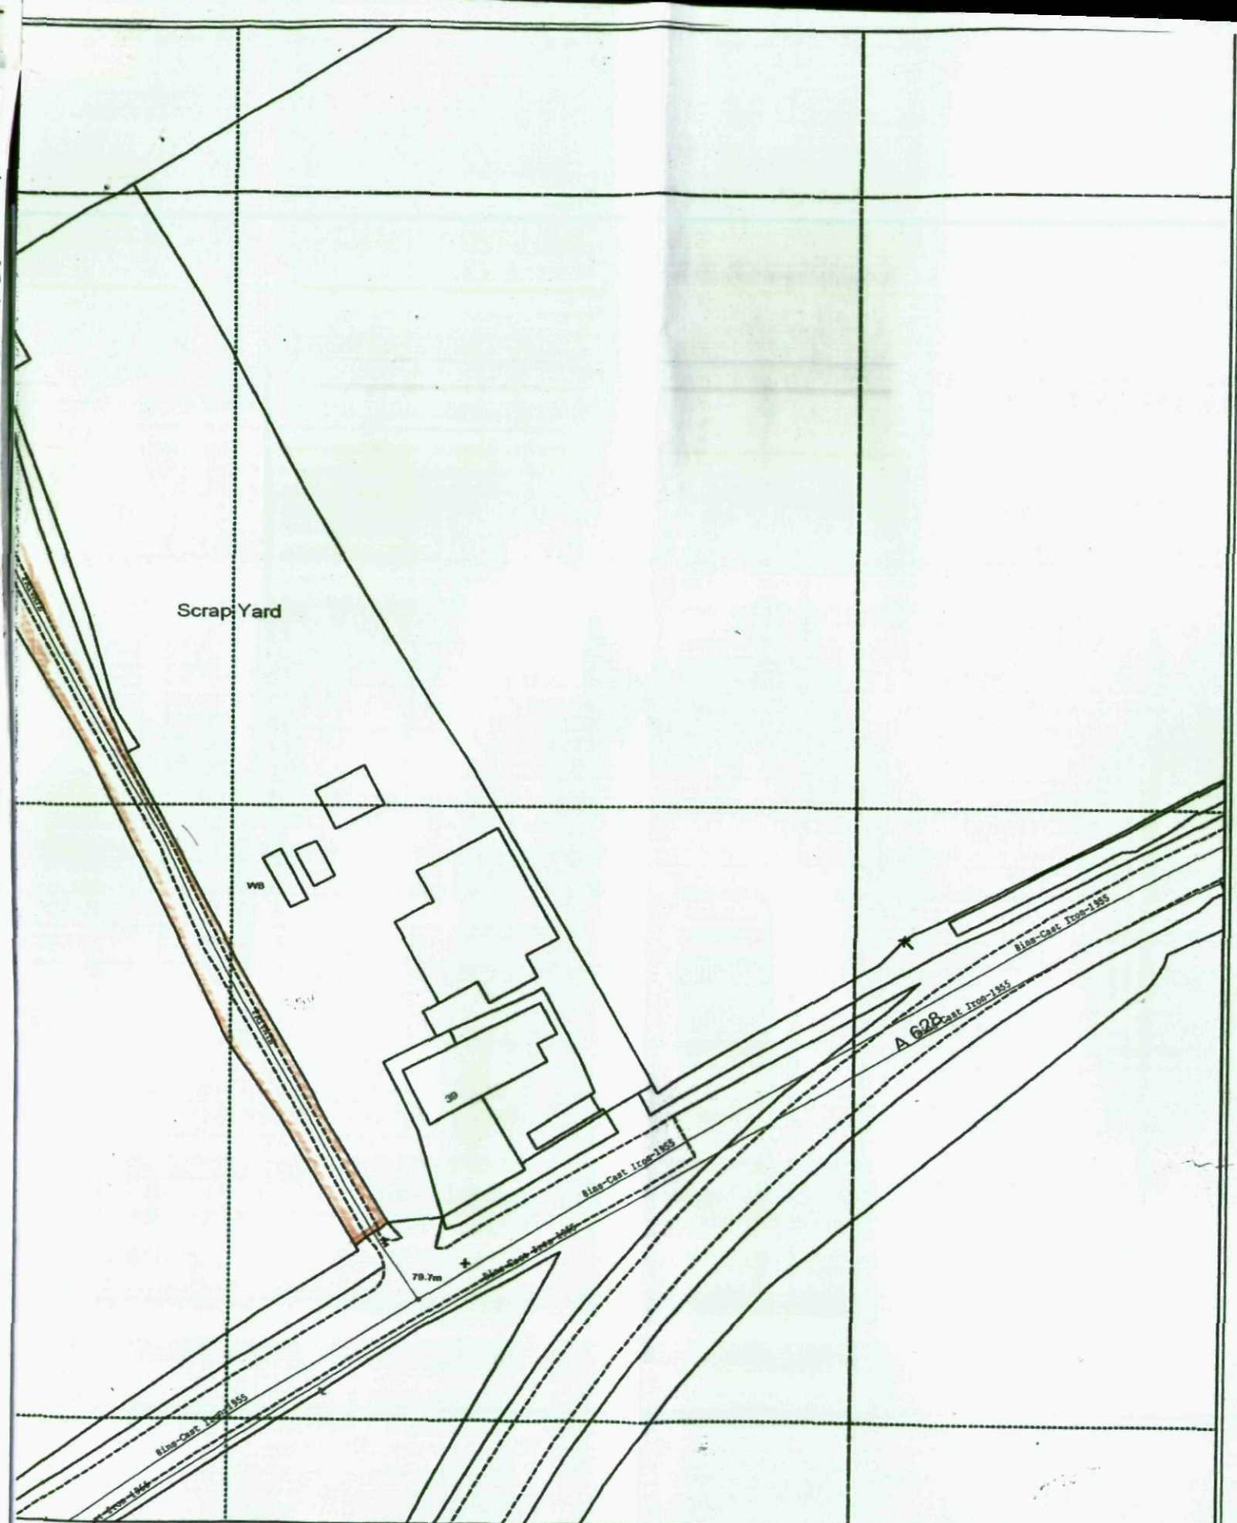

NOAH'S ARK PET HOLIDAY HOME
BRIERLEY ROAD SHAFTON
BARNSLEY
S72 8QW.

This plan is furnished as a general guide only and no warranty as to its correctness is given or implied. This plan must not be relied upon in the event of excavations or other works made in the vicinity of public sewers. No house or property connection

Last Data Update10/05/2012 08:45:00