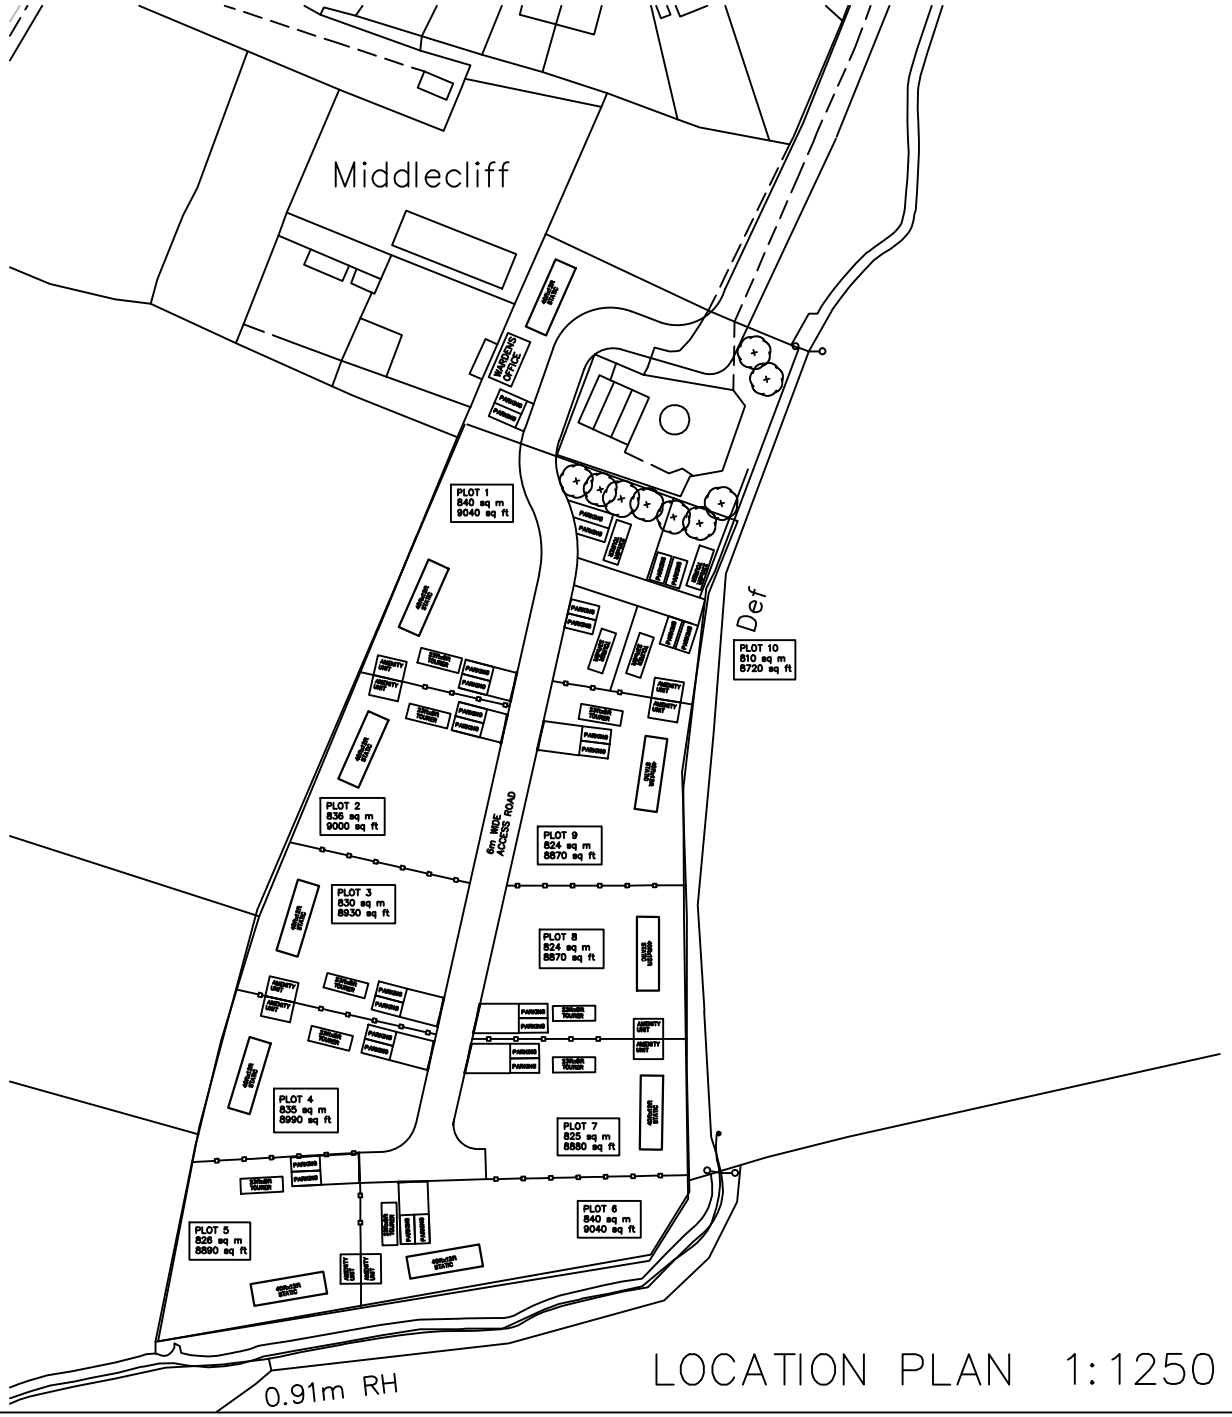


LOCATION PLAN 1:1250

SCALE = 1250 @A4

SURVEY & SITE SERVICES

CHARTERED SURVEYORS
CHARTERED CIVIL ENGINEERS

Survey and Site Services
York Hub
Peter Lane
York
YO1 8SU
Tel ephone (01226) 289177

Client

NATHAN SMITH

Drawing Title

LOCATION PLAN
PLOT LAYOUT

Site Address

Land at Middlecliff
Barnsley
South Yorkshire

Surveyed	Processed	Drawn vhm	Checke
Drg.No. YH252/S/2		Date 31/07/13	