
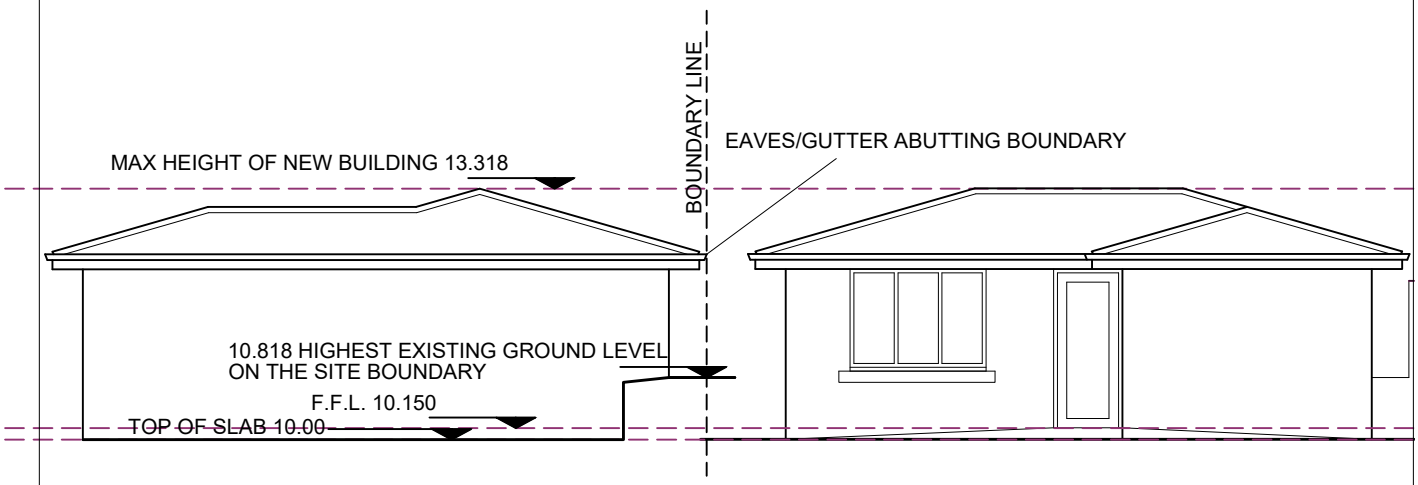


SIDE ELEVATION

FRONT ELEVATION

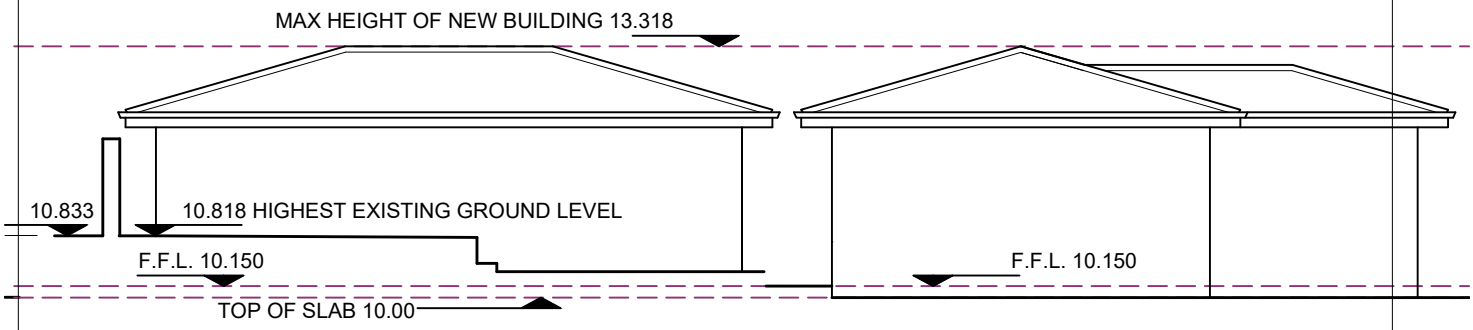

REAR ELEVATION

SIDE ELEVATION

ELEVATIONS AS PROPOSED

White Agus PARTNERSHIP
ARCHITECTURAL SERVICES
OFFICE ONE,
34 VICTORIA ROAD,
BARNSLEY.
S70 2BU
Phone: 01226 208482
Email: info@whiteaguspartnership.co.uk
Web: www.whiteaguspartnership.co.uk

Project.	Client.
HOBBY WORKSHOP, GAMES ROOM & STORE 4 BURTON CRESCENT, MONK BRETTON BARNSLEY	MR CYRIL BARNETT
Drawing Title. ELEVATIONS AS PROPOSED	Date. MARCH 2022
	Scale. 1:100 @ A4
	Ref. 17–151
	Dwg. No. 17
	Rev.

Date	Suffix	Description	Date	Suffix	Description