
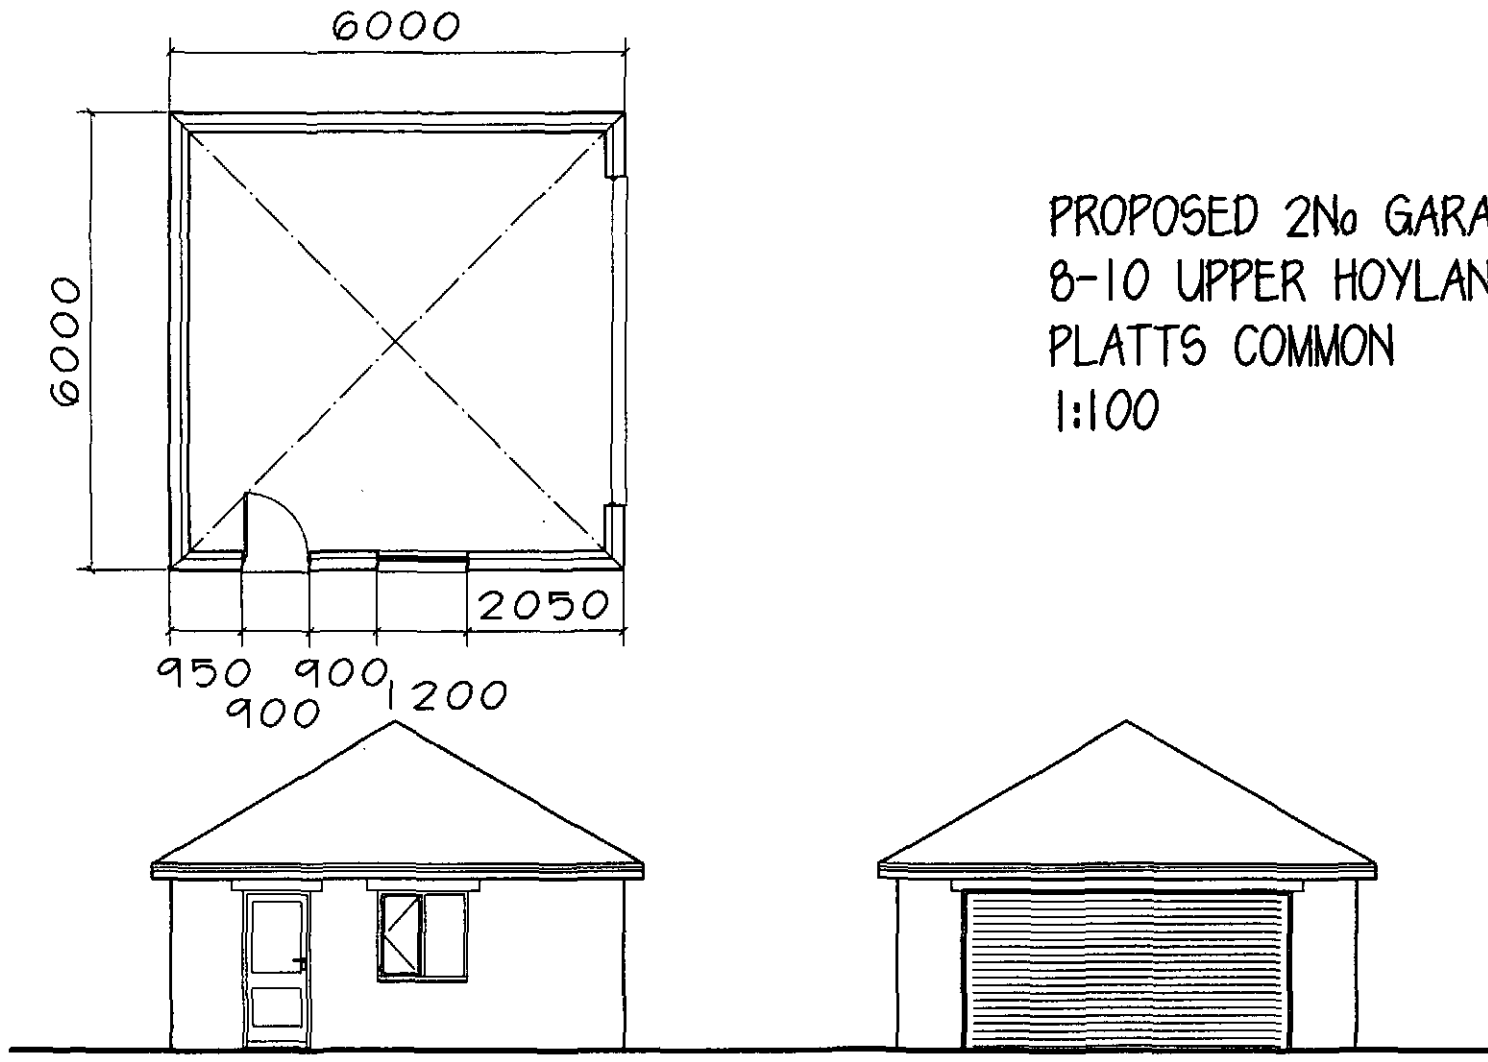


PROPOSED 2No GARAGES
8-10 UPPER HOYLAND ROAD
PLATTS COMMON
1:100

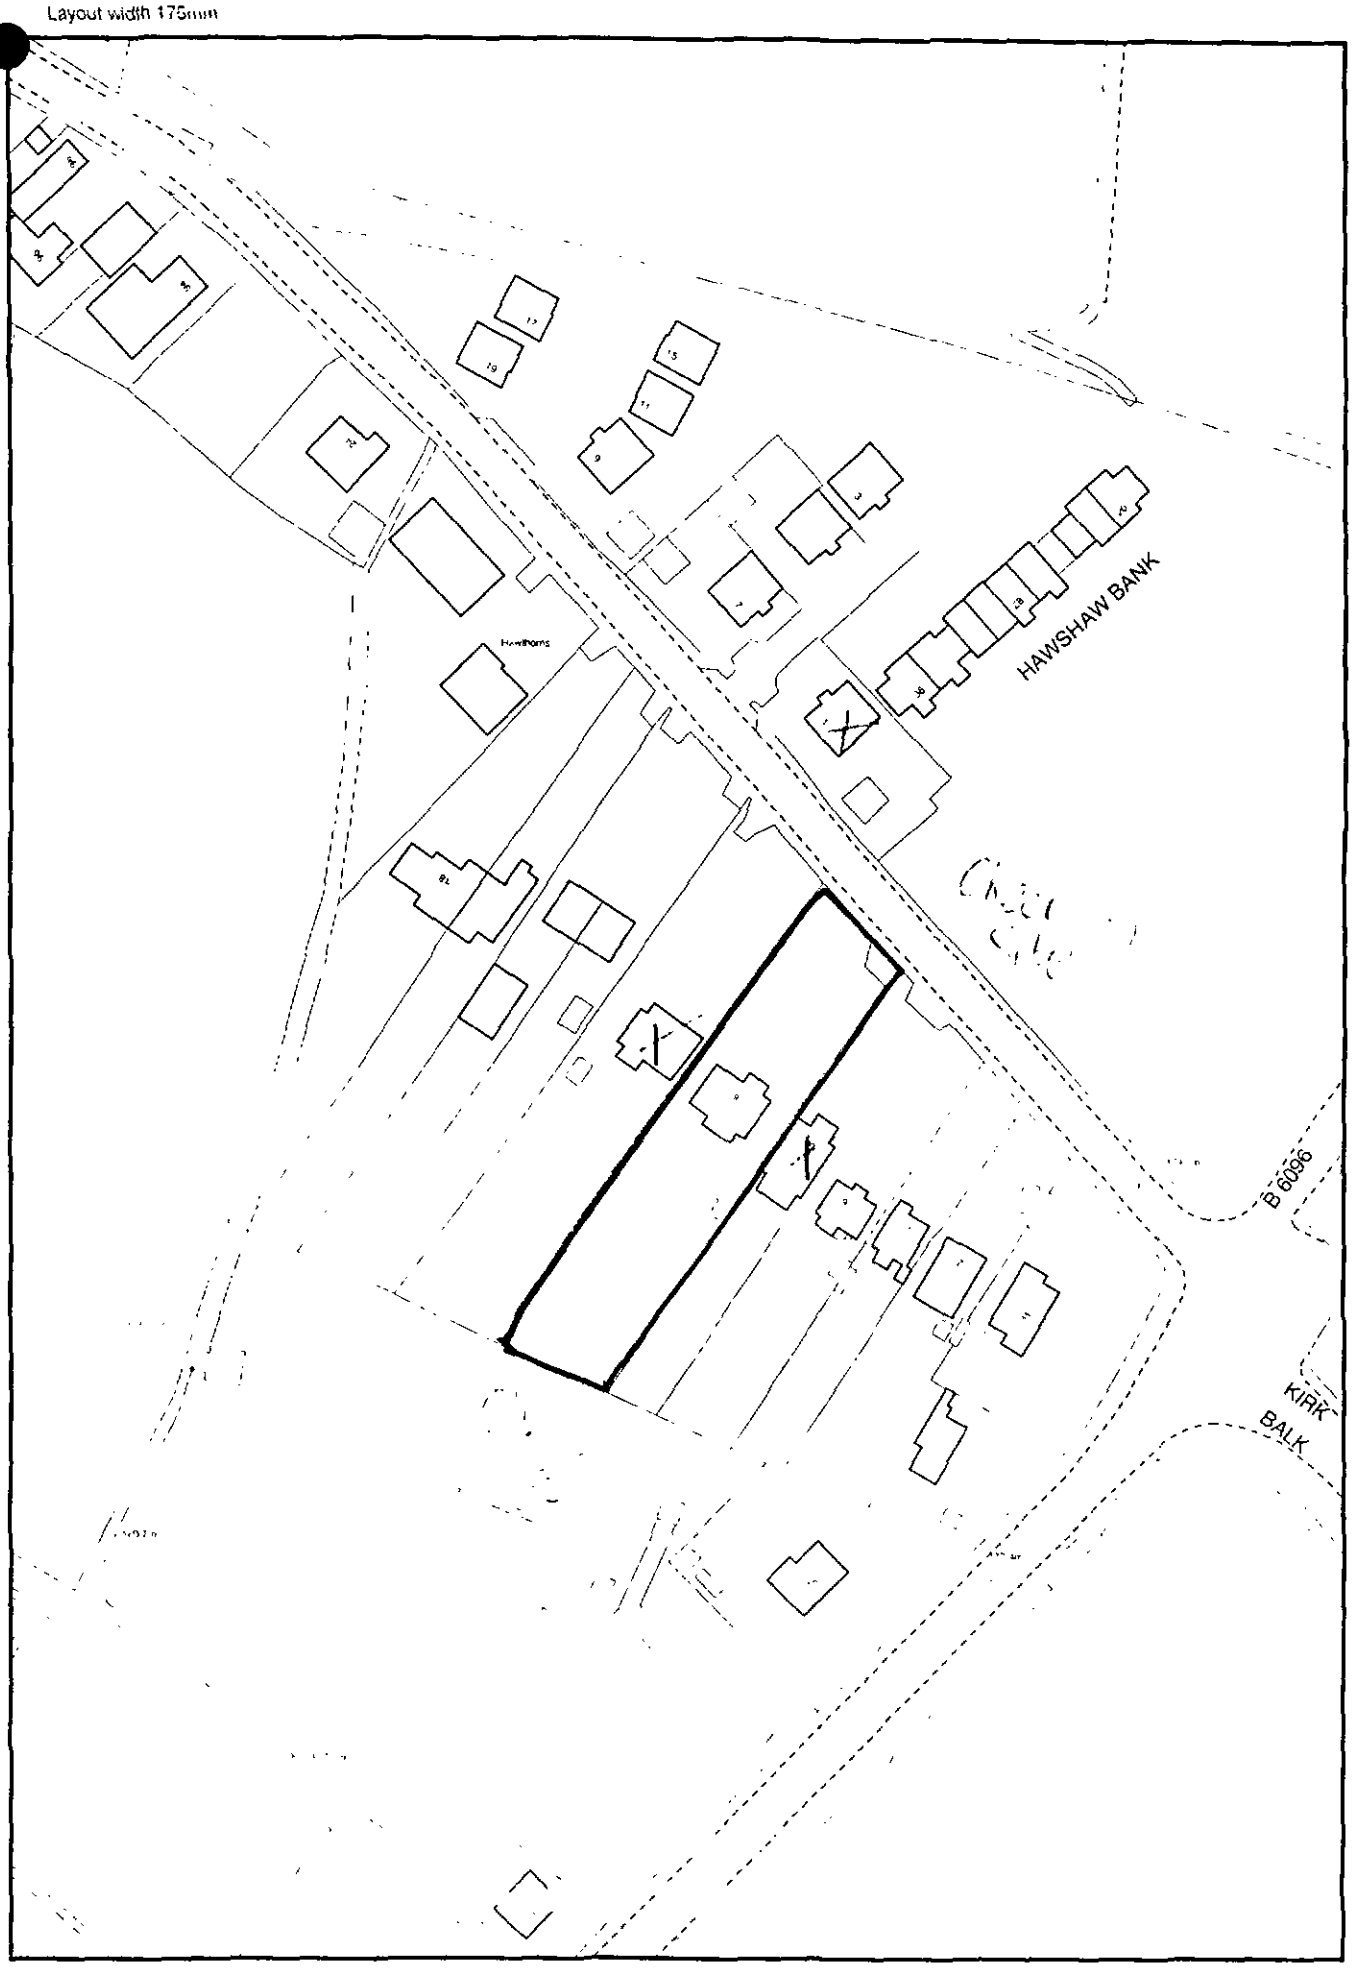

Barnsley MBC Licence Number LA100022264
Reproduced from the Ordinance Survey mapping with the permission of the Controller of Her Majesty's Stationery Office © Crown copyright.
Unauthorised reproduction infringes Crown copyright and may lead to prosecution or civil proceedings.

BARNSLEY MBC - Planning and Transportation Service
Assistant Director: Stephen Moralee BA(Hons) MBA
PO Box 604, Barnsley S70 9FE
Tel: (01226) 770770 Fax: (01226) 772599

Scale 1: