
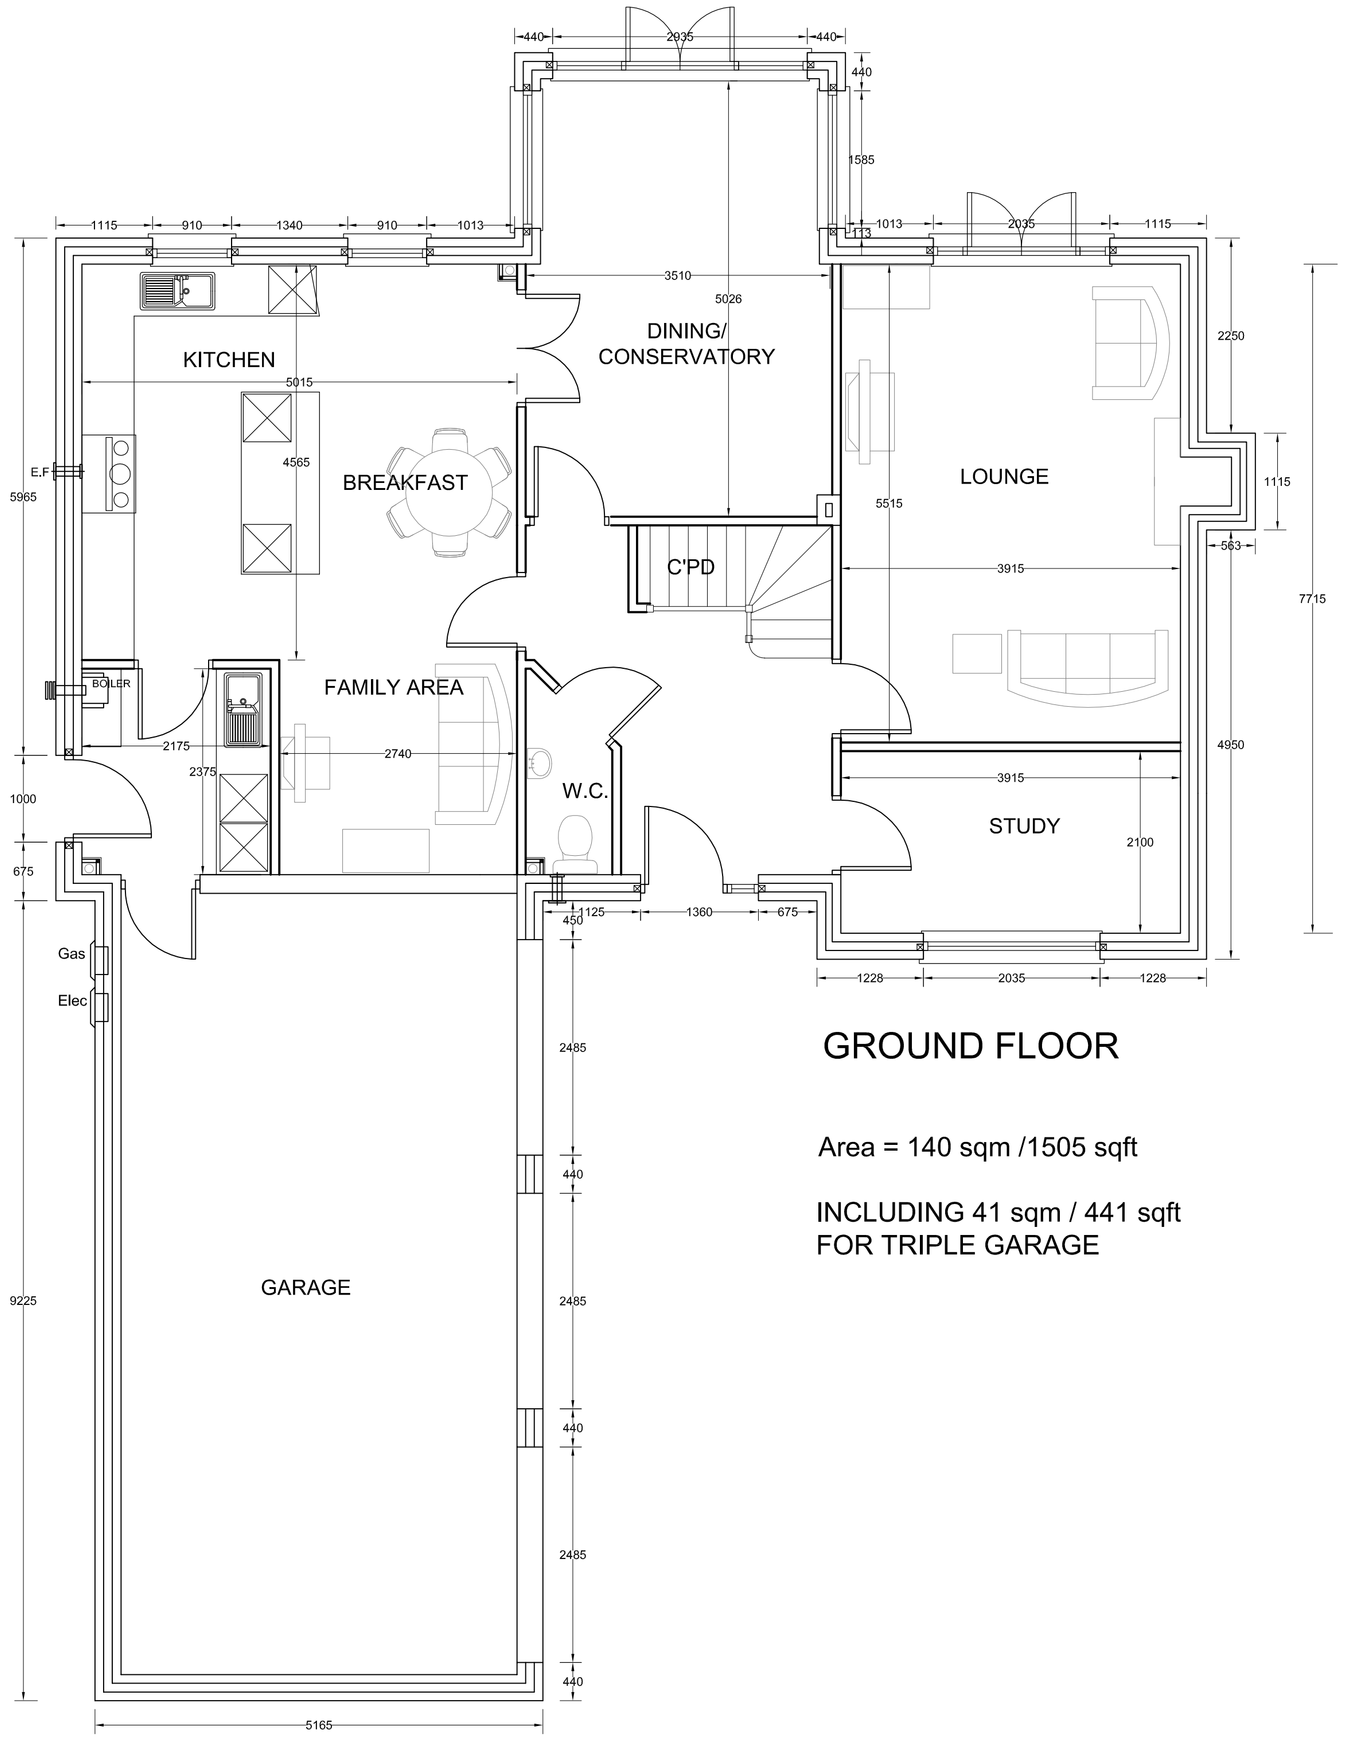


GROUND FLOOR

Area = 140 sqm /1505 sqft

INCLUDING 41 sqm / 441 sqft
FOR TRIPLE GARAGE

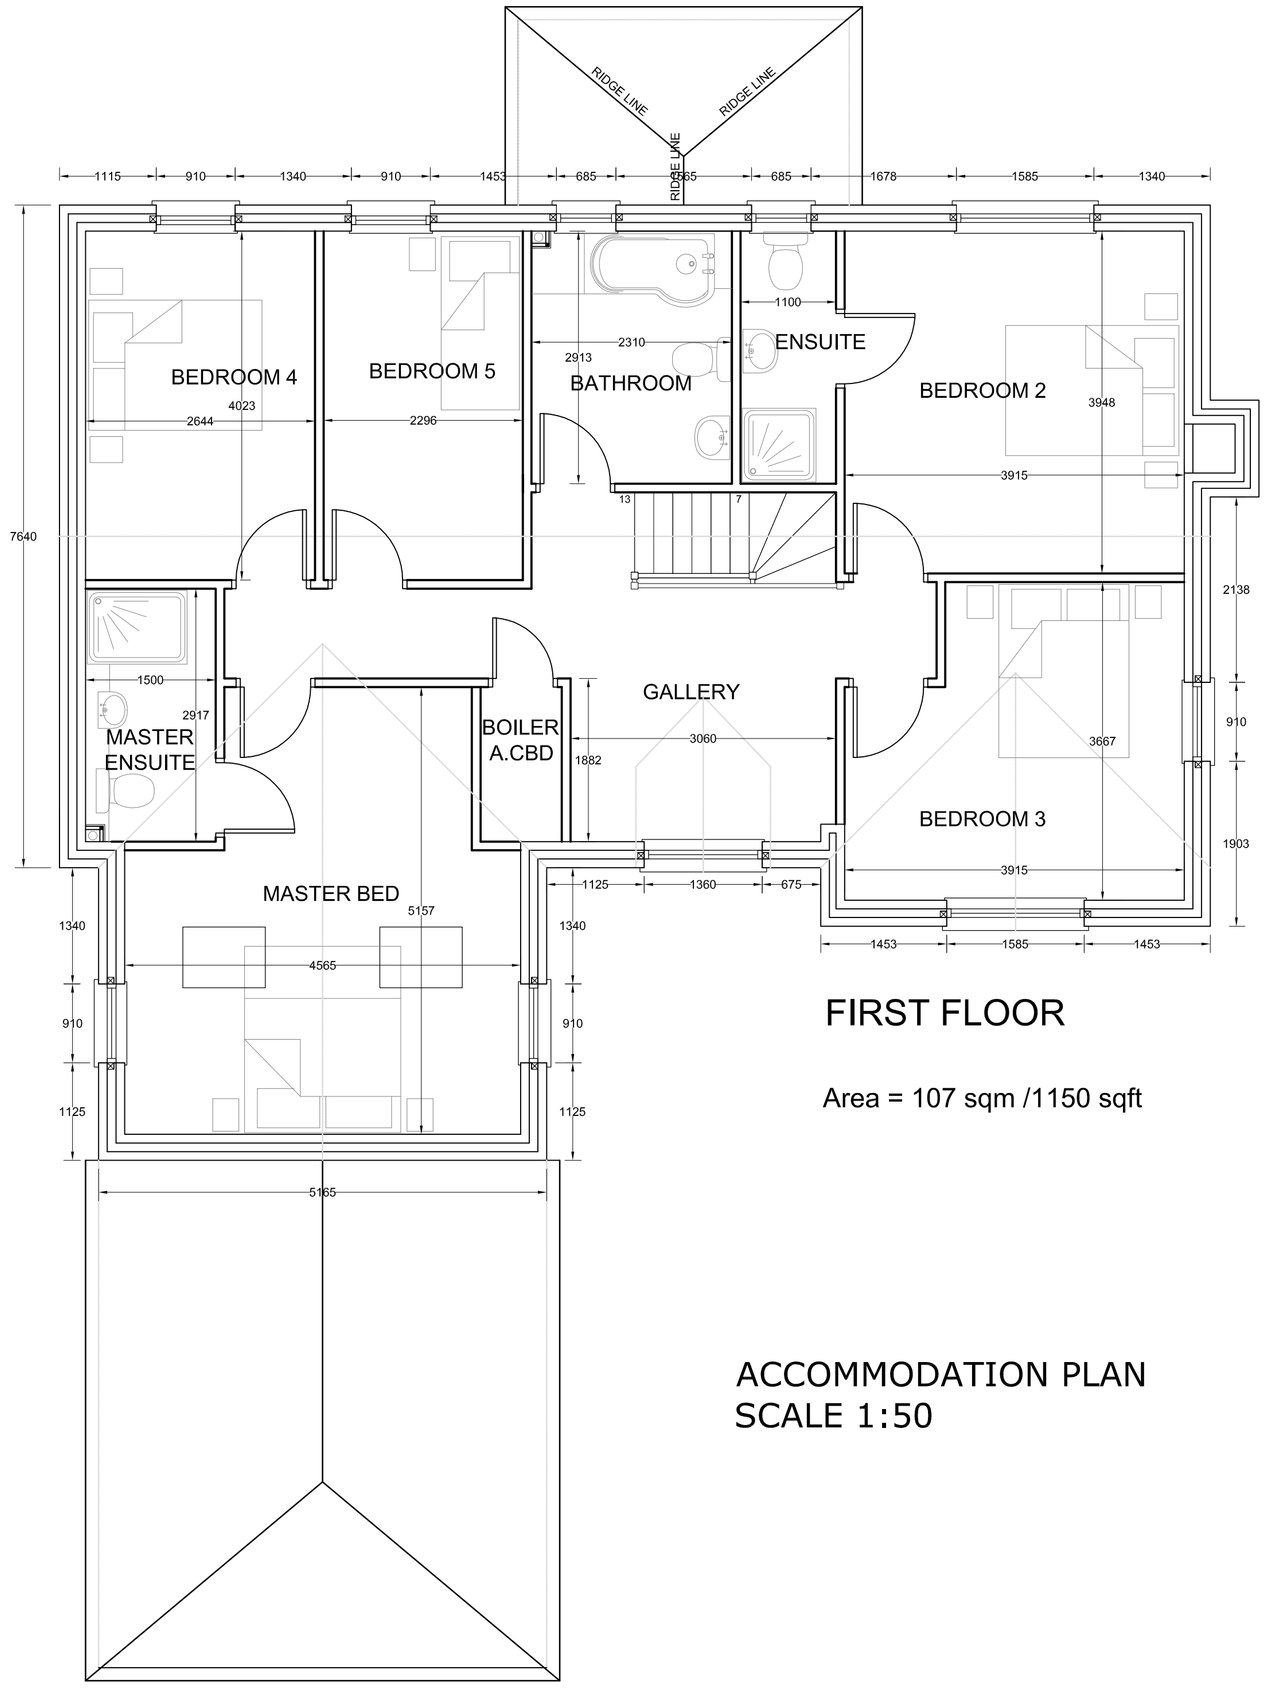

FIRST FLOOR

Area = 107 sqm /1150 sqft

ACCOMMODATION PLAN
SCALE 1:50

Notes

© This drawing is the copyright of White Design (UK) Ltd. and cannot be reproduced in any form without express consent of the company. Written dimensions to be checked on site and discrepancies are to be reported prior to comencing work on site.
Figured dimensions only are to be taken from this drawing. Do not scale. If in doubt ask.

SAFETY, HEALTH AND ENVIRONMENTAL INFORMATION

IN ADDITION TO THE HAZARDS/RISKS NORMALLY ASSOCIATED WITH THE TYPES OF WORK DETAILED ON THIS DRAWING, NOTE THE FOLLOWING:

CONSTRUCTION
n/a

MAINTENANCE / CLEANING
n/a

DECOMMISSIONING / DEMOLITION
n/a

IT IS ASSUMED THAT ALL WORKS WILL BE CARRIED OUT BY A COMPETENT CONTRACTOR WORKING, WHERE APPROPRIATE, TO AN APPROVED METHOD STATEMENT

Rev.	Date:	Drawn:	Description:	Checked:
A	09.09.09	RAC	Windows added to master bedroom	
B	17.09.09	LF	ground & floor levels, reinstate extg retaining wall	
C	07.10.09	LF	access. reinstate extg walls & out buildings	

PLANNING

white DESIGN
ARCHITECTURE & INTERIORS

Client: M.W. ESTATES

Project: CASTLE GARDENS
COBCAR LANE
ELSECAR

Title: FLOOR
PLANS

Scales: 1:50 @ A1 | Drawn: LF | Date: 20 / 10 / 09 | Checked:

Drawing no: 0062 - 09 - 02 - 002 | Rev: C

The White House, 5a Westbrook Court, Sharrow Vale Road, Sheffield, S11 8YZ
T: 0114 226 0255 F: 0114 226 0256
E: office@whitedg.co.uk W: www.whitedesign.co.uk