
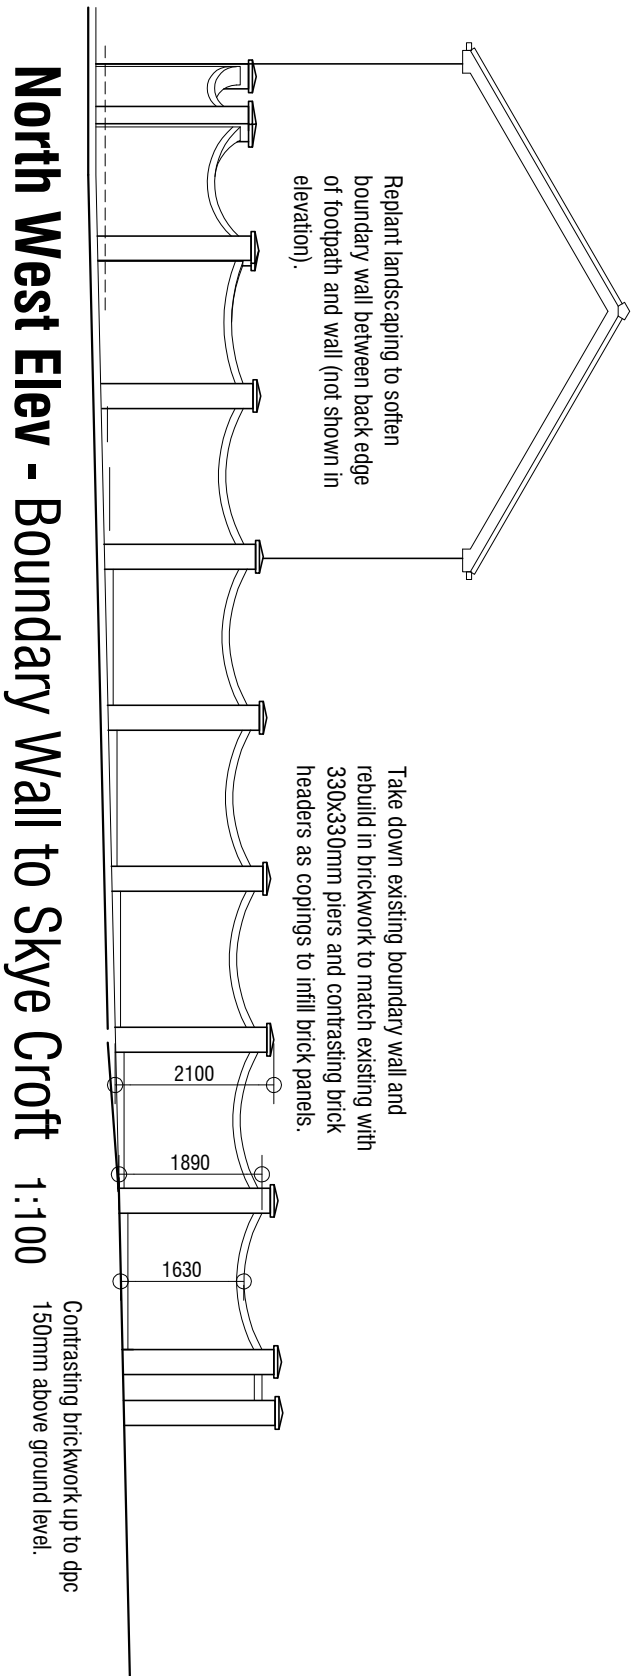


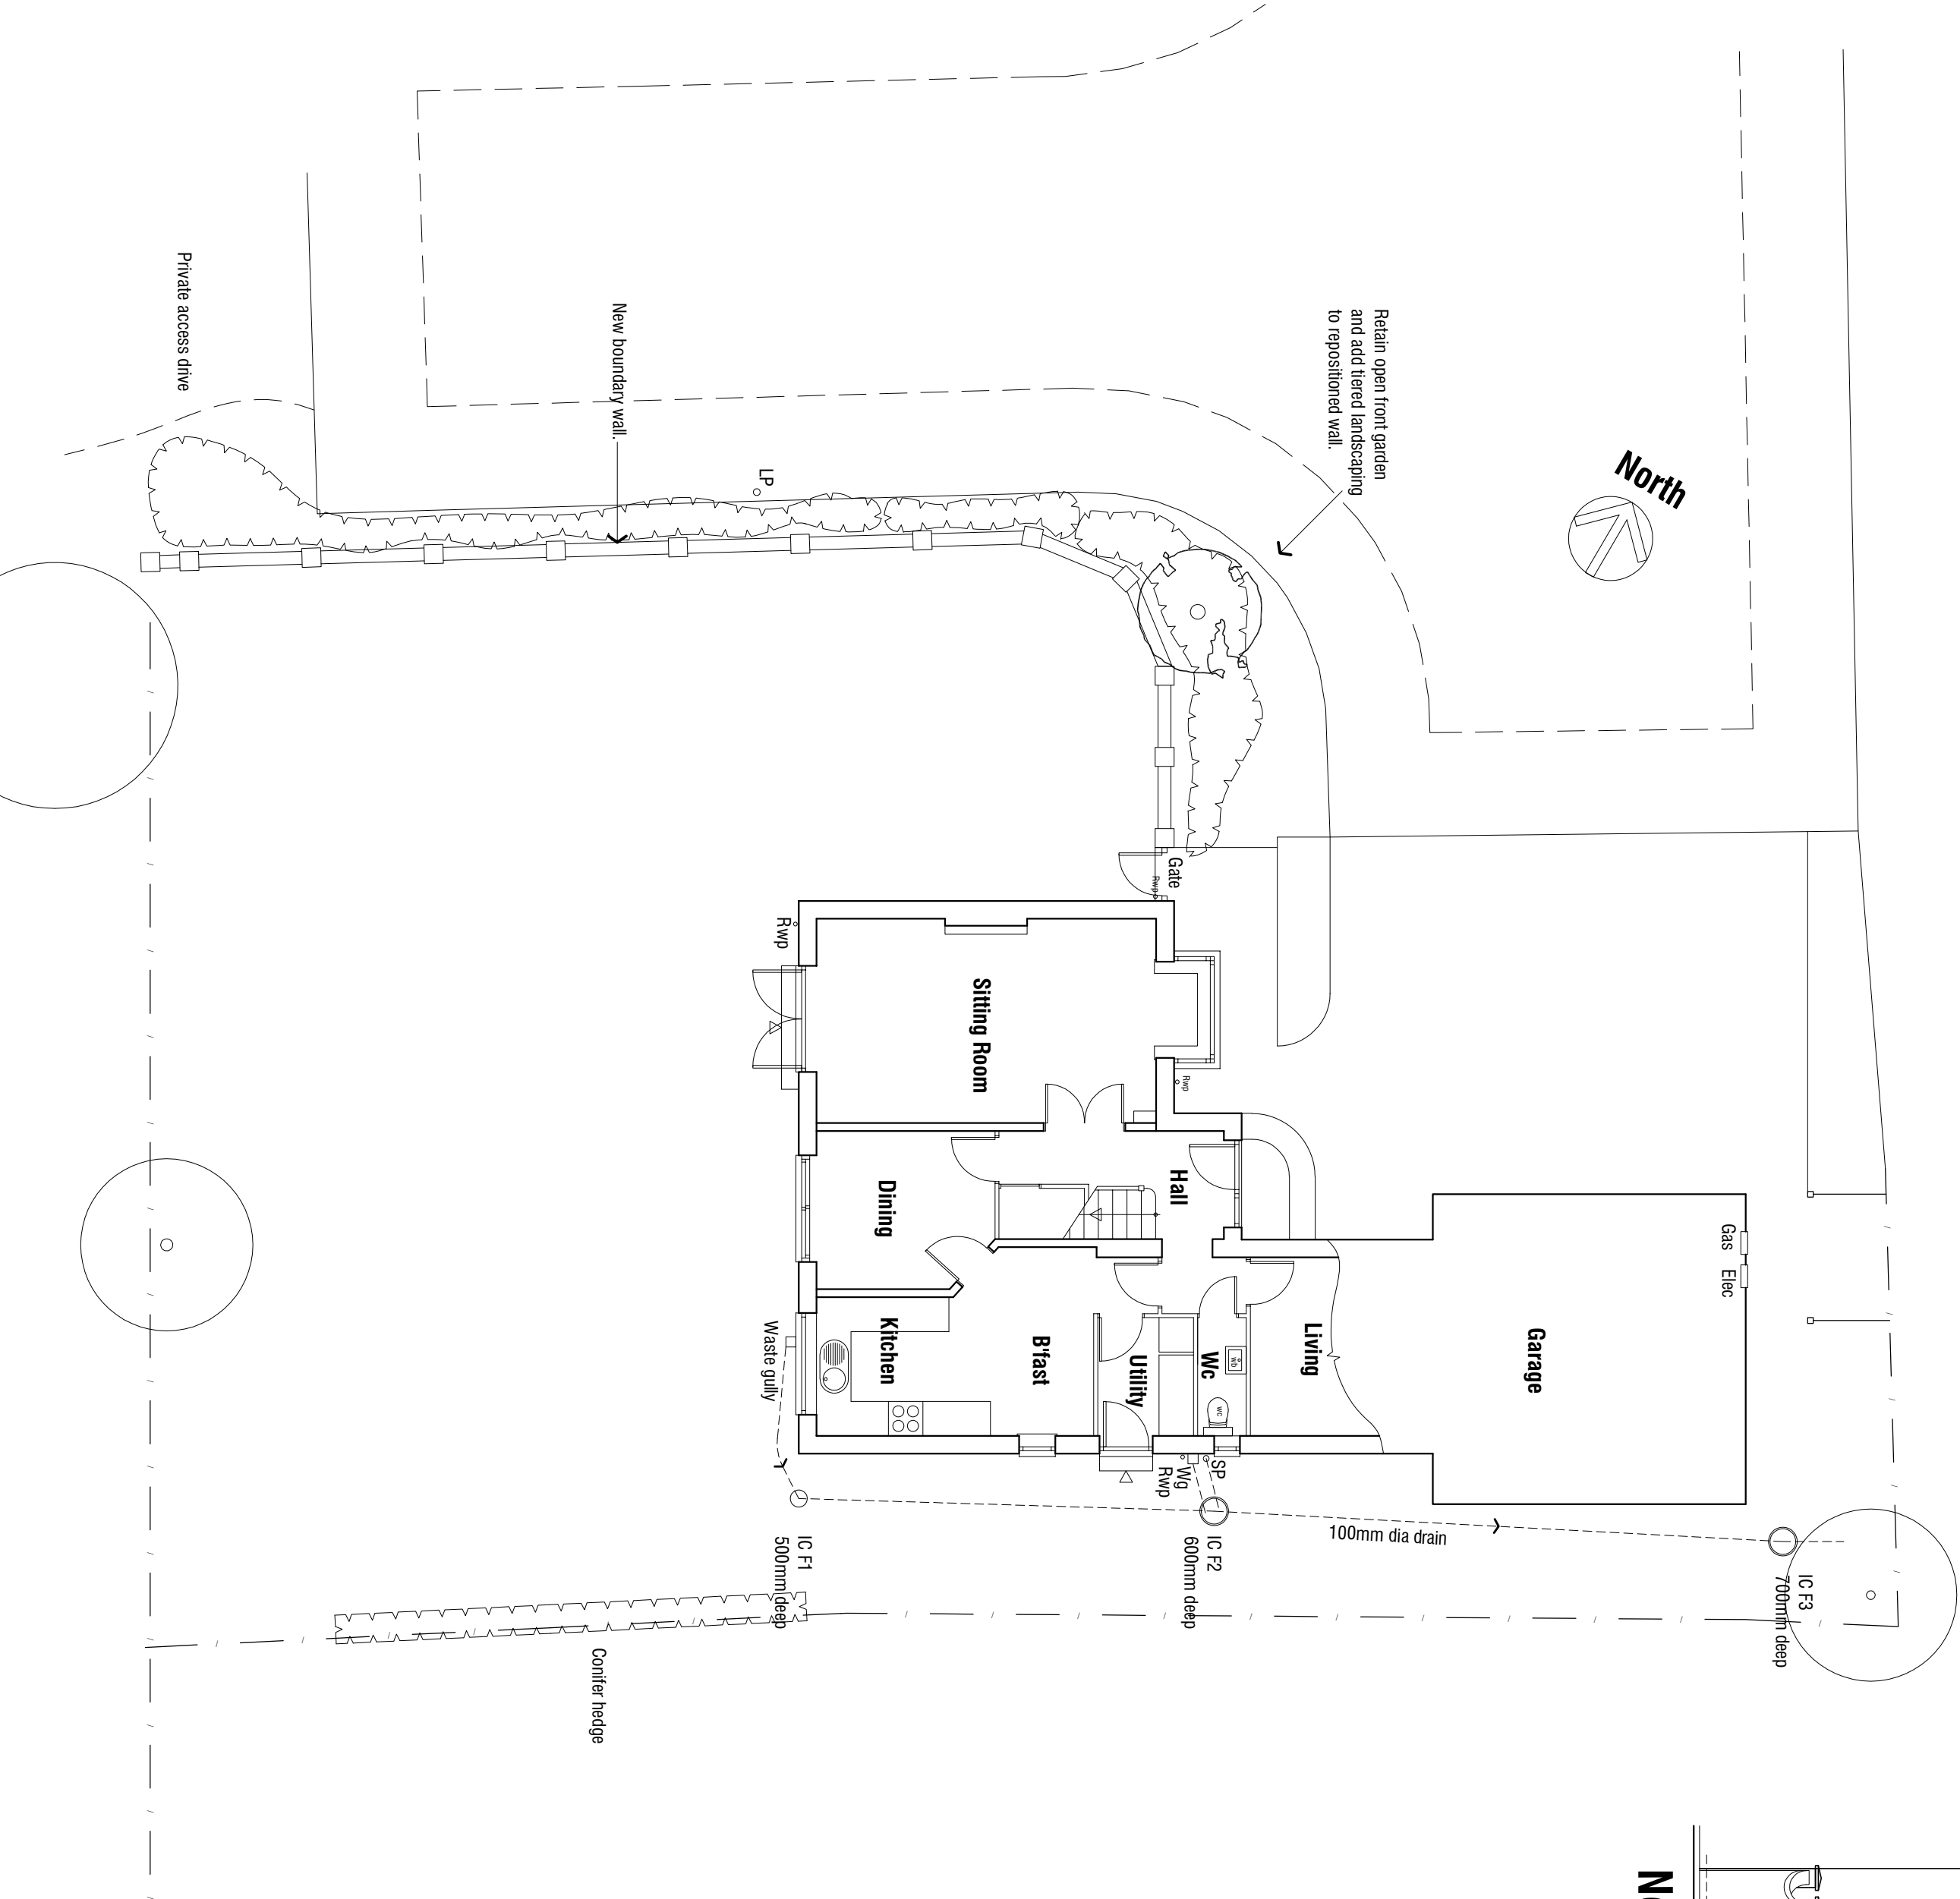

21 SKYE CROFT
ROYSTON
BARN斯LEY
S71 4EL

PROPOSALS

BOUNDARY WALL

mboothdesign

architectural design and building consultants

Fairfield House
Berneslai Close Barnsley
S70 2FL
T: 01226 286256
M: 07851 898300
E: mboothdesign@btconnect.com

Scale 1:100 @ A2

Drawn MJB

Date JAN 2019

Ref. 18.11

Dwg No. P2

Rev. -

0mm

20m

40m

60m

Copyright mboothdesign. All dimensions in millimetres unless otherwise stated.
Dimensioned for setting out in existing situations or to be checked and verified on site.